



SUBJECT TO BUILDING
CONTROL APPROVAL

NOTES

1. THIS DRAWING IS THE COPYRIGHT OF THE CONSULTANT AND MUST NOT BE USED OR REPRODUCED WITHOUT THEIR PERMISSION.

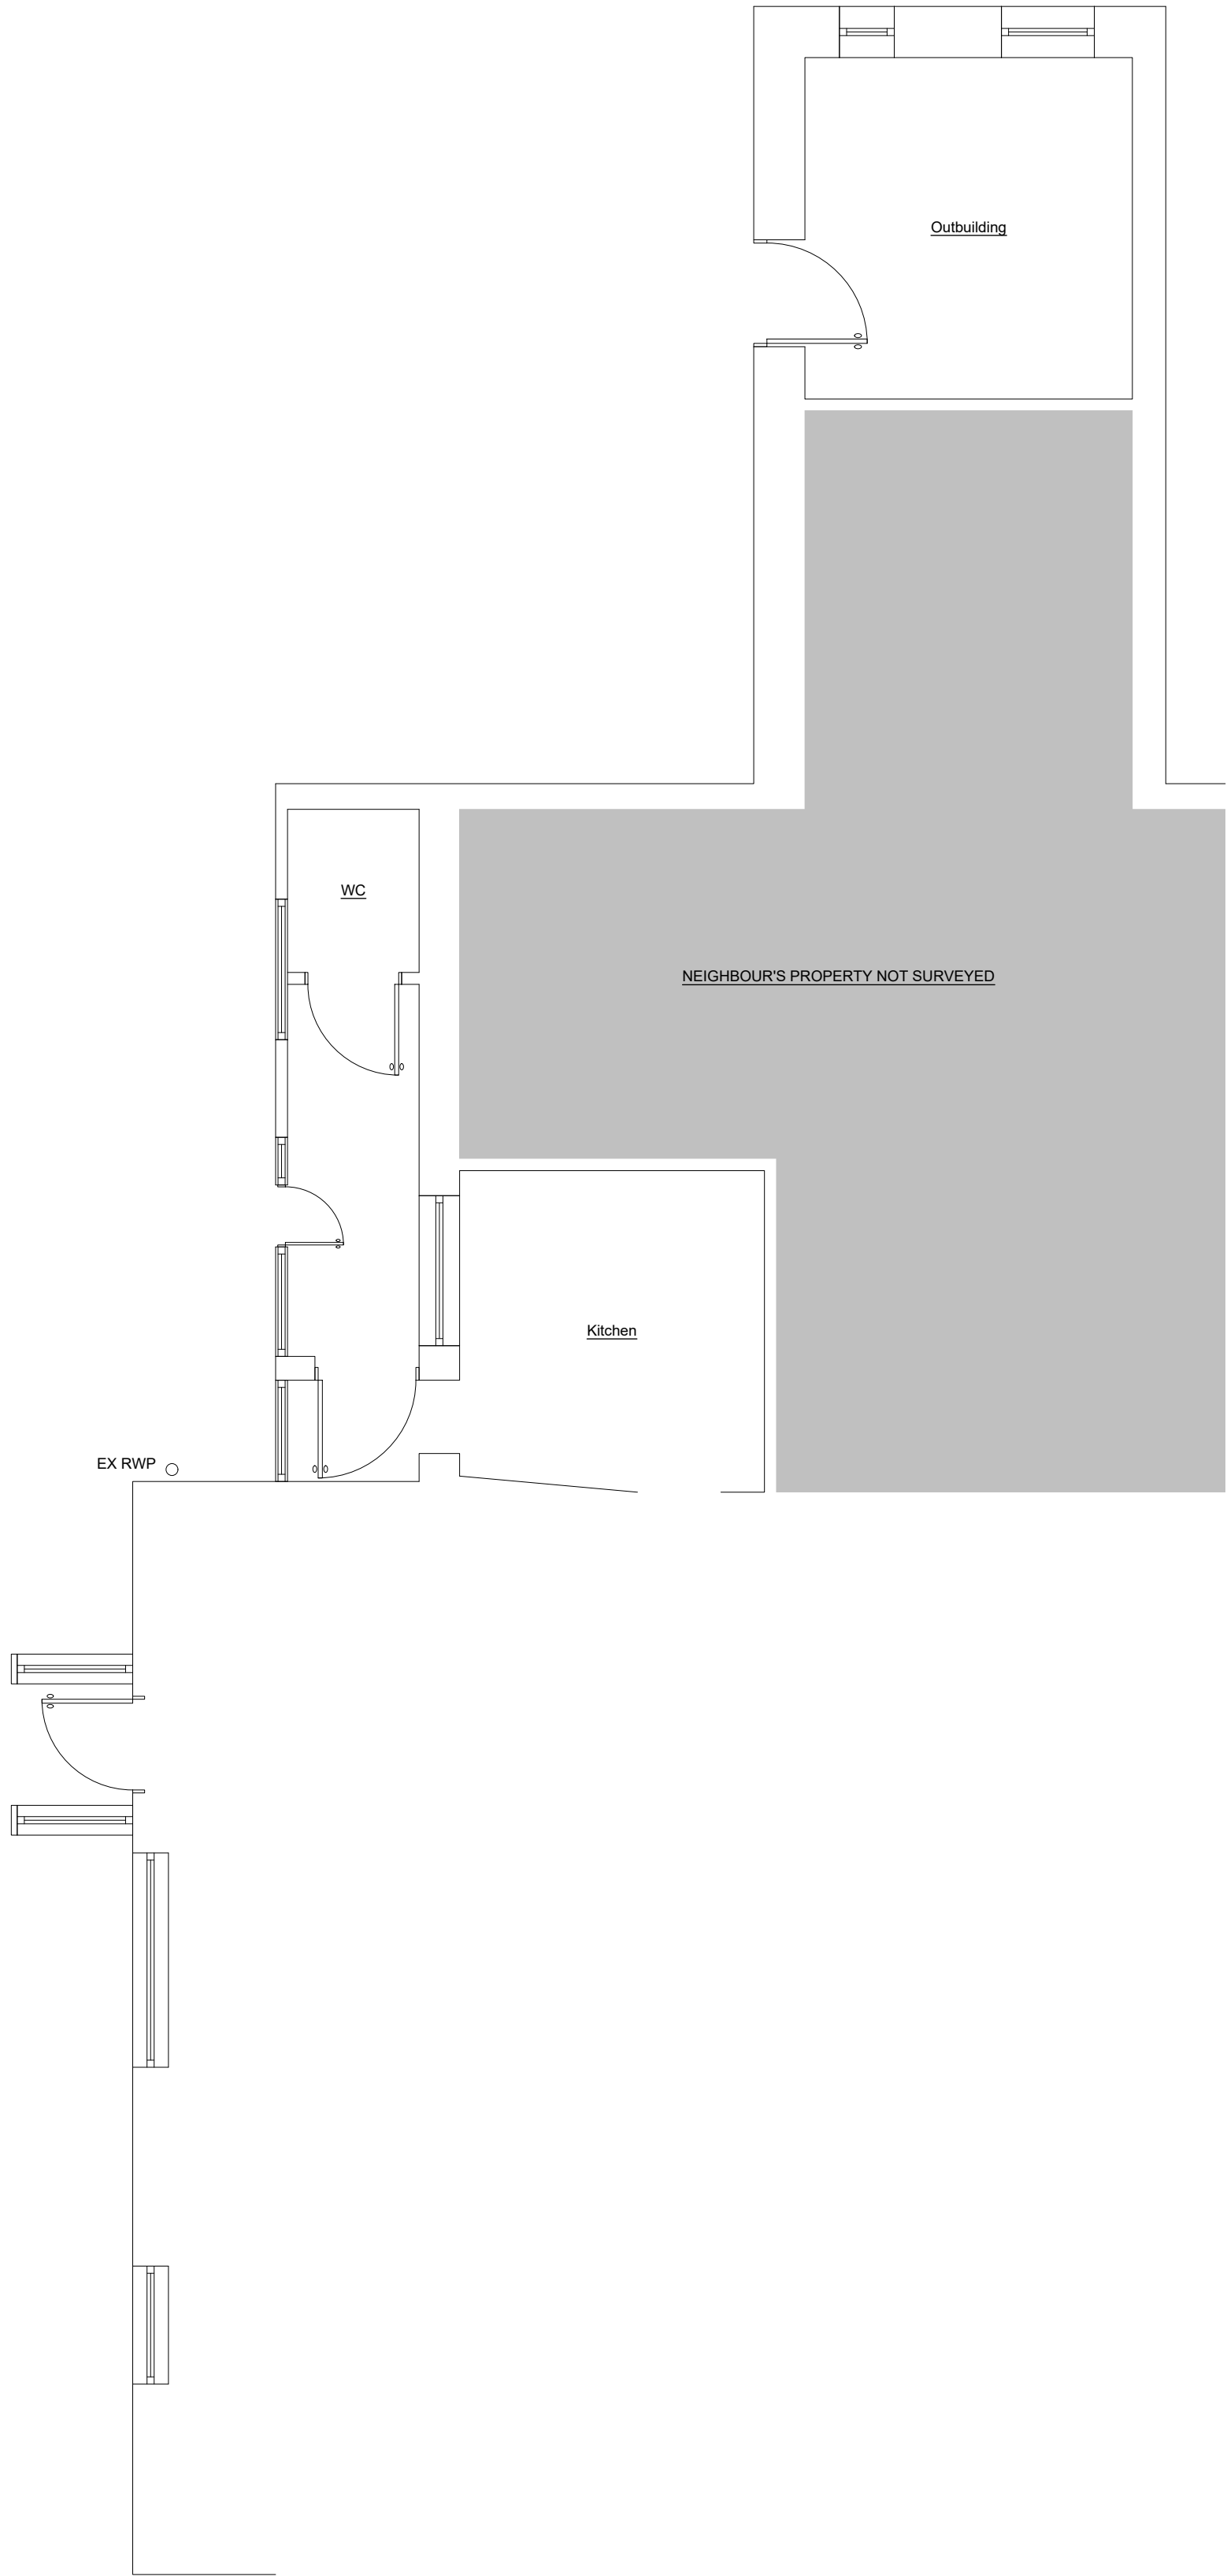

EXISTING GROUND FLOOR PLAN
(SCALE 1:50)

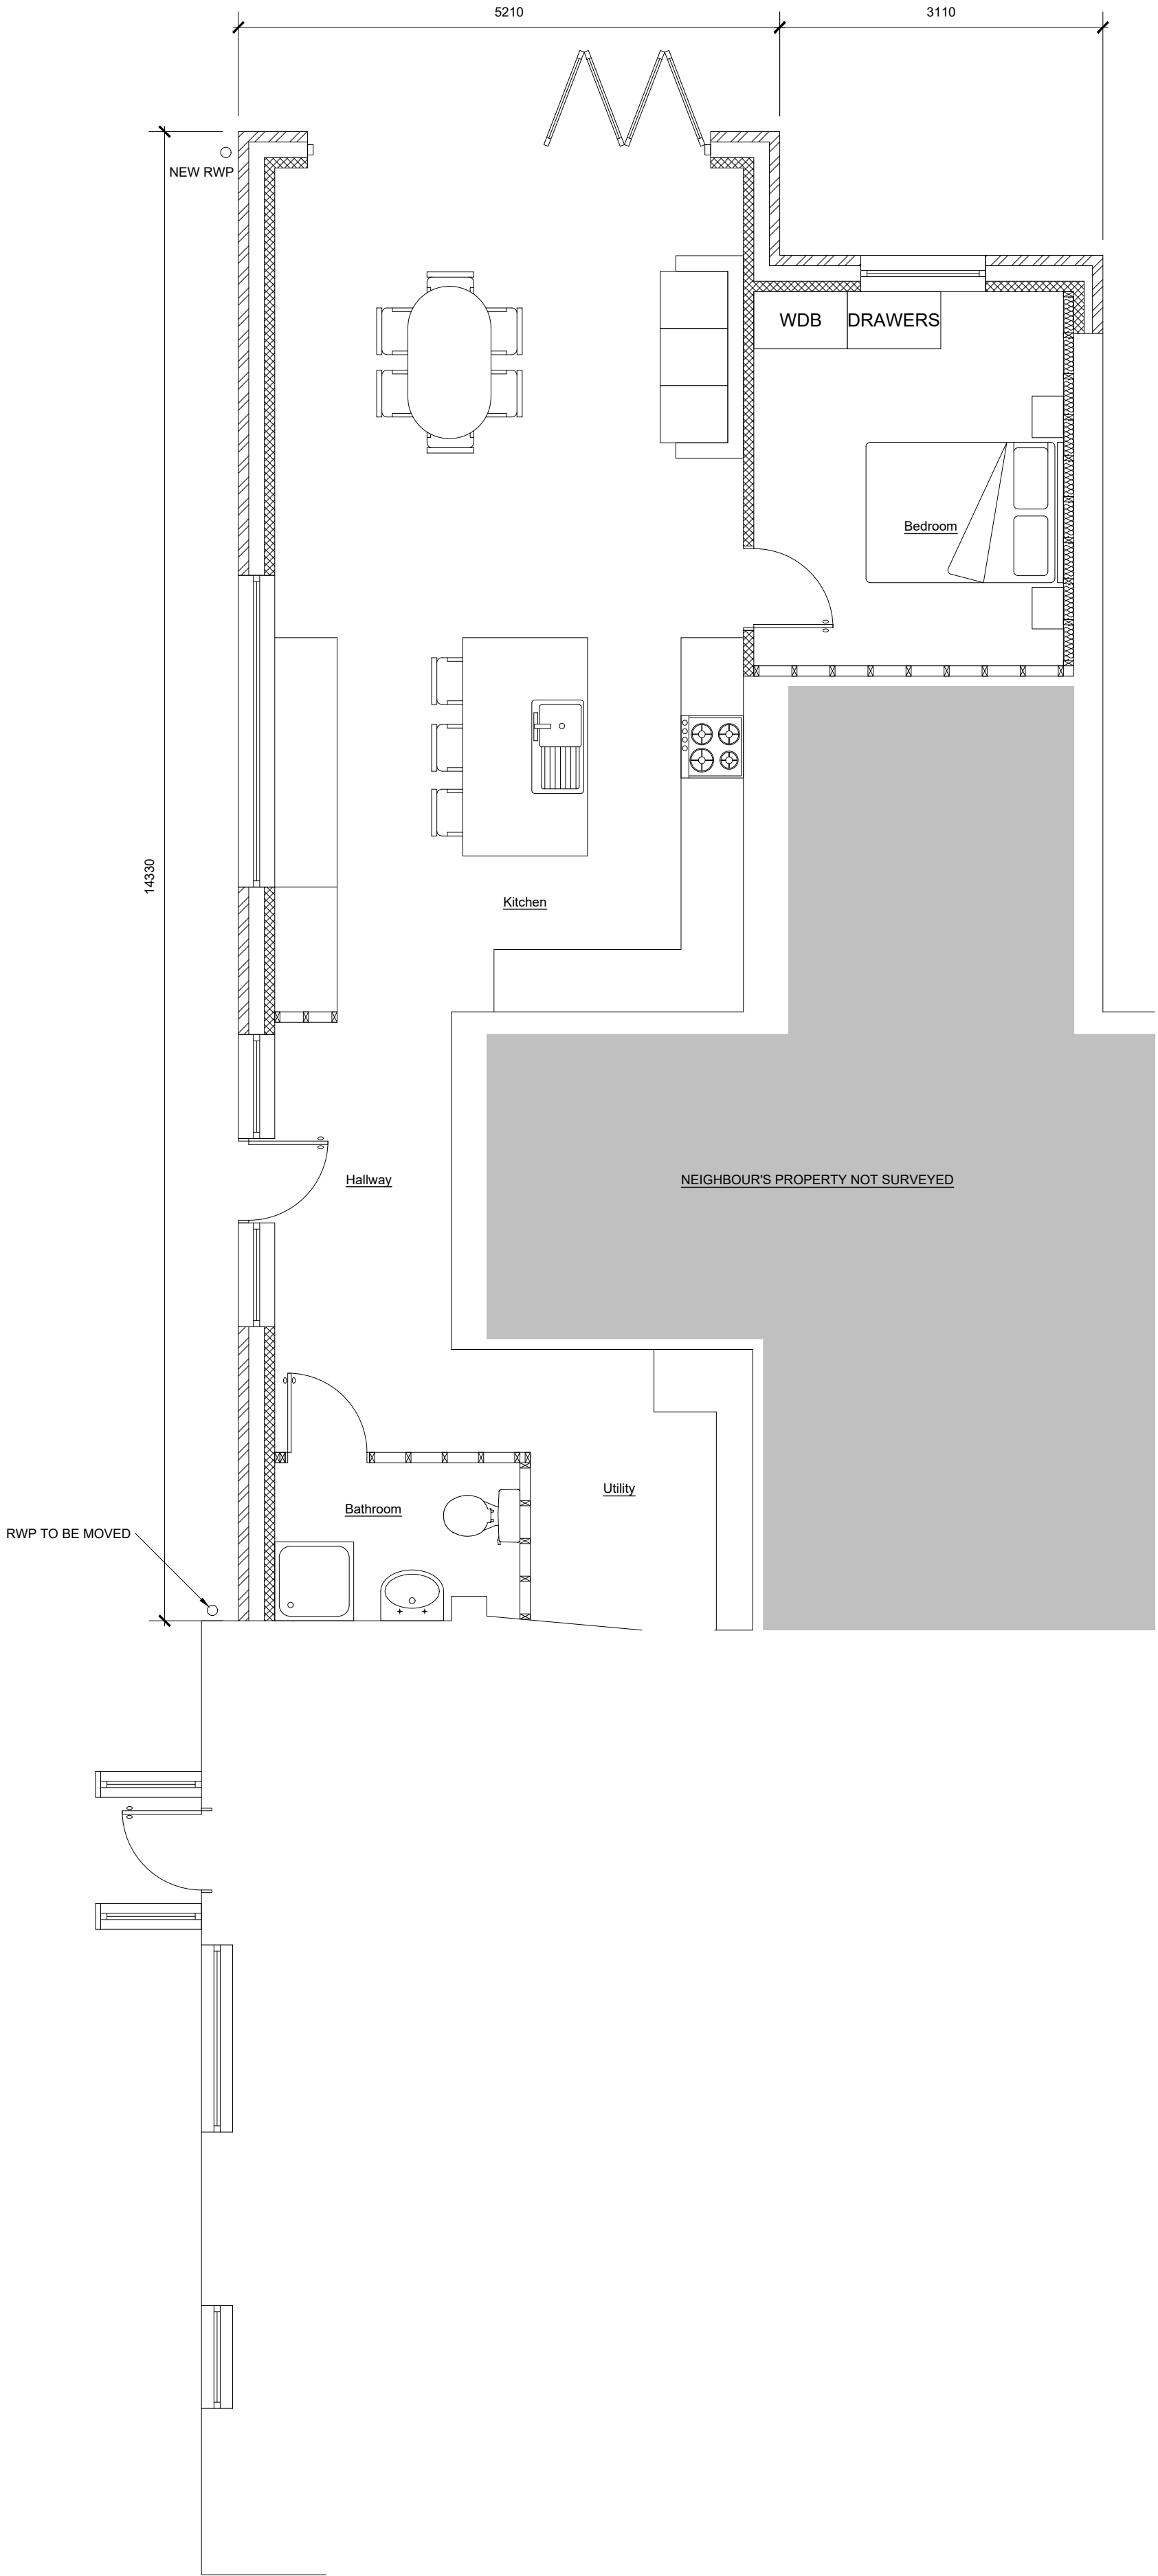

PROPOSED GROUND FLOOR PLAN
(SCALE 1:50)

0 0.5 1 1.5 2 2.5m

SCALE 1:50

P1	INITIAL ISSUE	26/03/2025
REV		DATE
CLIENT		
MR MIKE TROTT		
PROJECT		
BRACKENBURY HOUSE, SHREWTON		
TITLE		
GROUND FLOOR PLANS		
2PS Design Building Design Engineers Telephone: 07766286809 Email: jpalmer@2psdesign.co.uk Website: www.2psdesign.co.uk		
SCALE	DATE	DWG NO
1:50@A1	MAR '25	00470/01
DRAWN	CHKD	REV
JP	KP	P1