



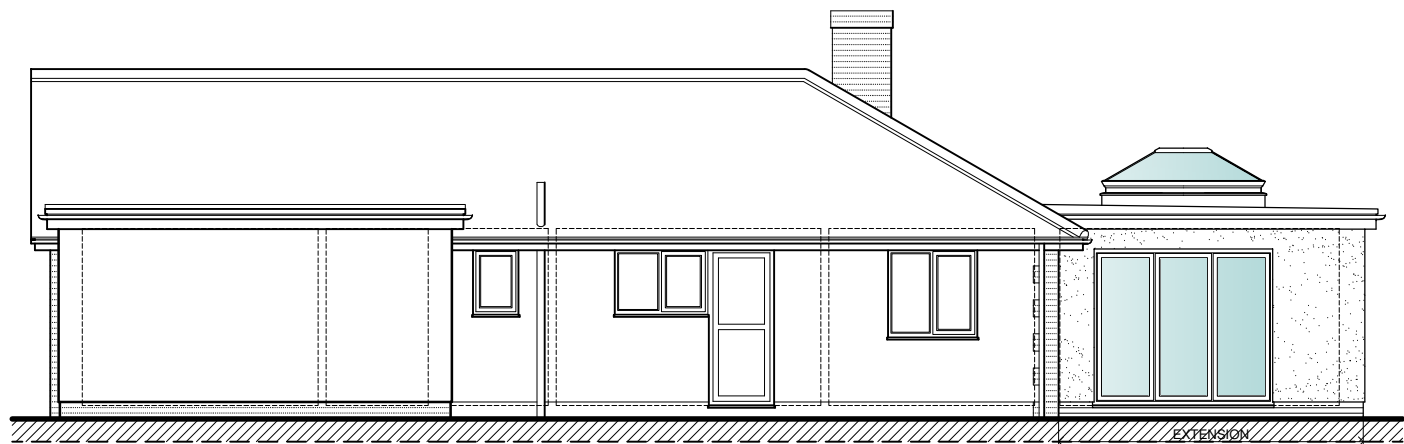


SIDE ELEVATION

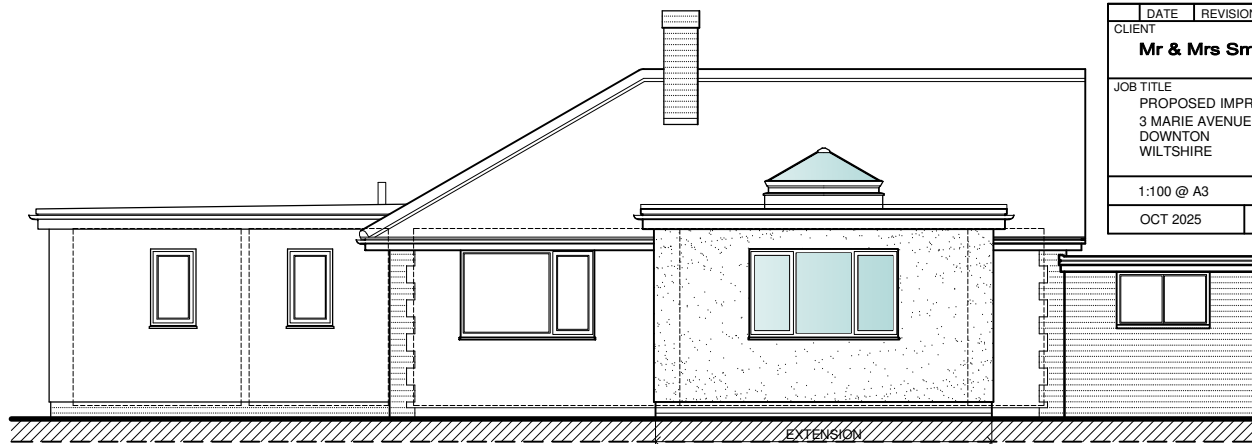


REAR ELEVATION


DATE	REVISIONS	DRAWING TITLE	
CLIENT		PROPOSED PLANS & ELEVATIONS.	
Mr & Mrs Smith		PLANNING & DESIGN	
JOB TITLE		22 DEVONSHIRE ROAD	
PROPOSED IMPROVEMENTS		SALISBURY	
3 MARIE AVENUE		WILTSHIRE	
DOWNTON		SP1 3NW	
WILTSHIRE			
1:100 @ A3		DRAWING No	REV
OCT 2025		1601/02	A
R.J.L.			

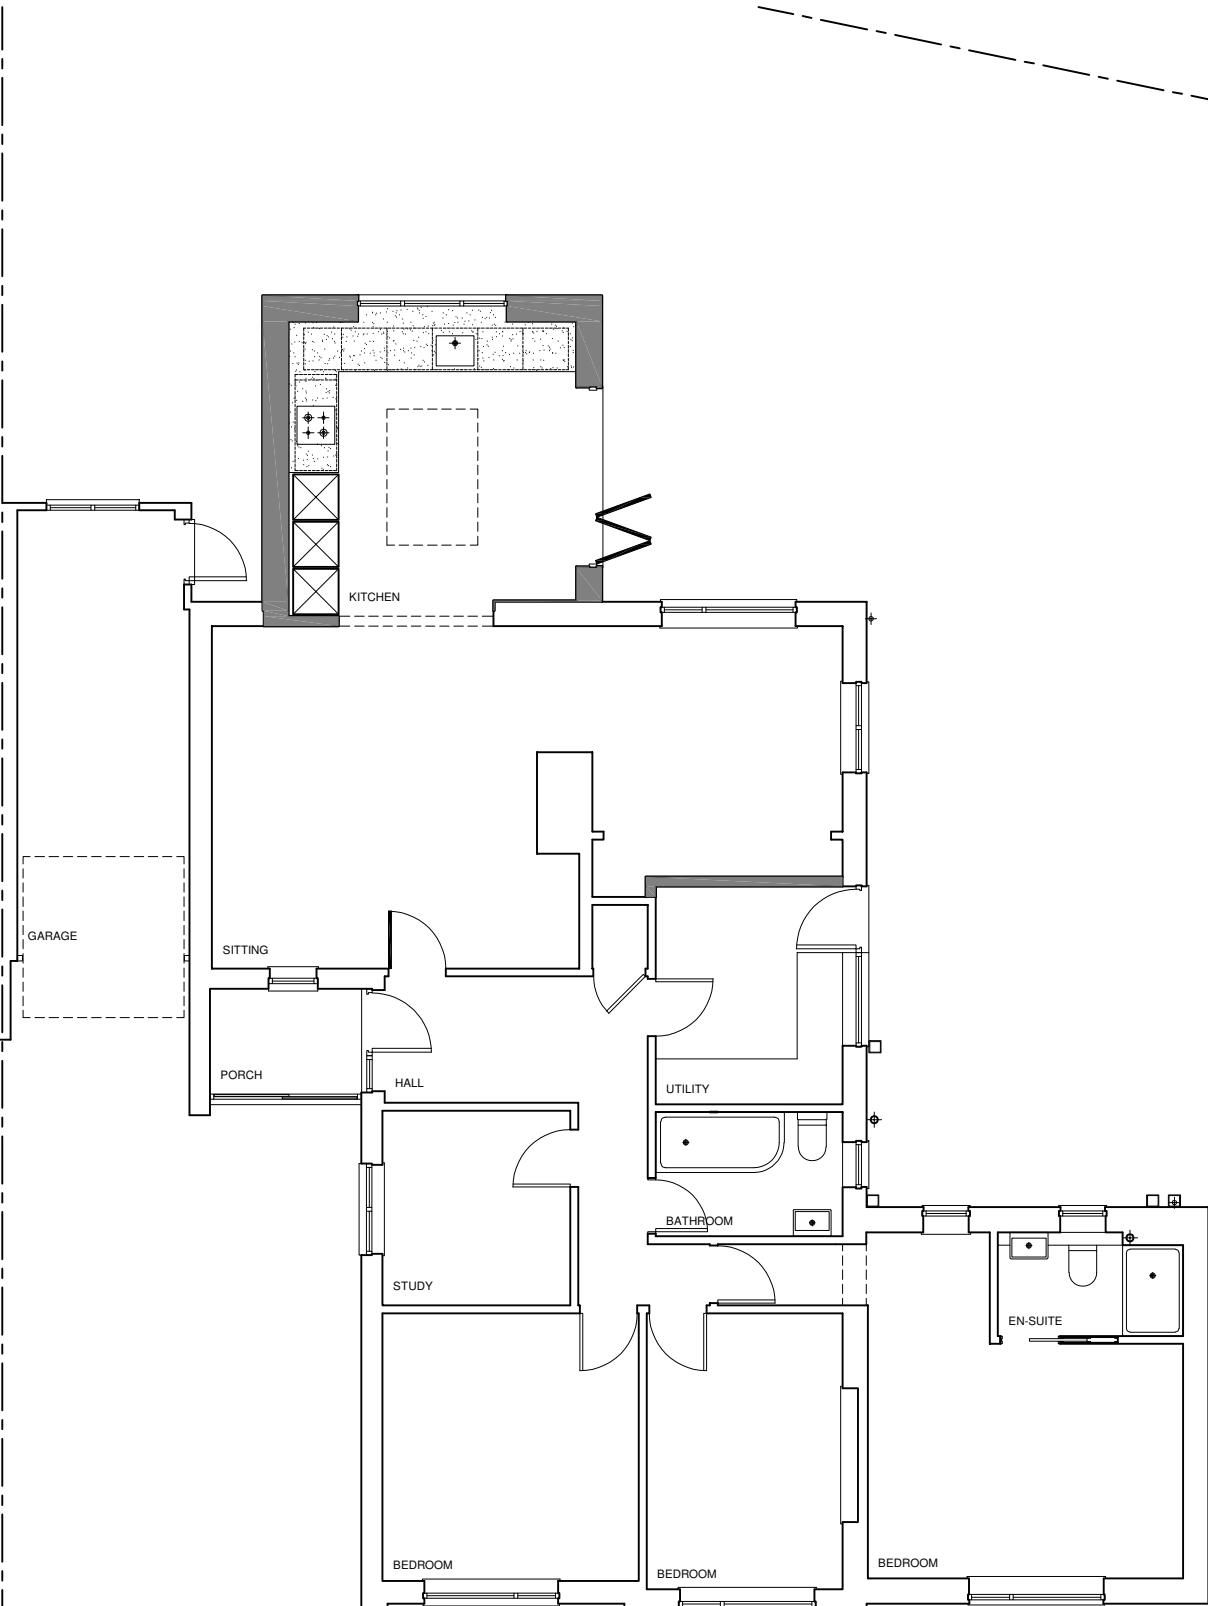

GROUND FLOOR PLAN

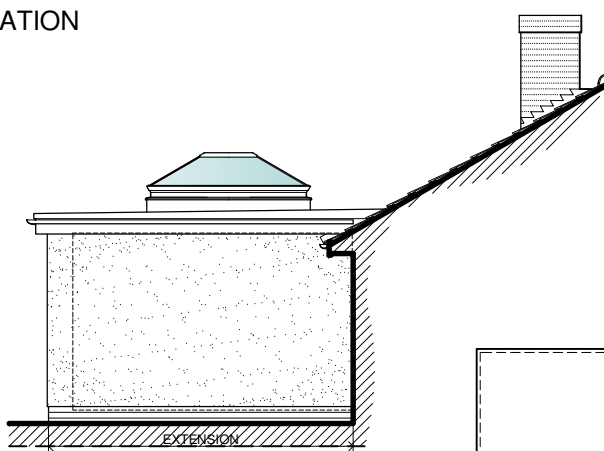

SIDE SECATIONAL ELEVATION

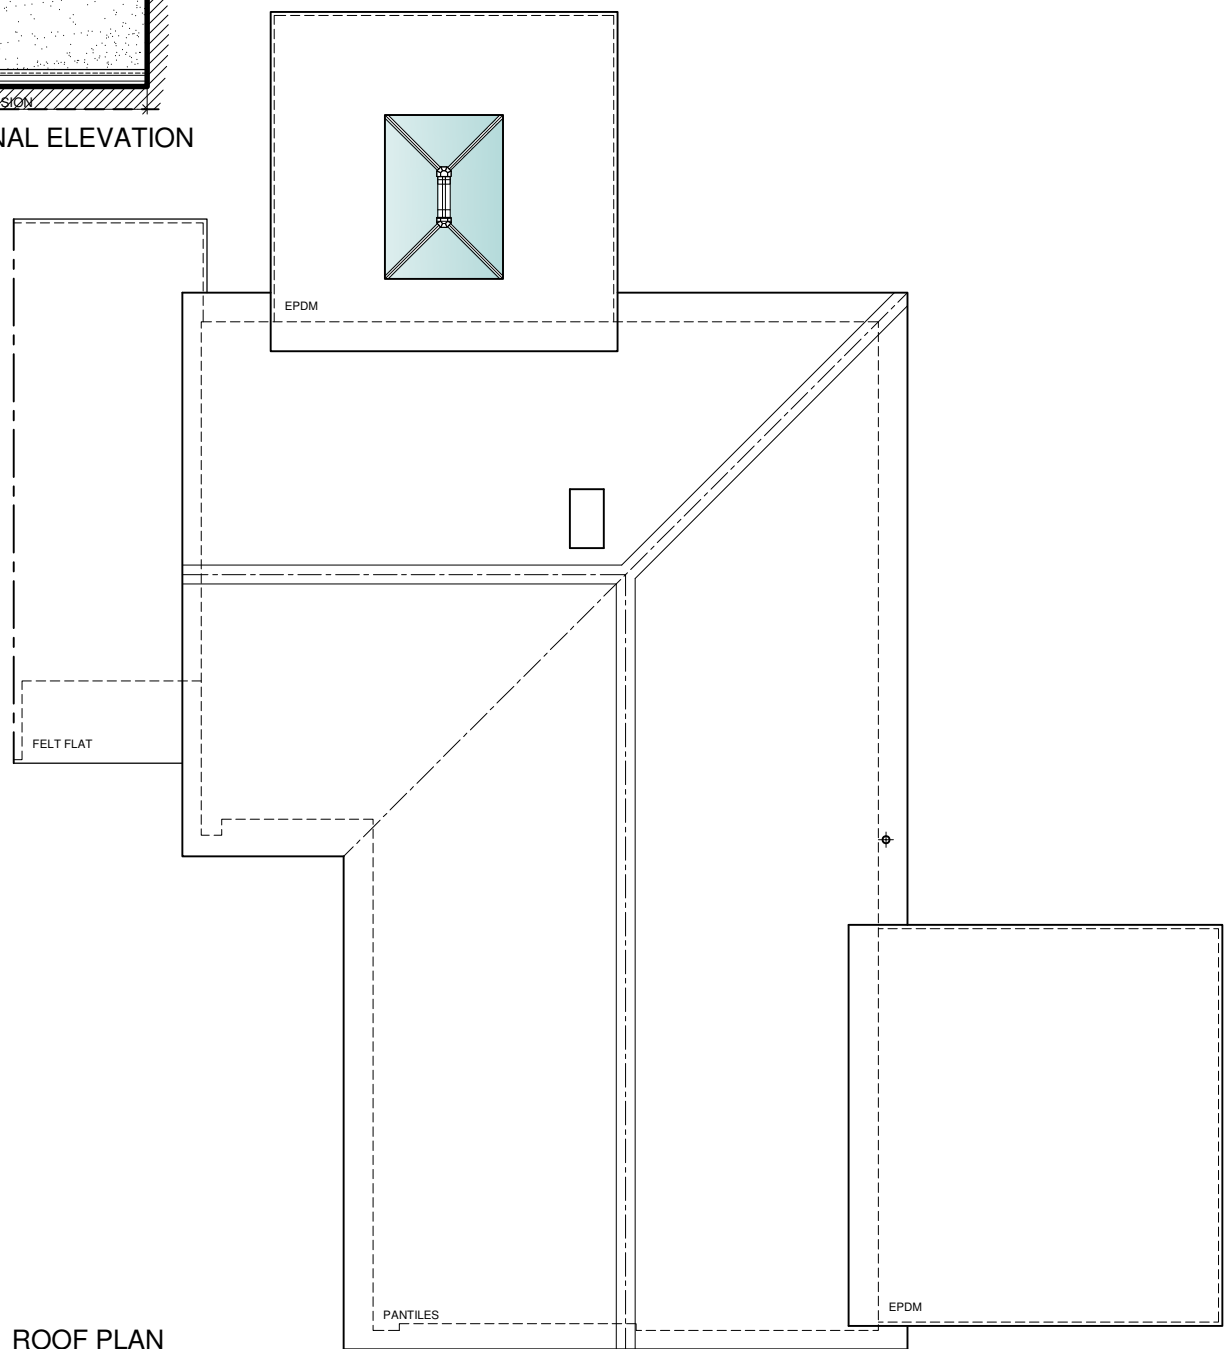

ROOF PLAN