

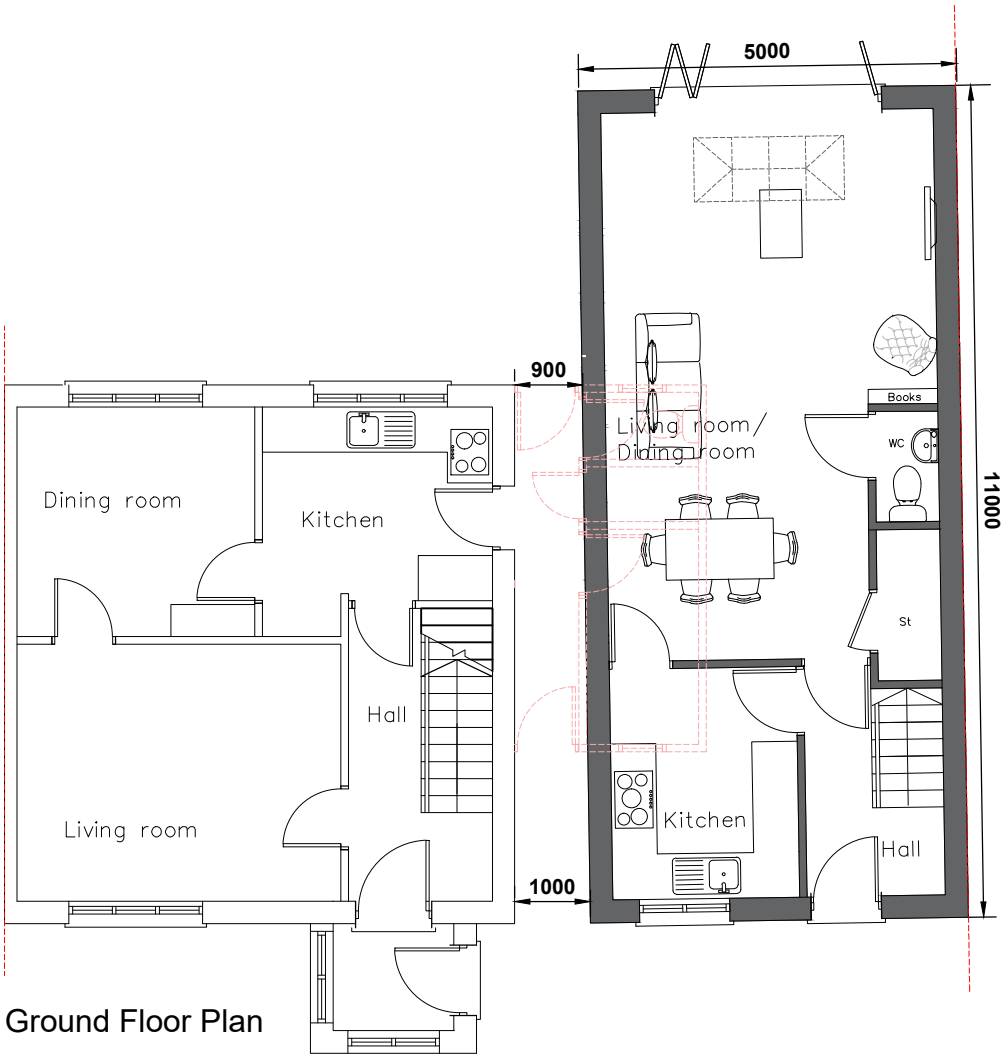



Scale 1:100

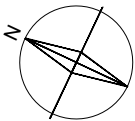


Ground Floor Plan

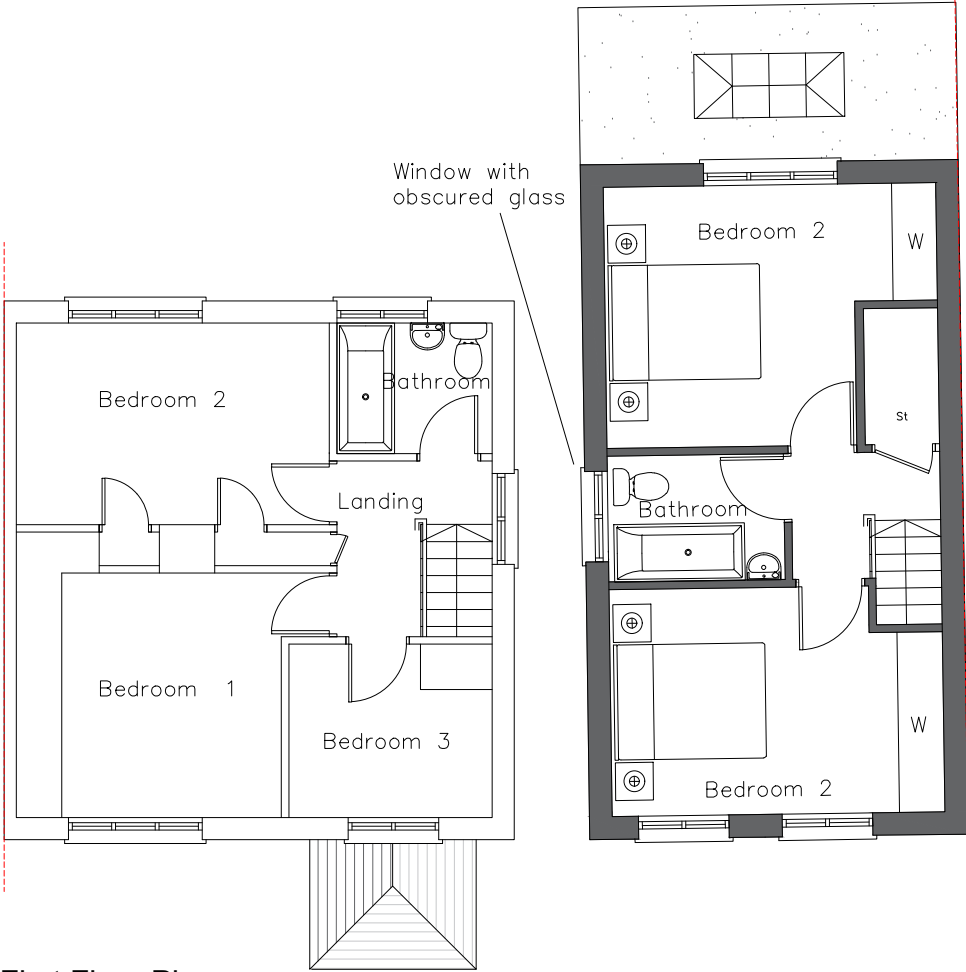

First Floor Plan

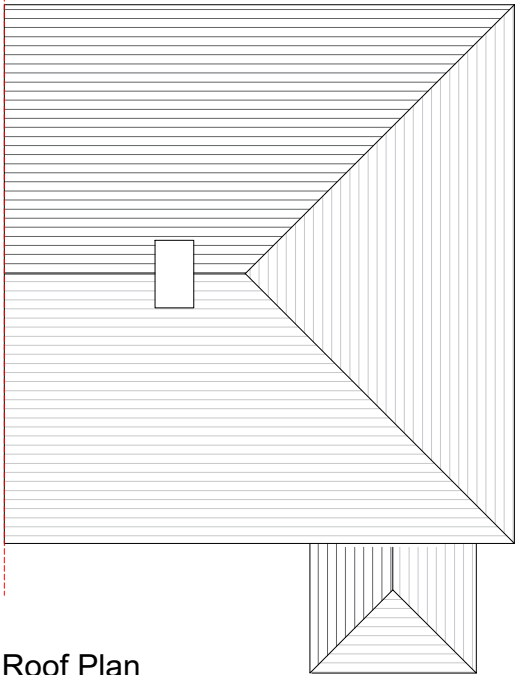

Roof Plan

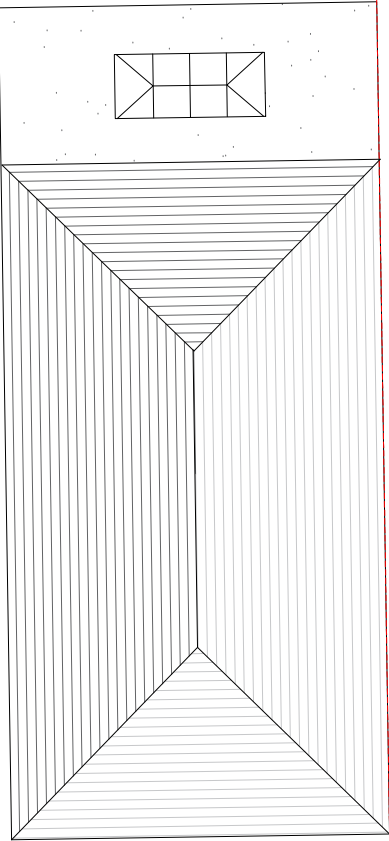

NOTES
1. This drawing is copyright of: PLANNING BY DESIGN LTD. Reproduction is only to take place with our written authority.
2. These Plans are subject to 'Planning and Building Regulation Approval' or any other statute in law before building commences.
3. Any structural work where mentioned on the drawing is subject to a qualified structural and civil engineer calculations before building work commences.
4. All drawings marked preliminary or planning are not to be built or manufactured from.
5. If any discrepancies are found in the drawings these are to be brought to the attention of PLANING BY DESIGN for rectification.
6. Boundary line indicative only. Exact location must be determined on site before building work commences.

Rev	Date	Description	Drn By
-	-	-	-
-	-	-	-
-	-	-	-

Planning				Site Address: Peter Day 3 Westfield Chase, Aldbourne, Marlborough SN8 2DB, UK	
Drawing Title: House 2: Proposed elevations					
Project & Drawing Number: 25.3WC.P03v1				 PLANNING BY DESIGN FROM CONCEPT TO CONSTRUCTION Planning By Design Ltd www.planning-by-design.co.uk hello@planning-by-design.co.uk	
Rev:	Scale:	Sheet size:	Date:		
-	1:100	A3	Aug 25		