



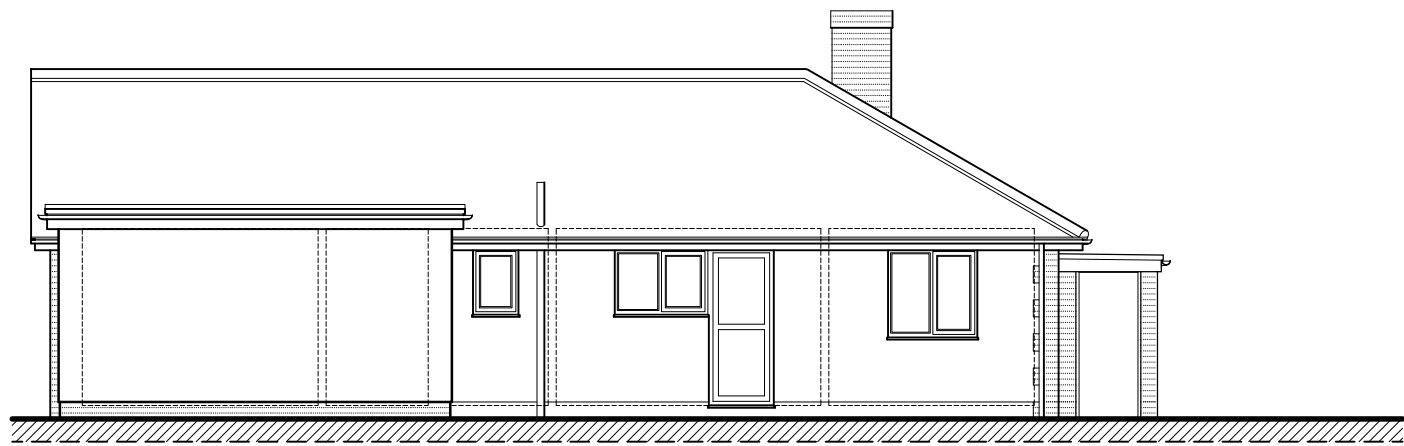


SIDE ELEVATION

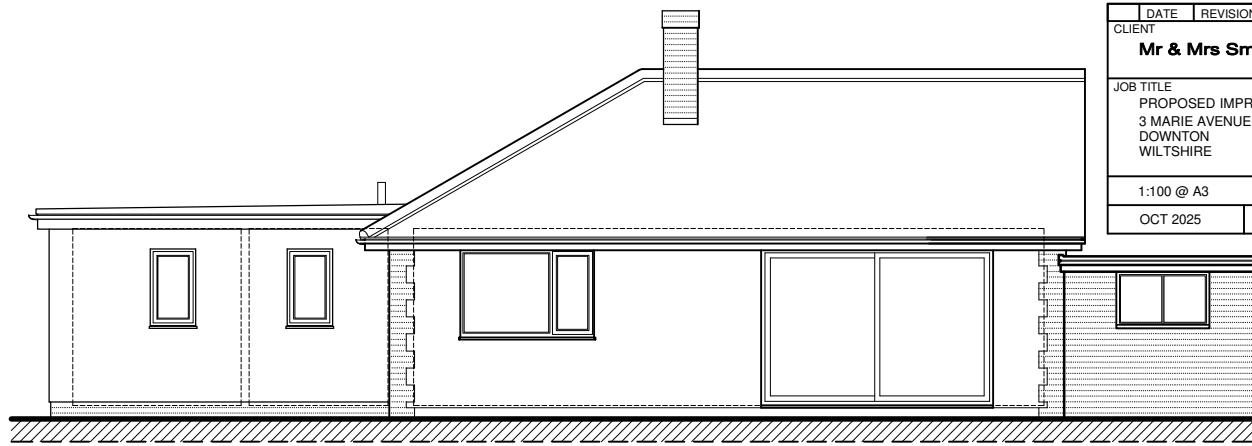


REAR ELEVATION

DATE	REVISIONS	DRAWING TITLE	
CLIENT	Mr & Mrs Smith	ELEVATION PLANS & ELEVATIONS.	
JOB TITLE	PROPOSED IMPROVEMENTS 3 MARIE AVENUE DOWNTON WILTSHIRE	PLANNING & DESIGN 22 DEVONSHIRE ROAD SALISBURY WILTSHIRE SP1 3NW	
1:100 @ A3		DRAWING No	REV
OCT 2025	RJL	1601/01	

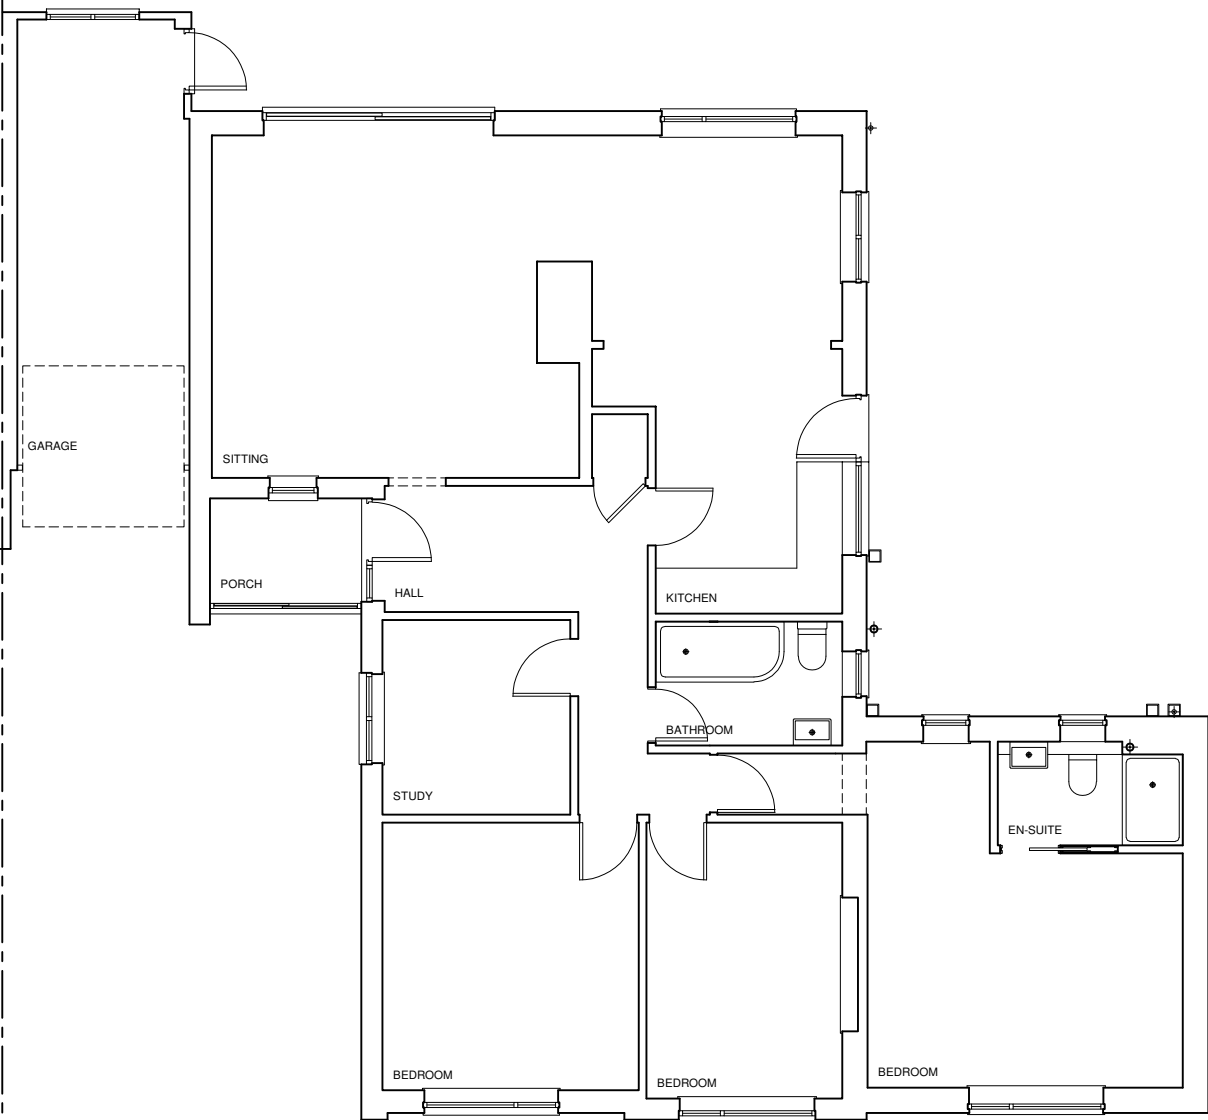

GROUND FLOOR PLAN

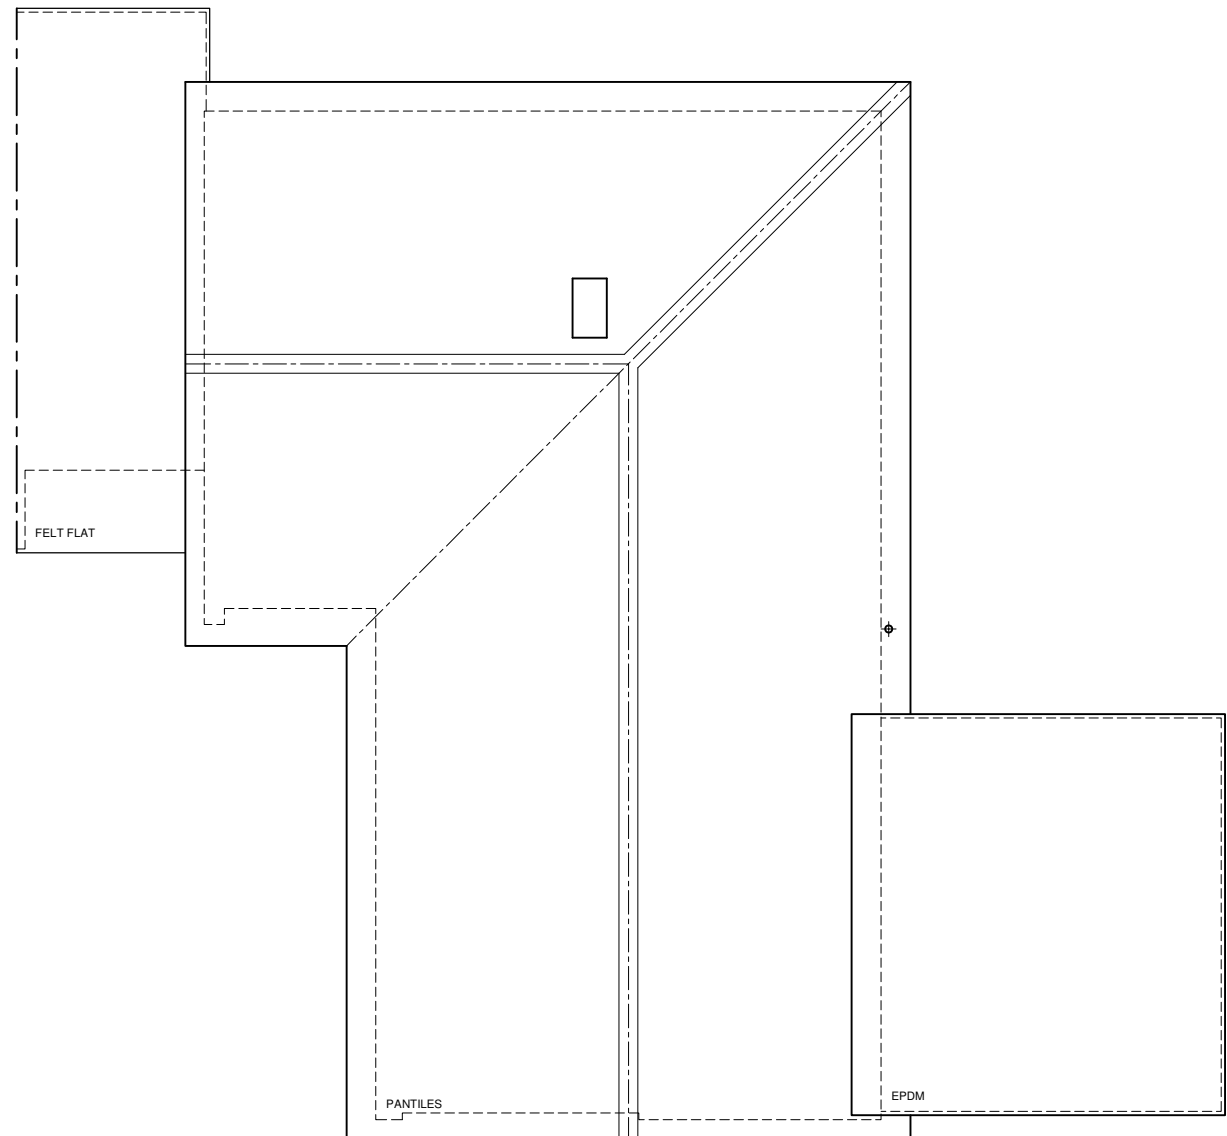

ROOF PLAN