


Leafy Lane Playing Fields



AGP



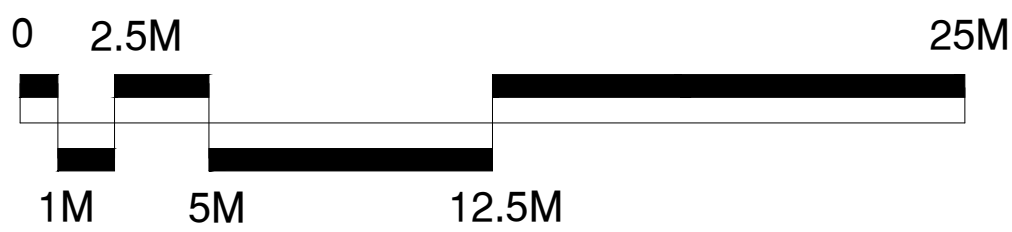


CONSULTANTS
Surfacing Standards LTD
Office: 2, Eppingham House,
Austin Road, Eppingham, LE15 9WY
01509 400172


1. DO NOT SCALE FROM DRAWING UNLESS FOR PLANNING PURPOSES ONLY. ALL
DIMENSIONS TO BE CHECKED ON SITE PRIOR TO COMMENCEMENT OF WORKS.
2. THIS DRAWING IS COPYRIGHT TO SURFACING STANDARDS LTD.
3. ALL PERSONNEL SHOULD BE AWARE OF THE HEALTH AND SAFETY PLAN WHICH IS
RETAINED IN THE SITE MANAGERS OFFICE.

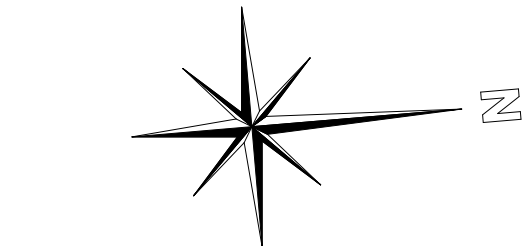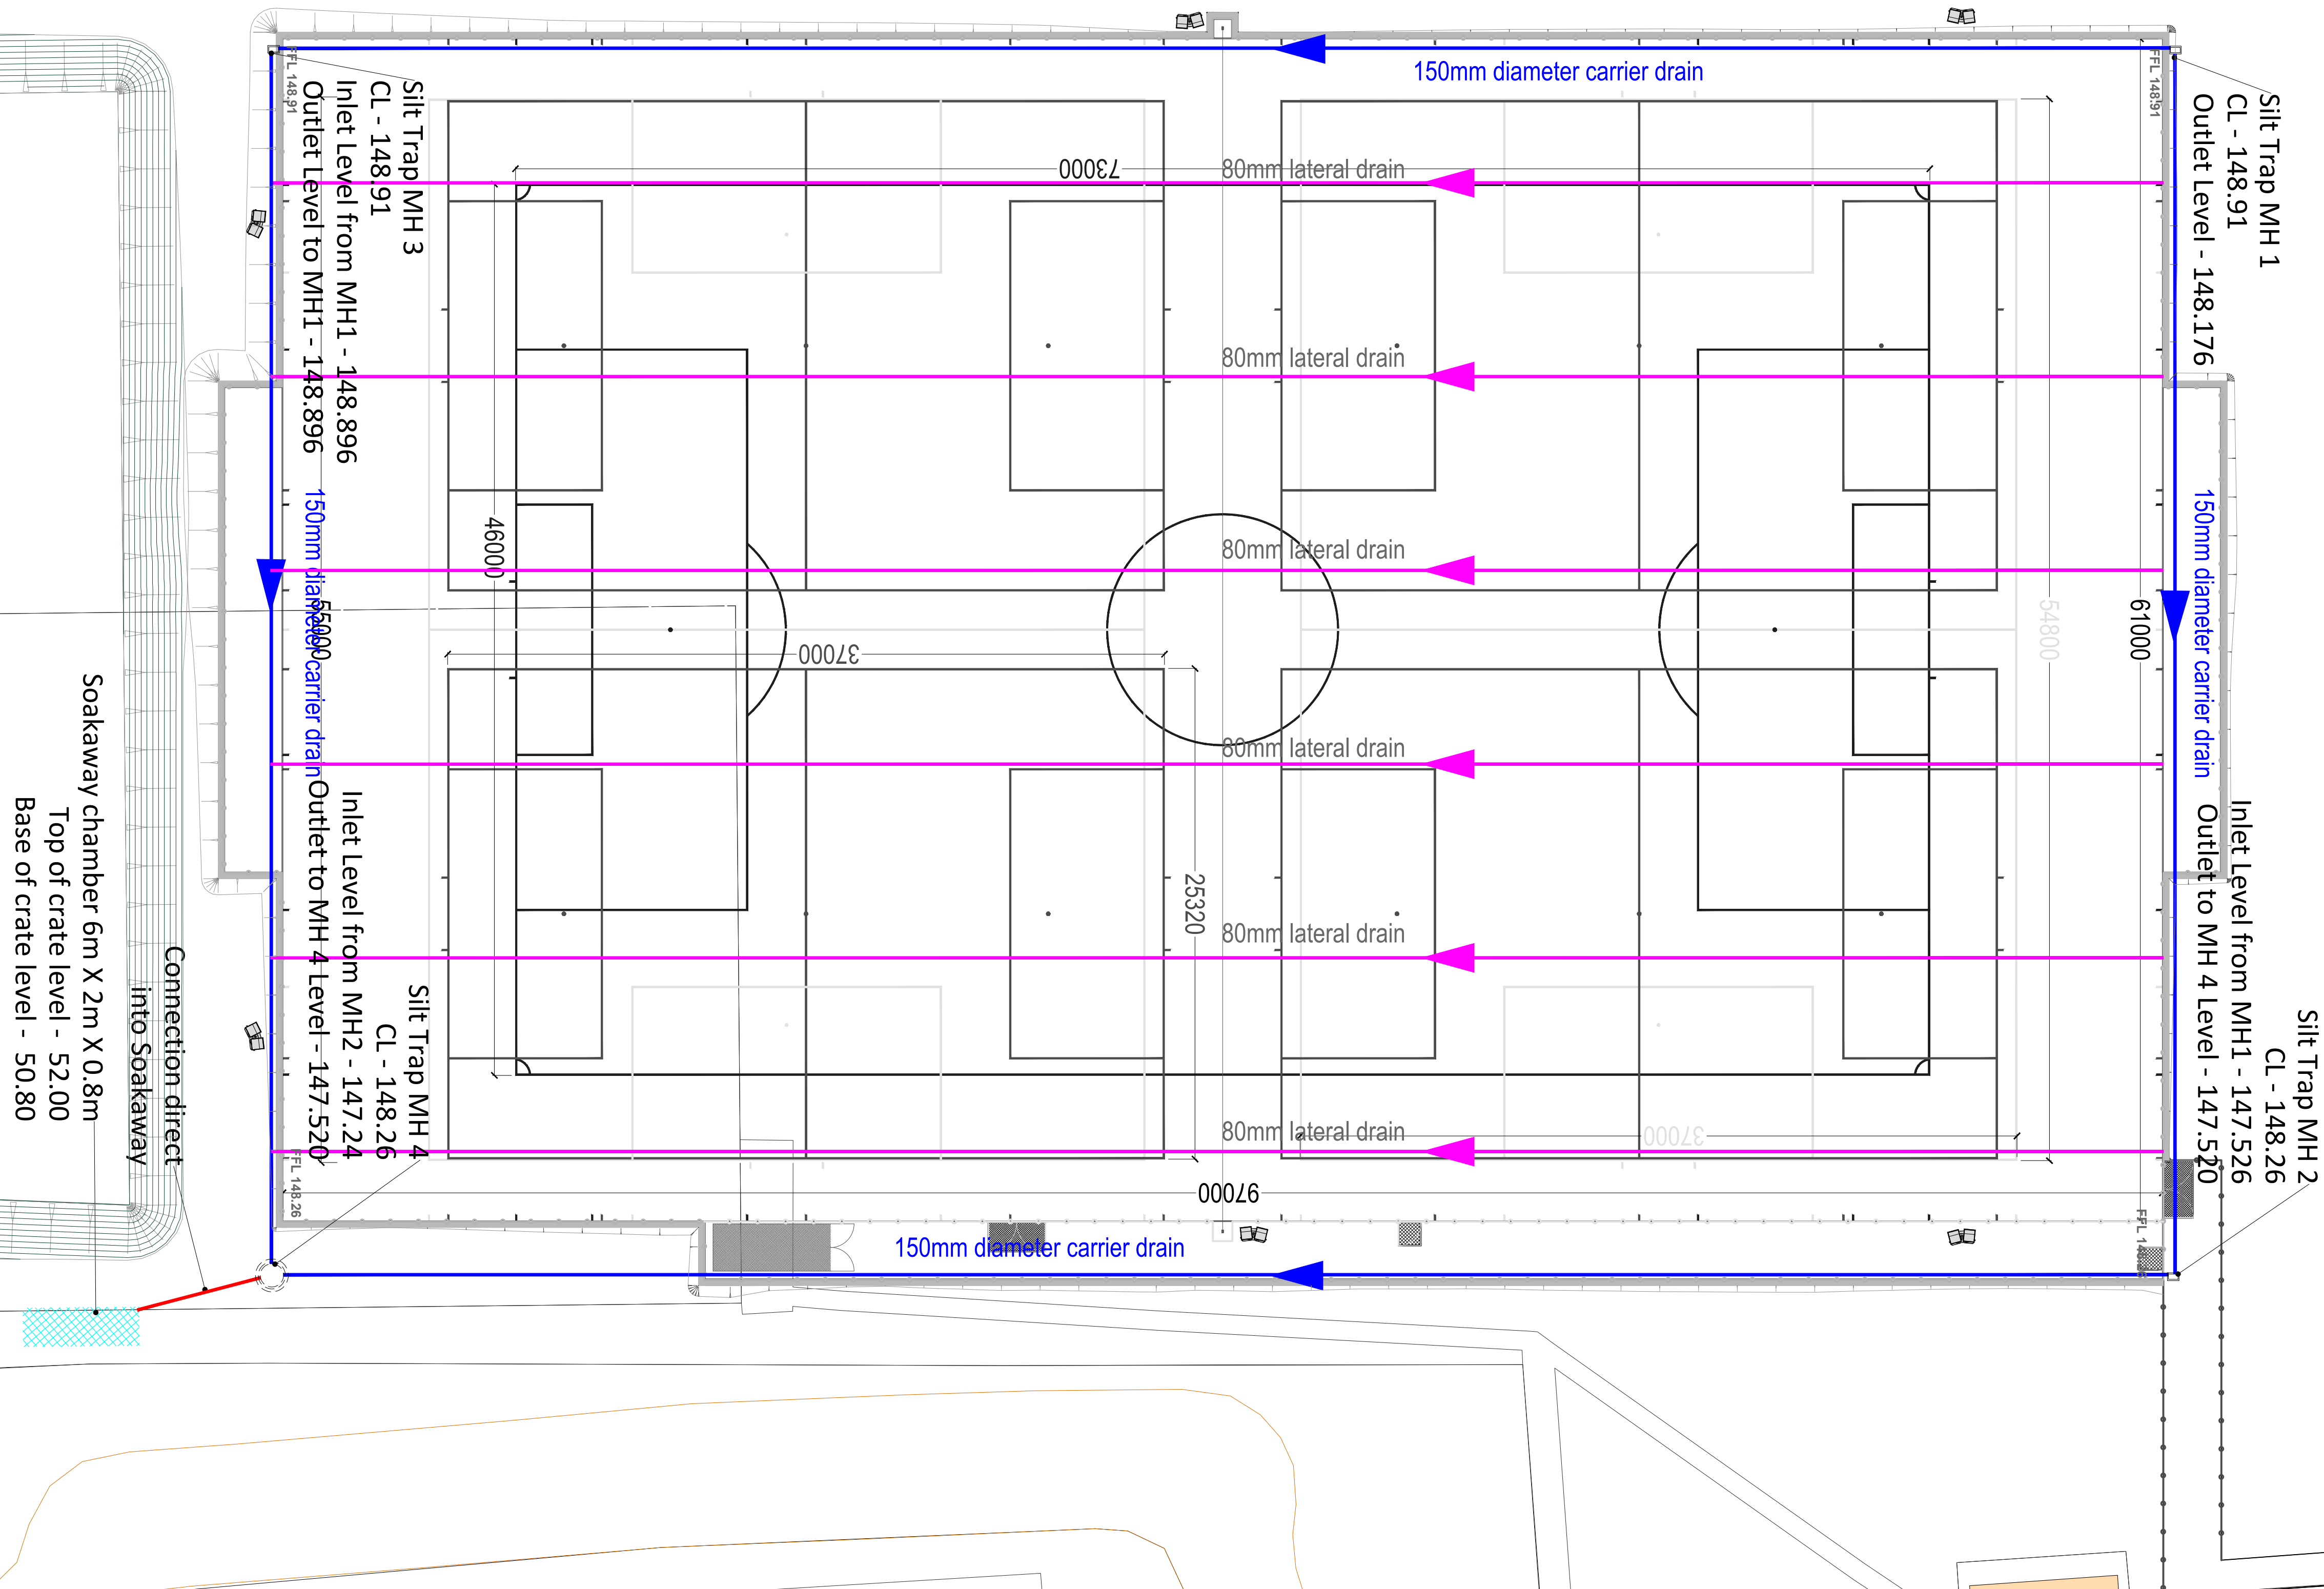

00	PLANNING ISSUE	WB	04.11.25
REV	DESCRIPTION	REV	CK DATE

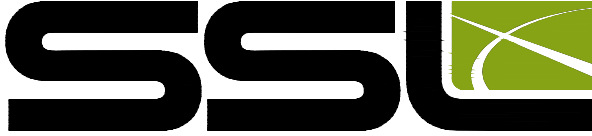

Surfacing Standards Limited
SPORTS PITCH CONSULTANTS

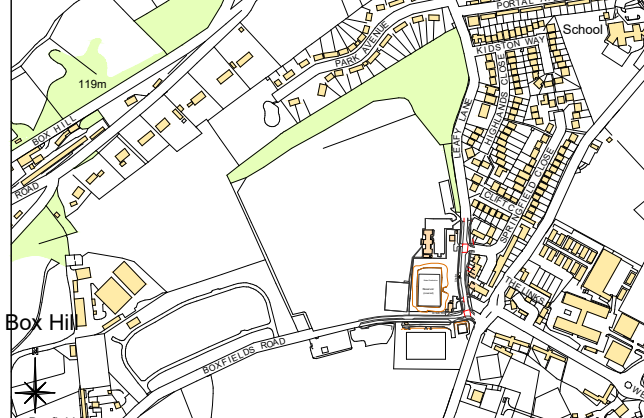

AUTHOR
WB

TITLE
Leafy Lane Playing Fields
AGP
Proposed AGP Drainage Layout

PROJECT G-231622	SCALE 1:200	SIZE A1
DRAWING No 08	REVISION 00	