




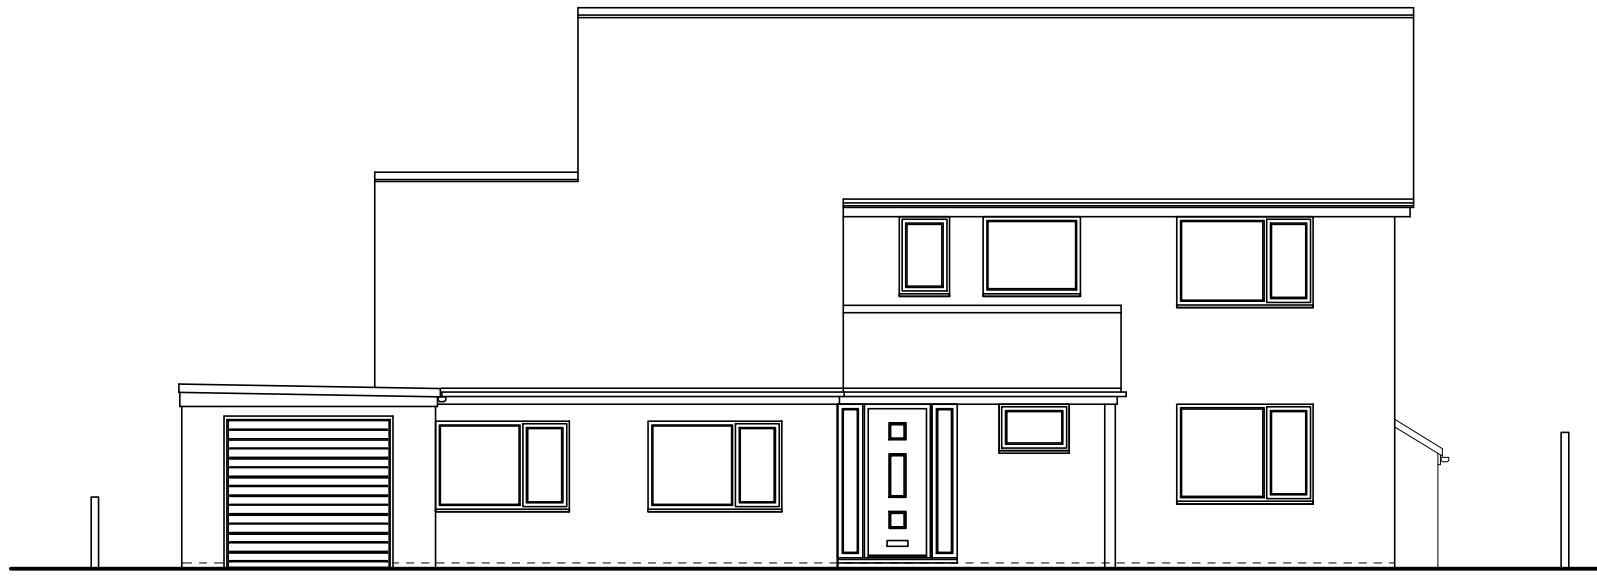


North West (Front)
EXISTING ELEVATIONS scale 1:100

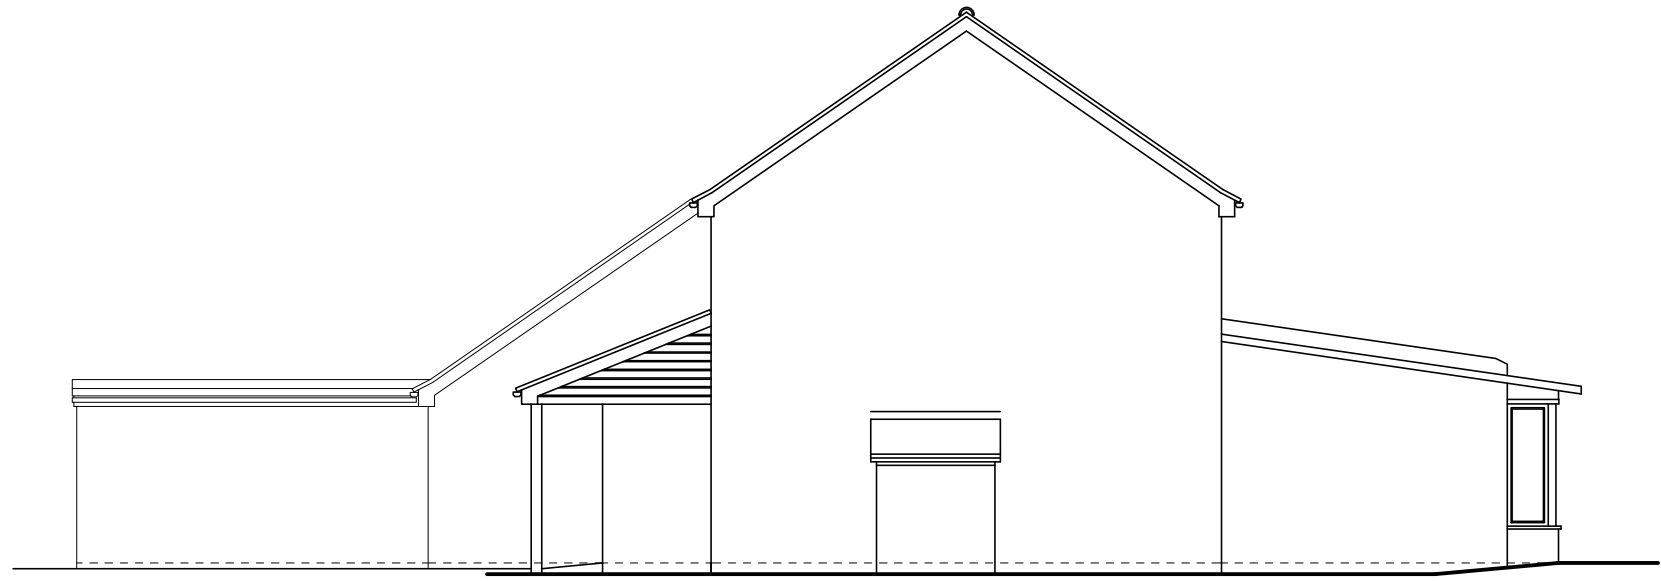


South West (Side)

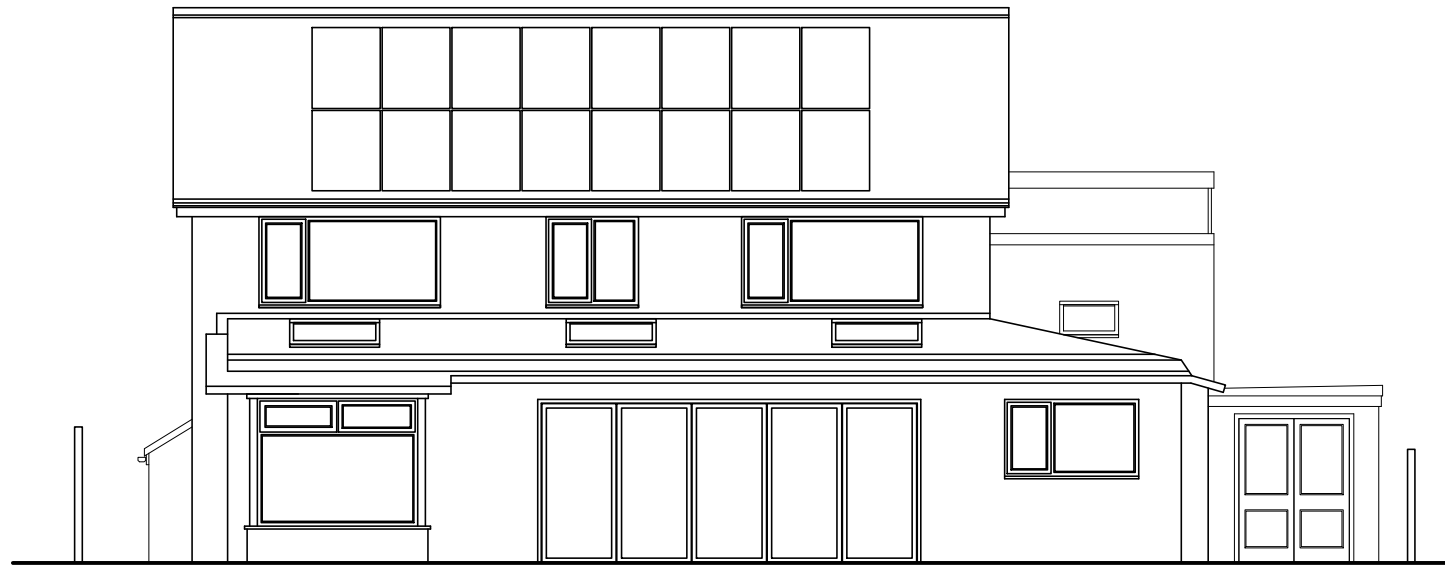


South East (Rear)

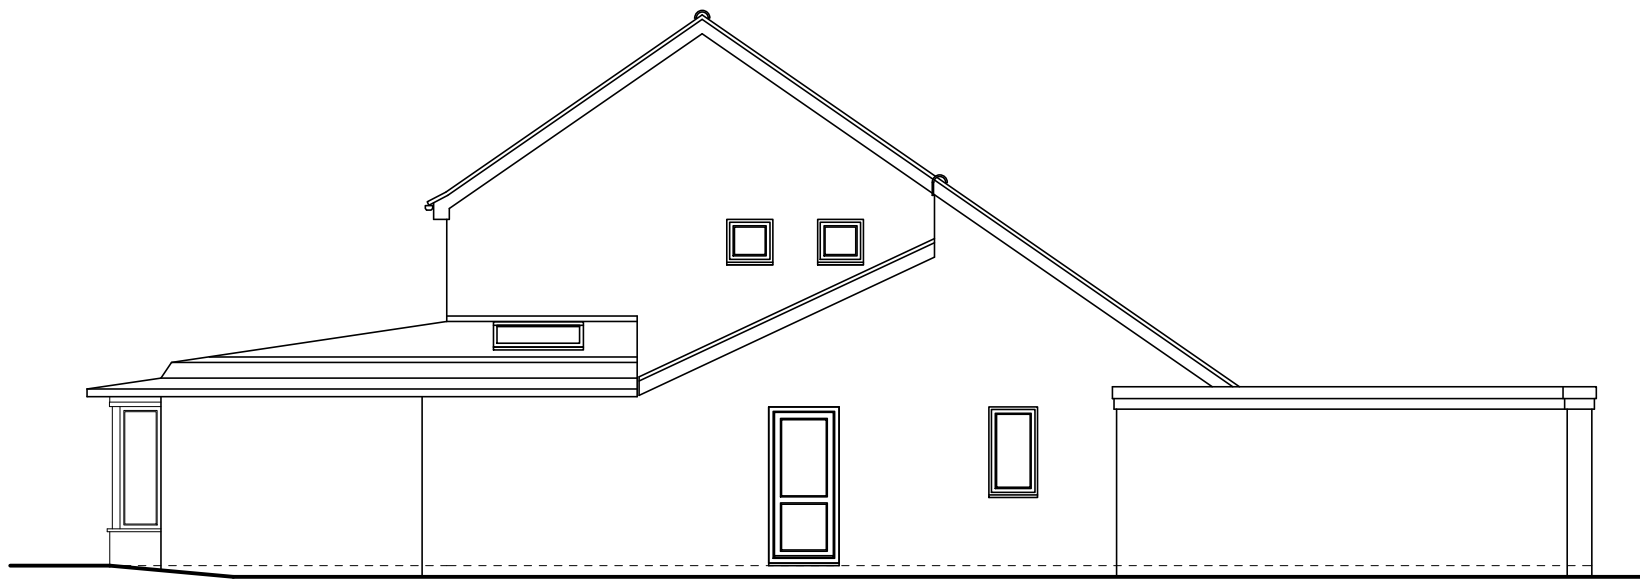


North East (Side)

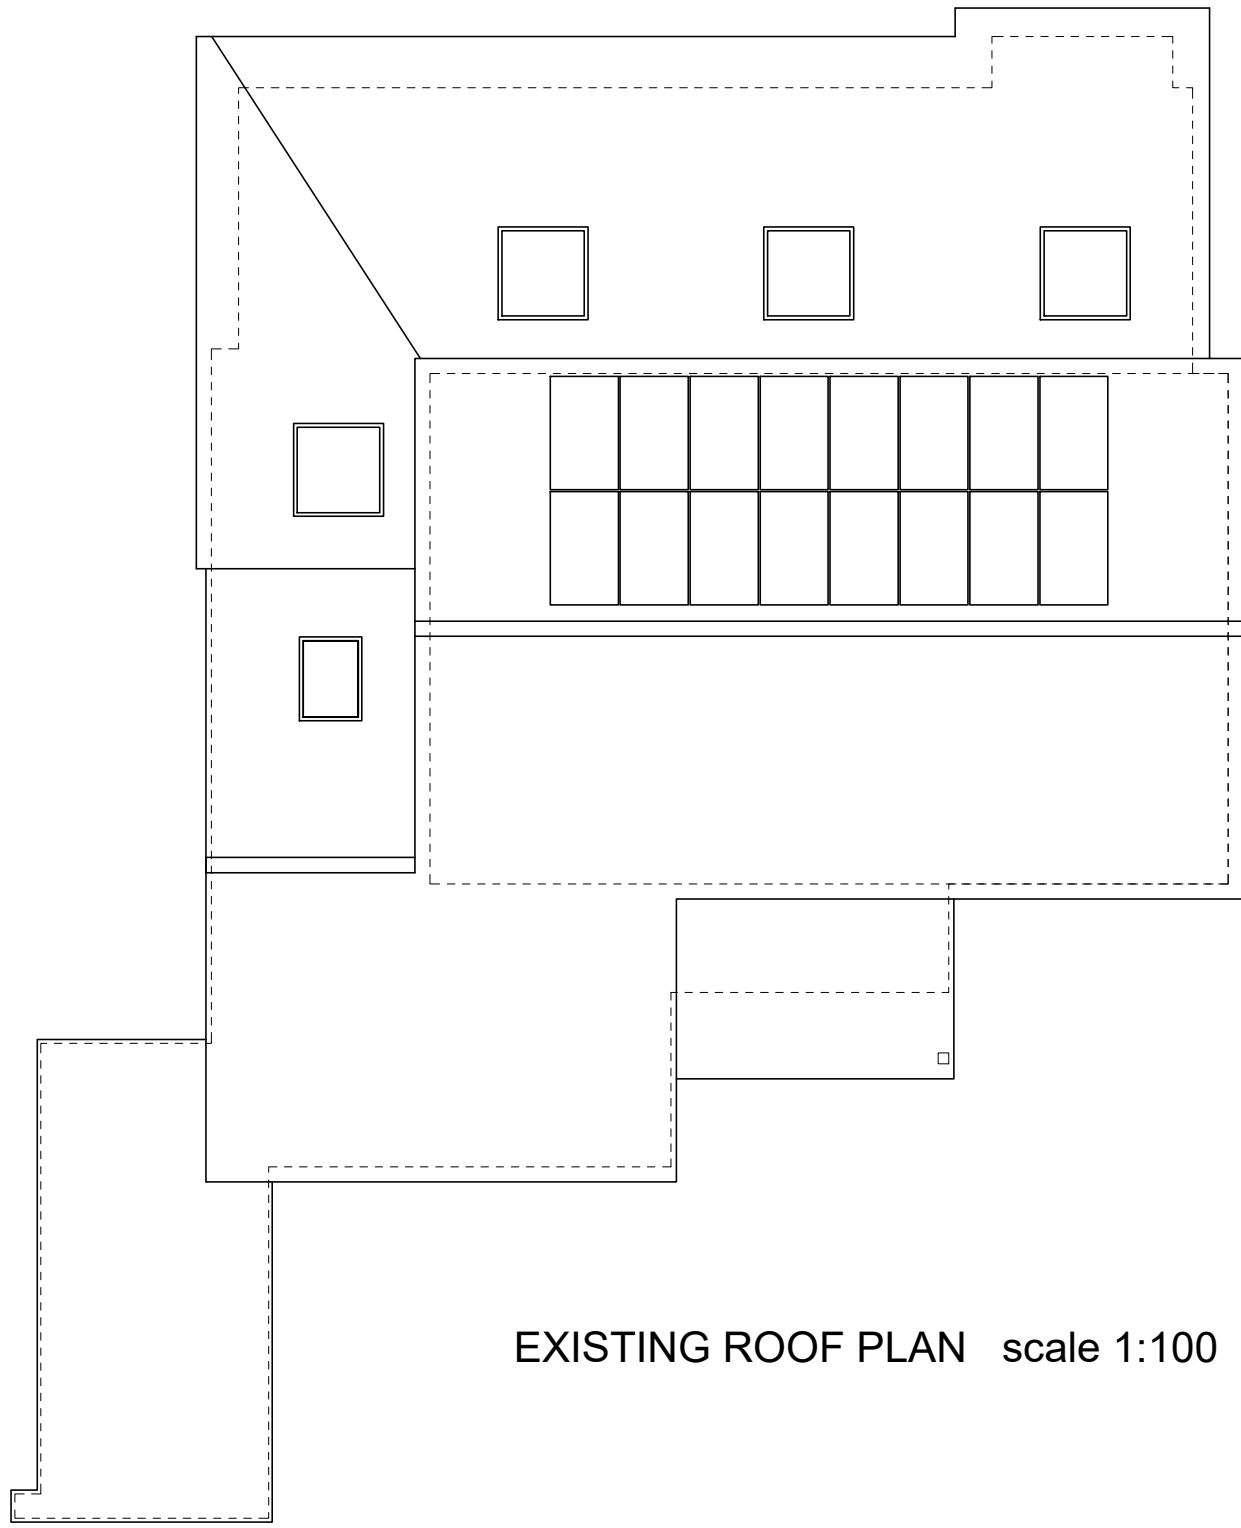


EXISTING ROOF PLAN scale 1:100

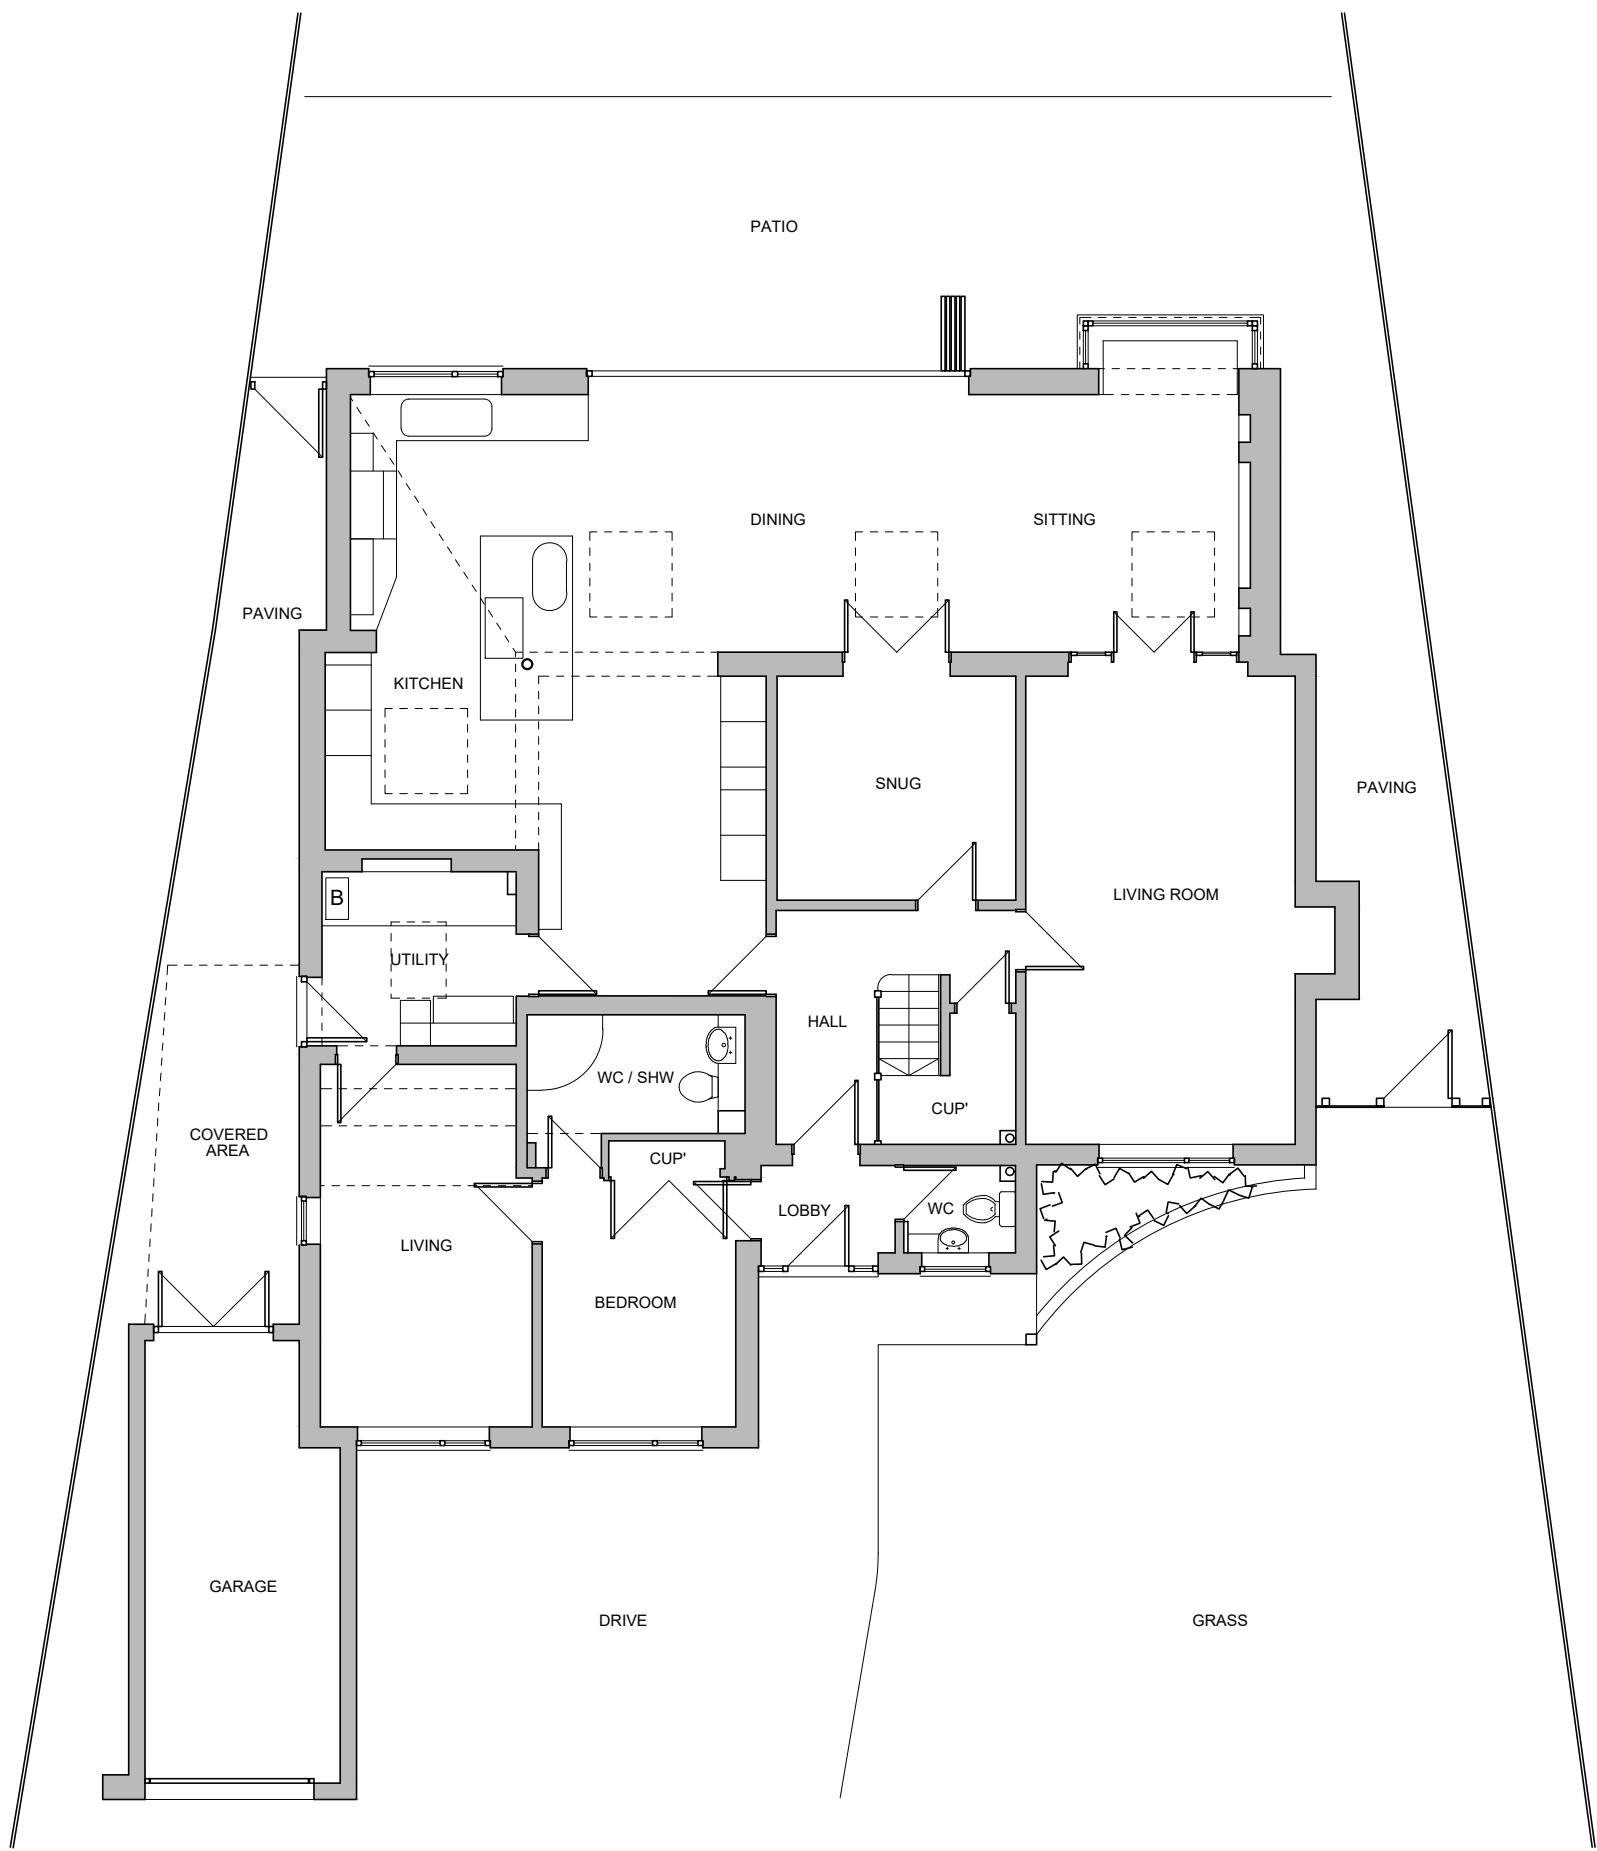


EXISTING GROUND FLOOR PLAN scale 1:100

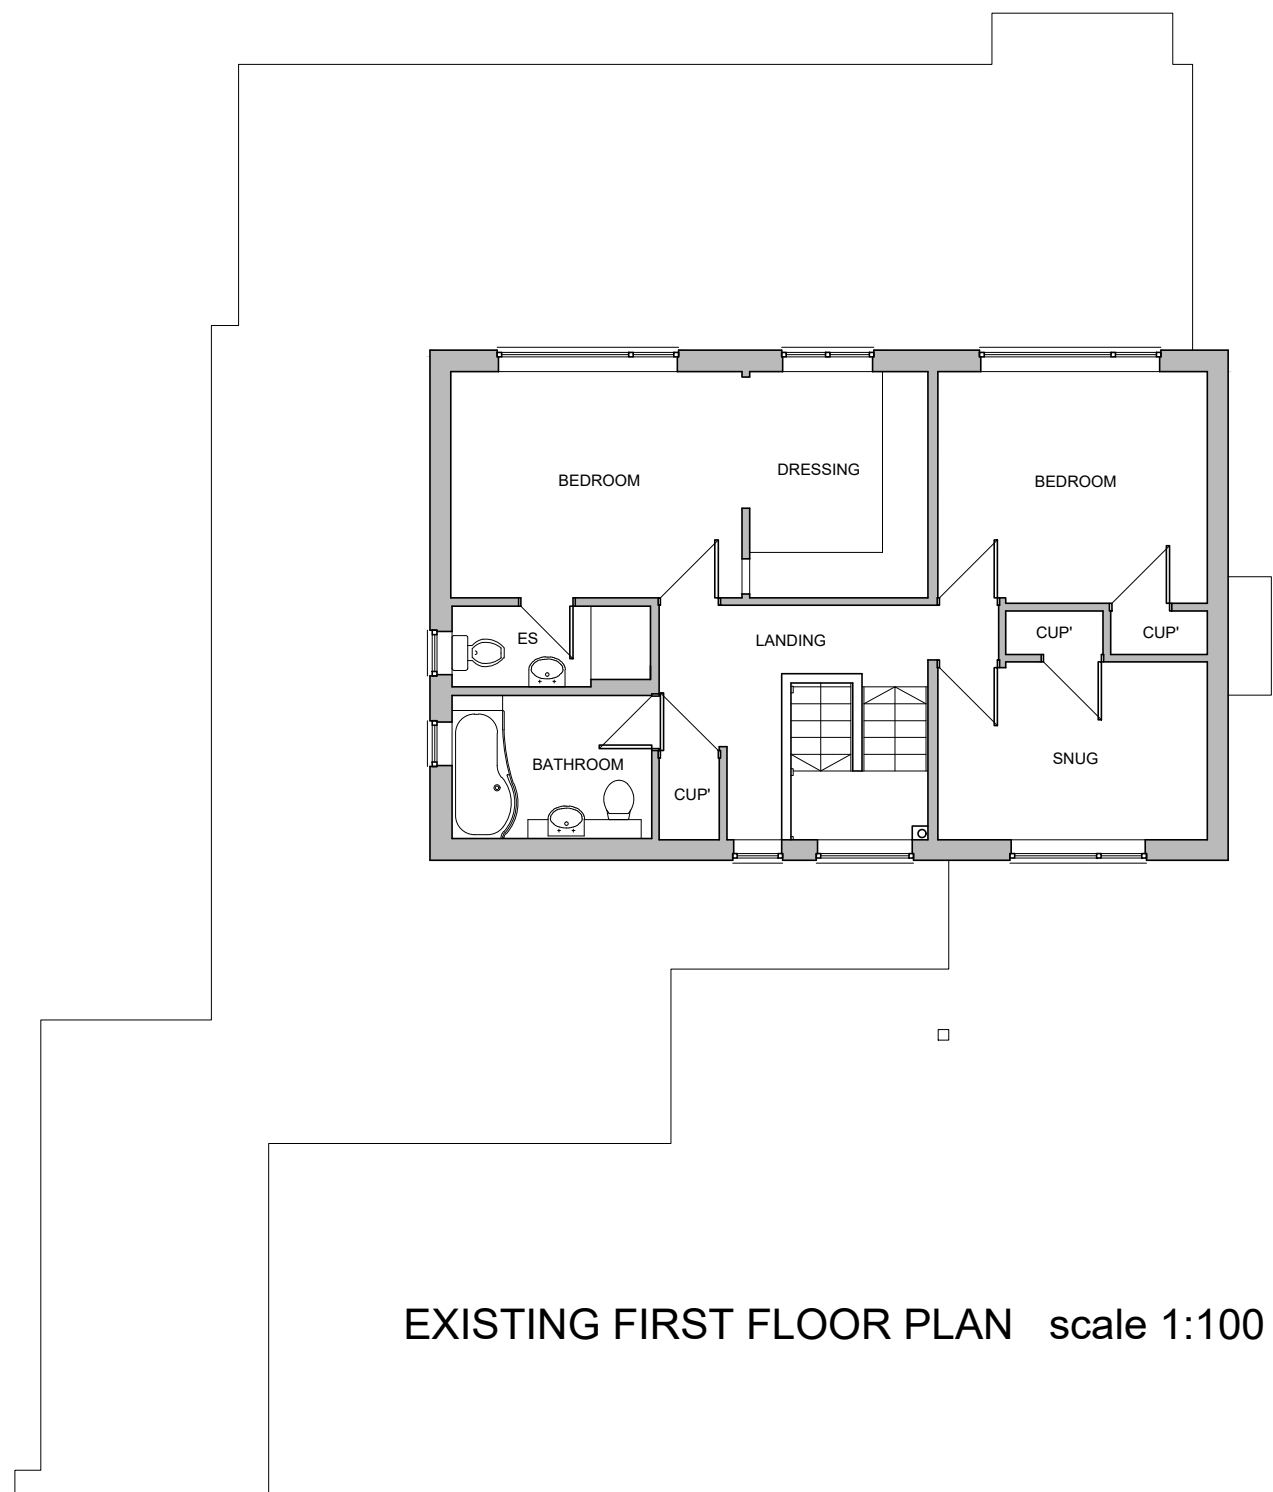

EXISTING FIRST FLOOR PLAN scale 1:100

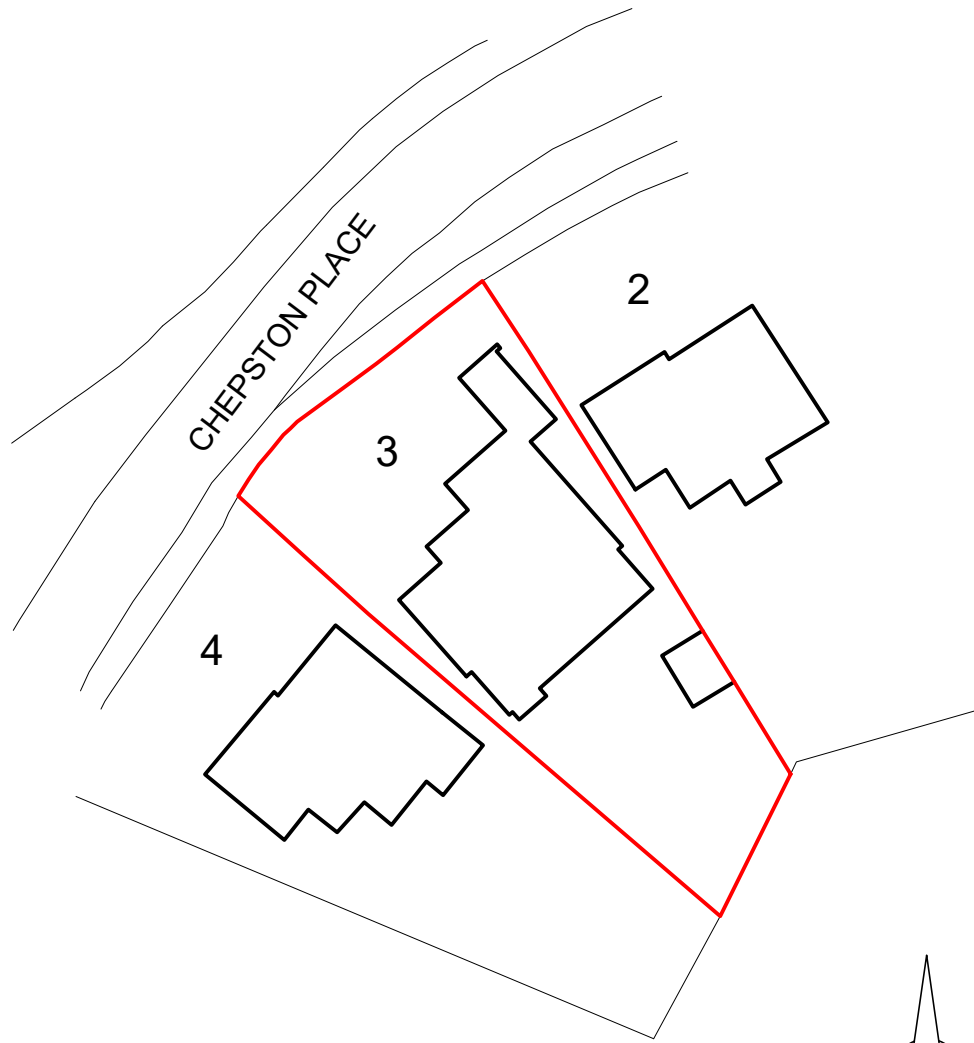

EXISTING BLOCK PLAN scale 1:500

 

LOCATION PLAN 1:1250

Ordnance Survey (c) Crown Copyright 2025. All rights reserved. Licence number 100054135

