


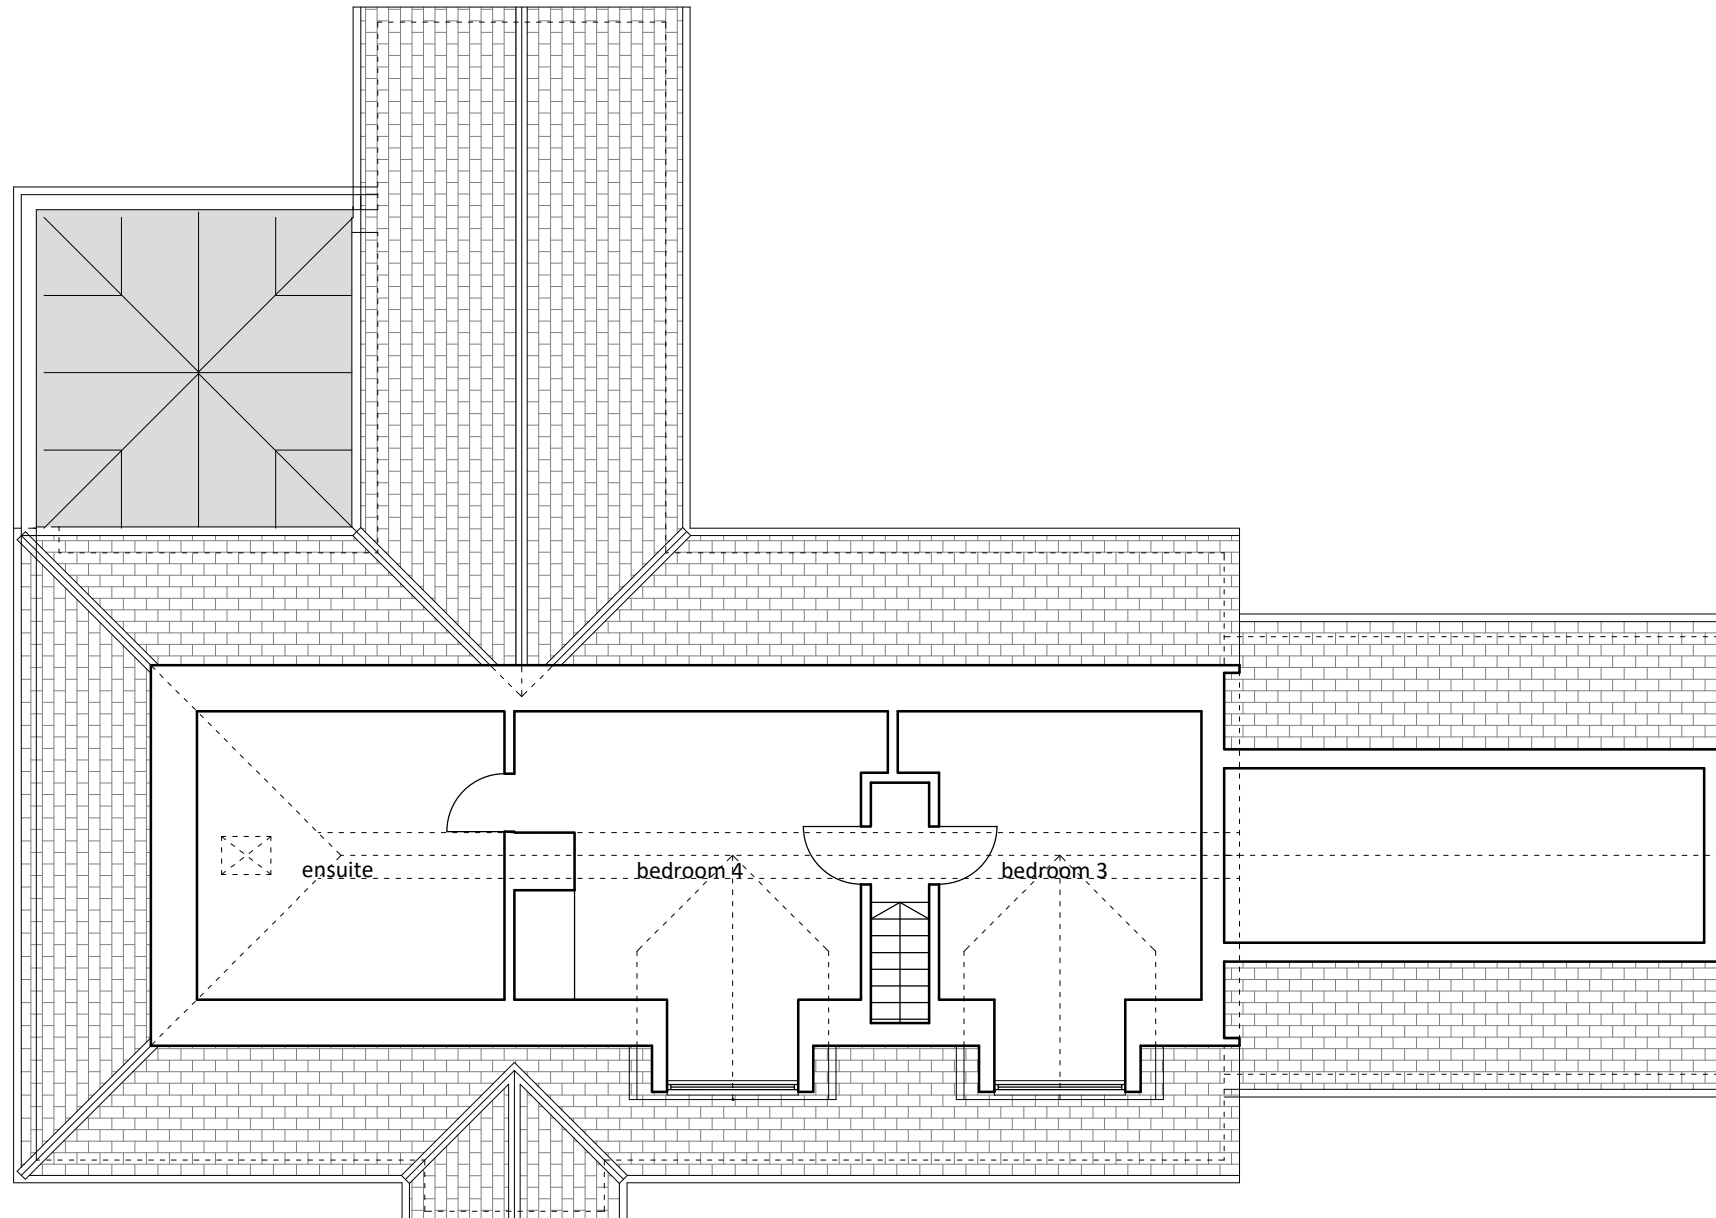

EXISTING DWELLING - FIRST FLOOR PLAN - scale 1:100

1:100

00.51.01.52.5

ISSUED FOR WIP

CLIENT

Shaun May

PROJECT

21a Hawkeridge

DRWG TITLE

Existing First Floor Plan

DRWG NO

A17 25 14 S04

DRAWN

NB

SCALE

1:100 @ A3

DATE

03.09.25

CHK'D

NB

atelier 17 ltd

Atelier 17 Ltd, 28 Southleigh, Bradford On Avon, BA15 2EQ

aligel.a.w.bedford@gmail.com www.atelier17.co.uk 07841679591

This drawing is copyright. Only figured dimensions to be used.

Contractors to check all dimensions before proceeding

DO NOT SCALE