




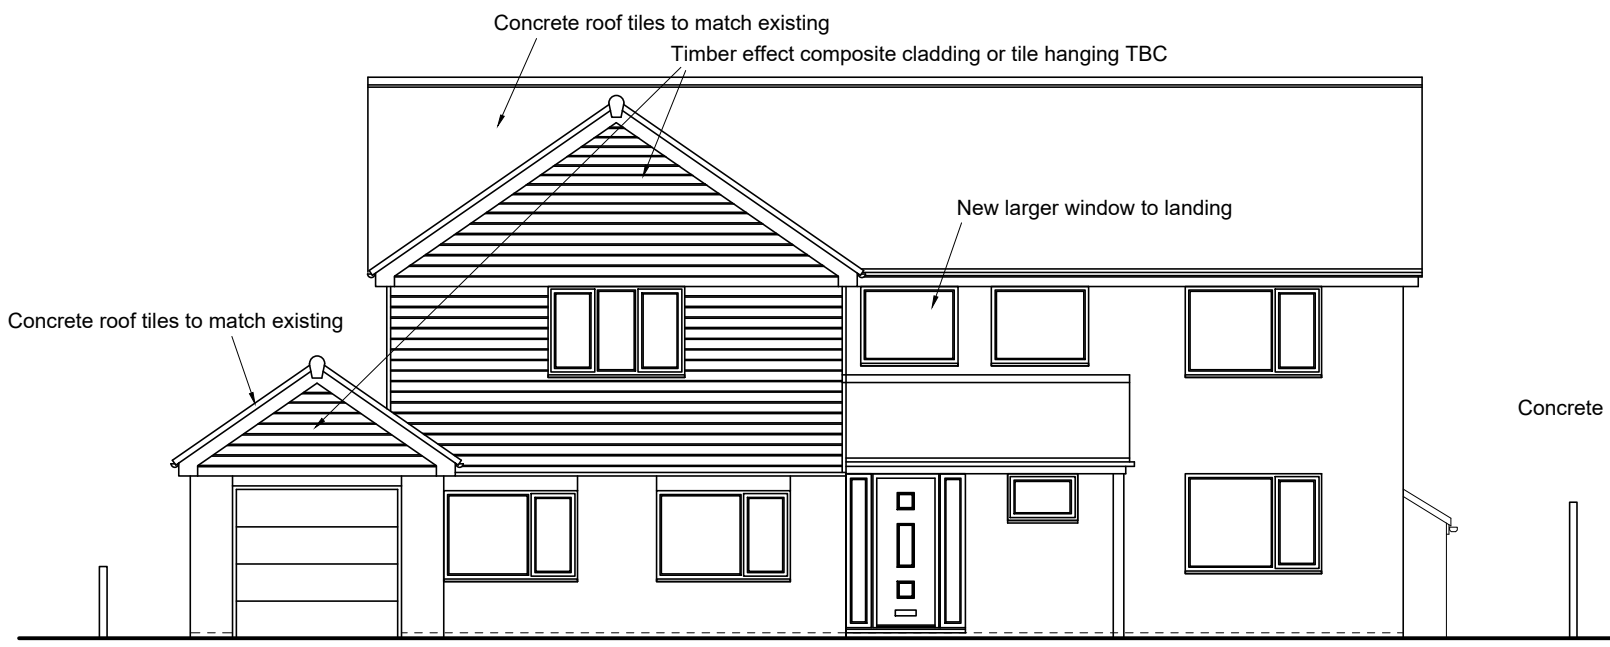


North West (Front)
PROPOSED ELEVATIONS scale 1:100

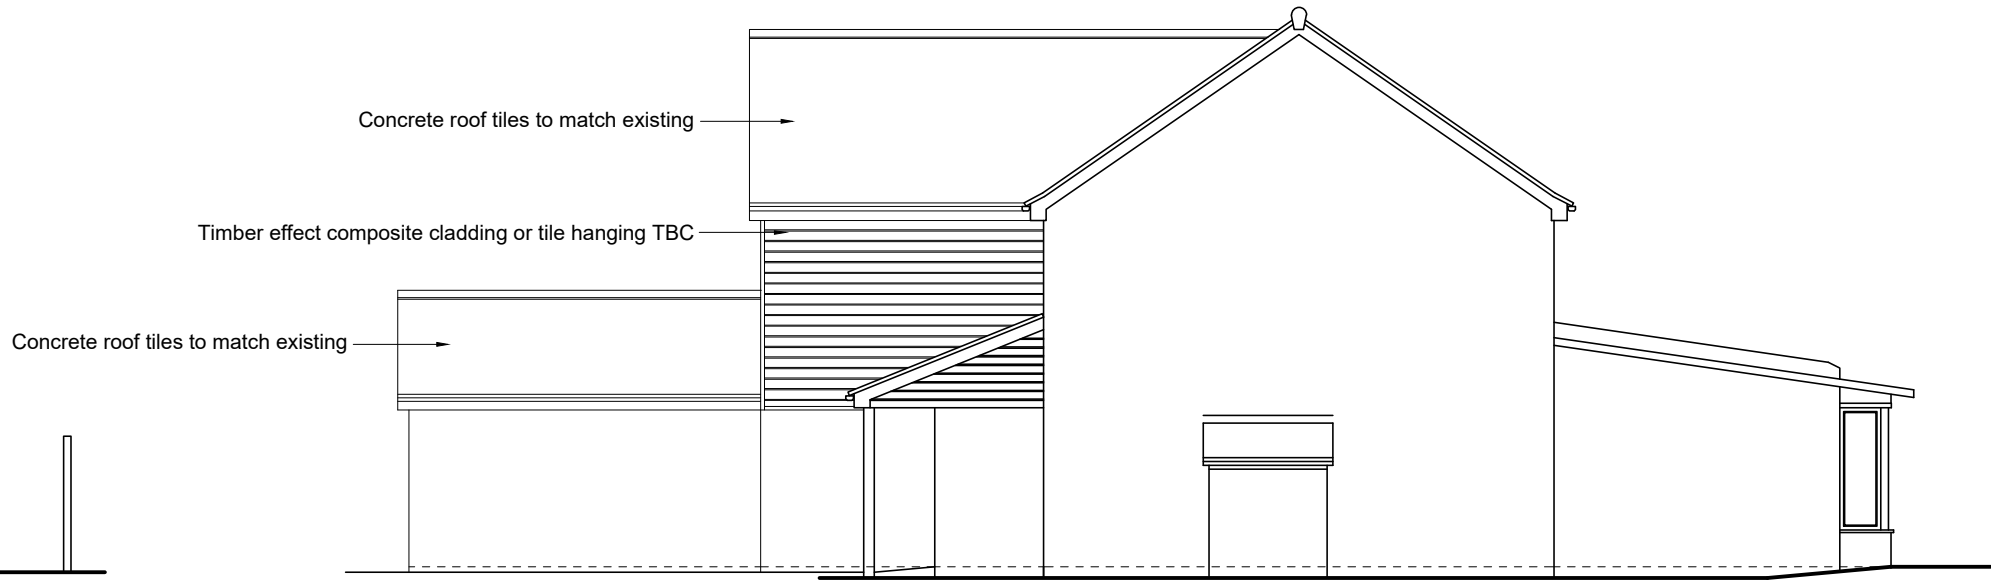


South West (Side)

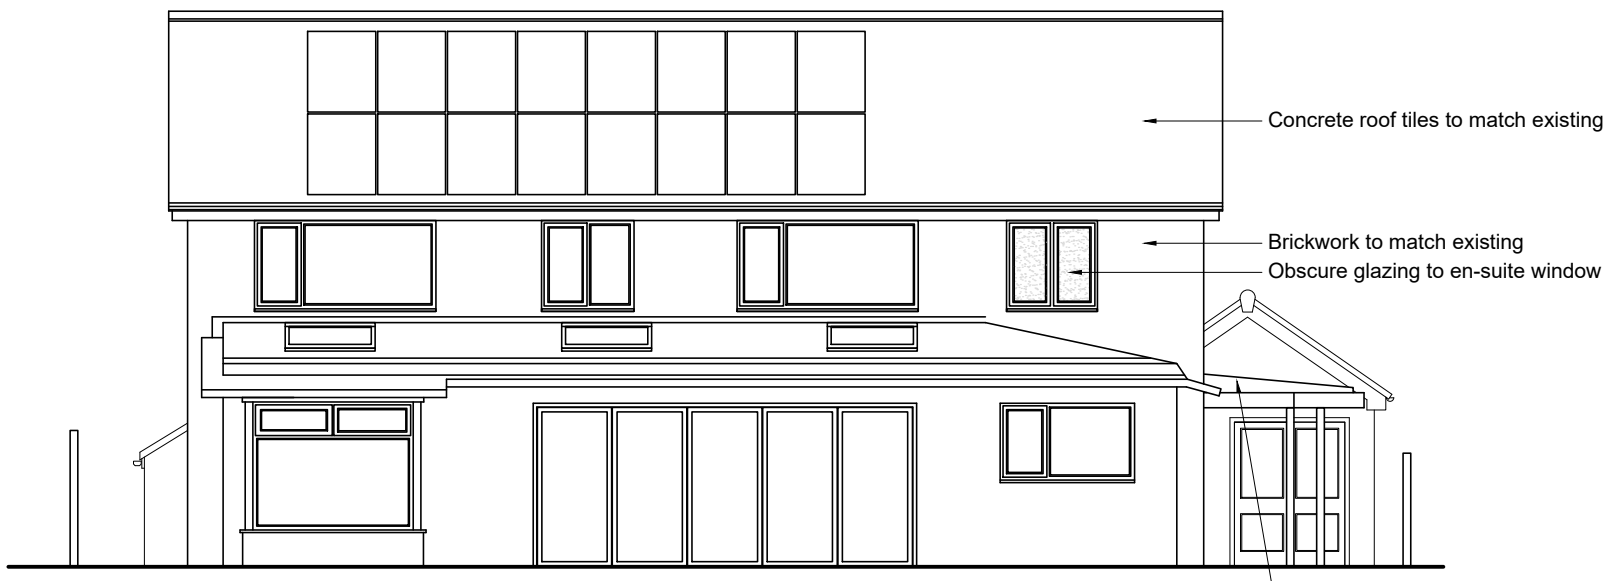


South East (Rear)

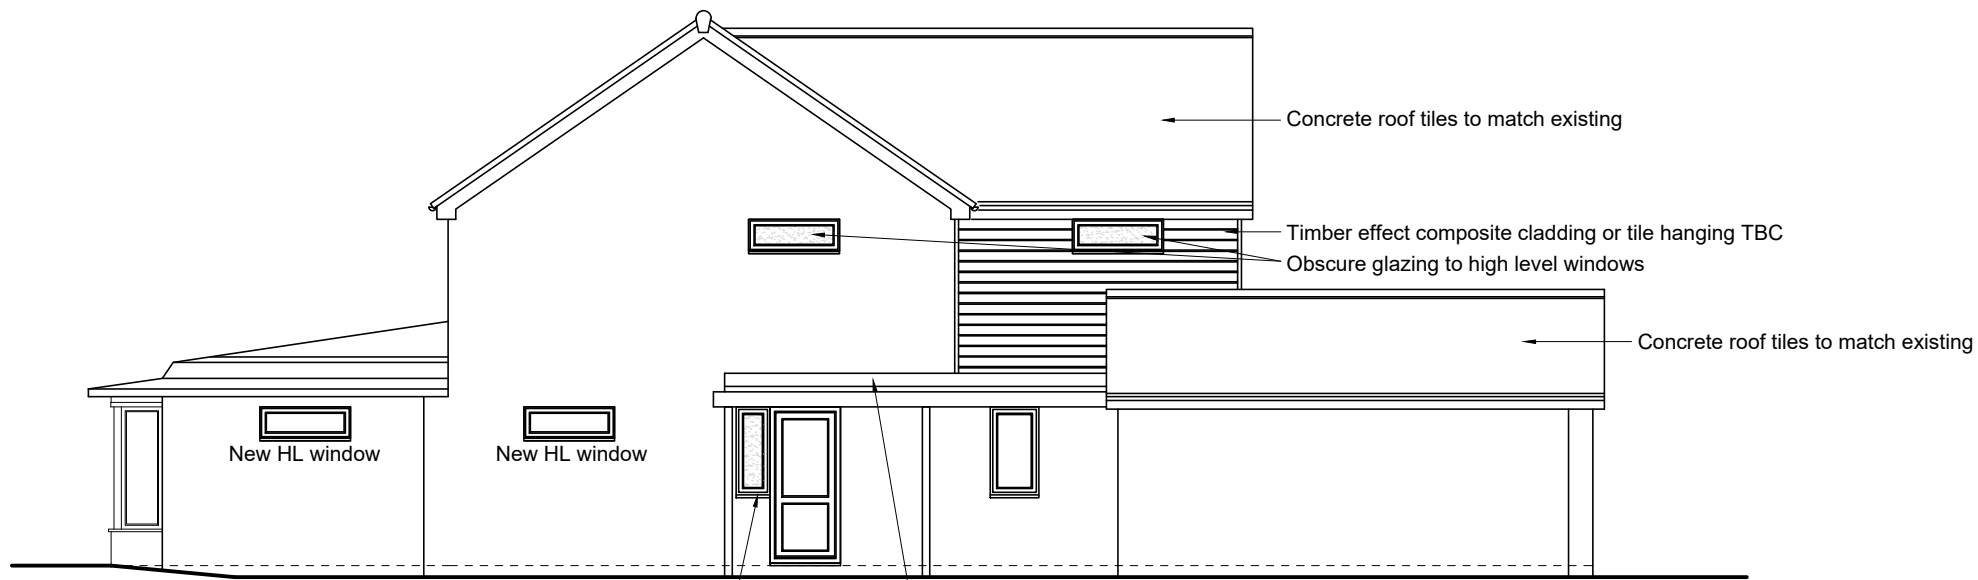


North East (Side)

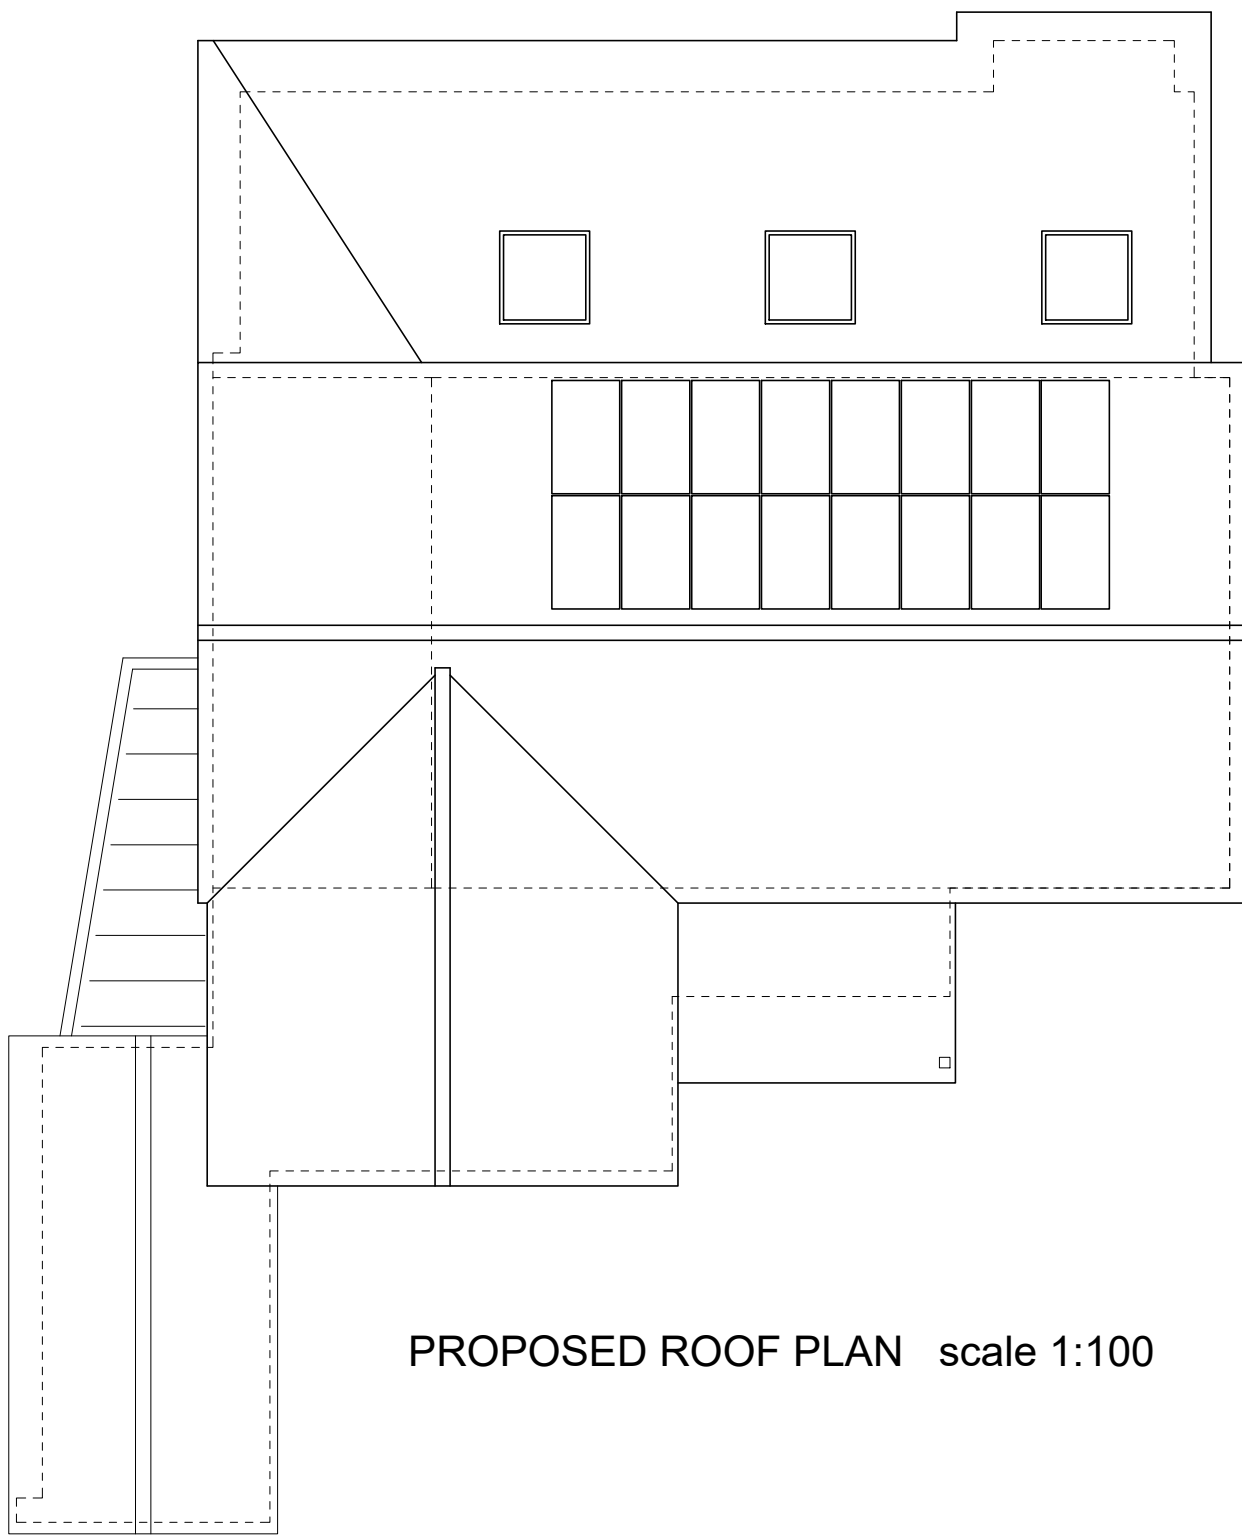


PROPOSED ROOF PLAN scale 1:100

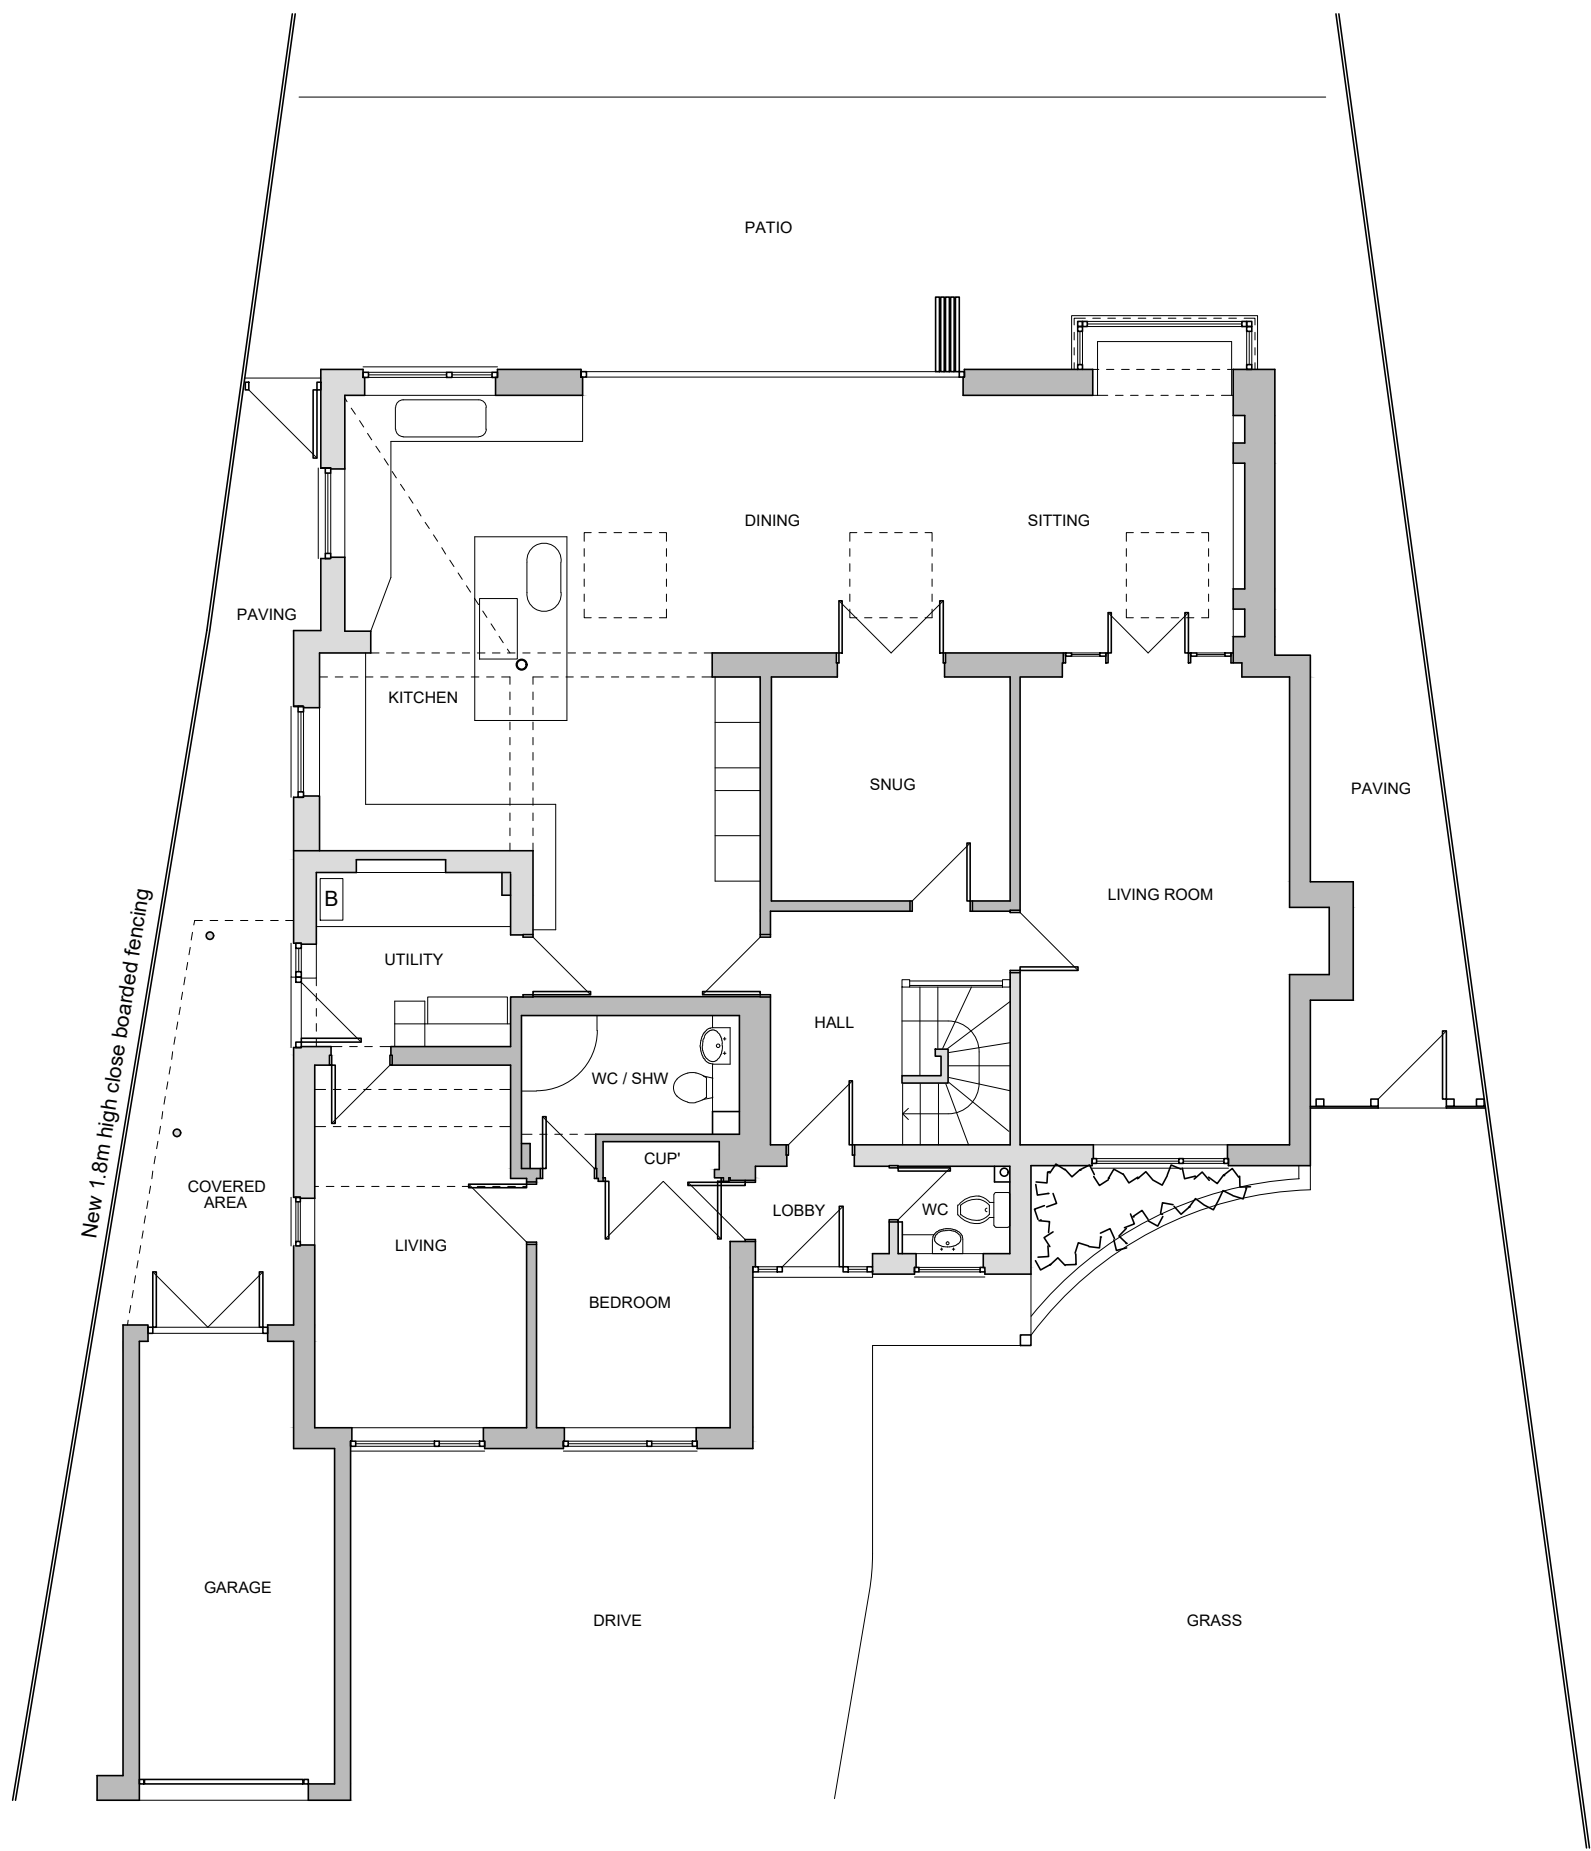

PROPOSED GROUND FLOOR PLAN scale 1:100

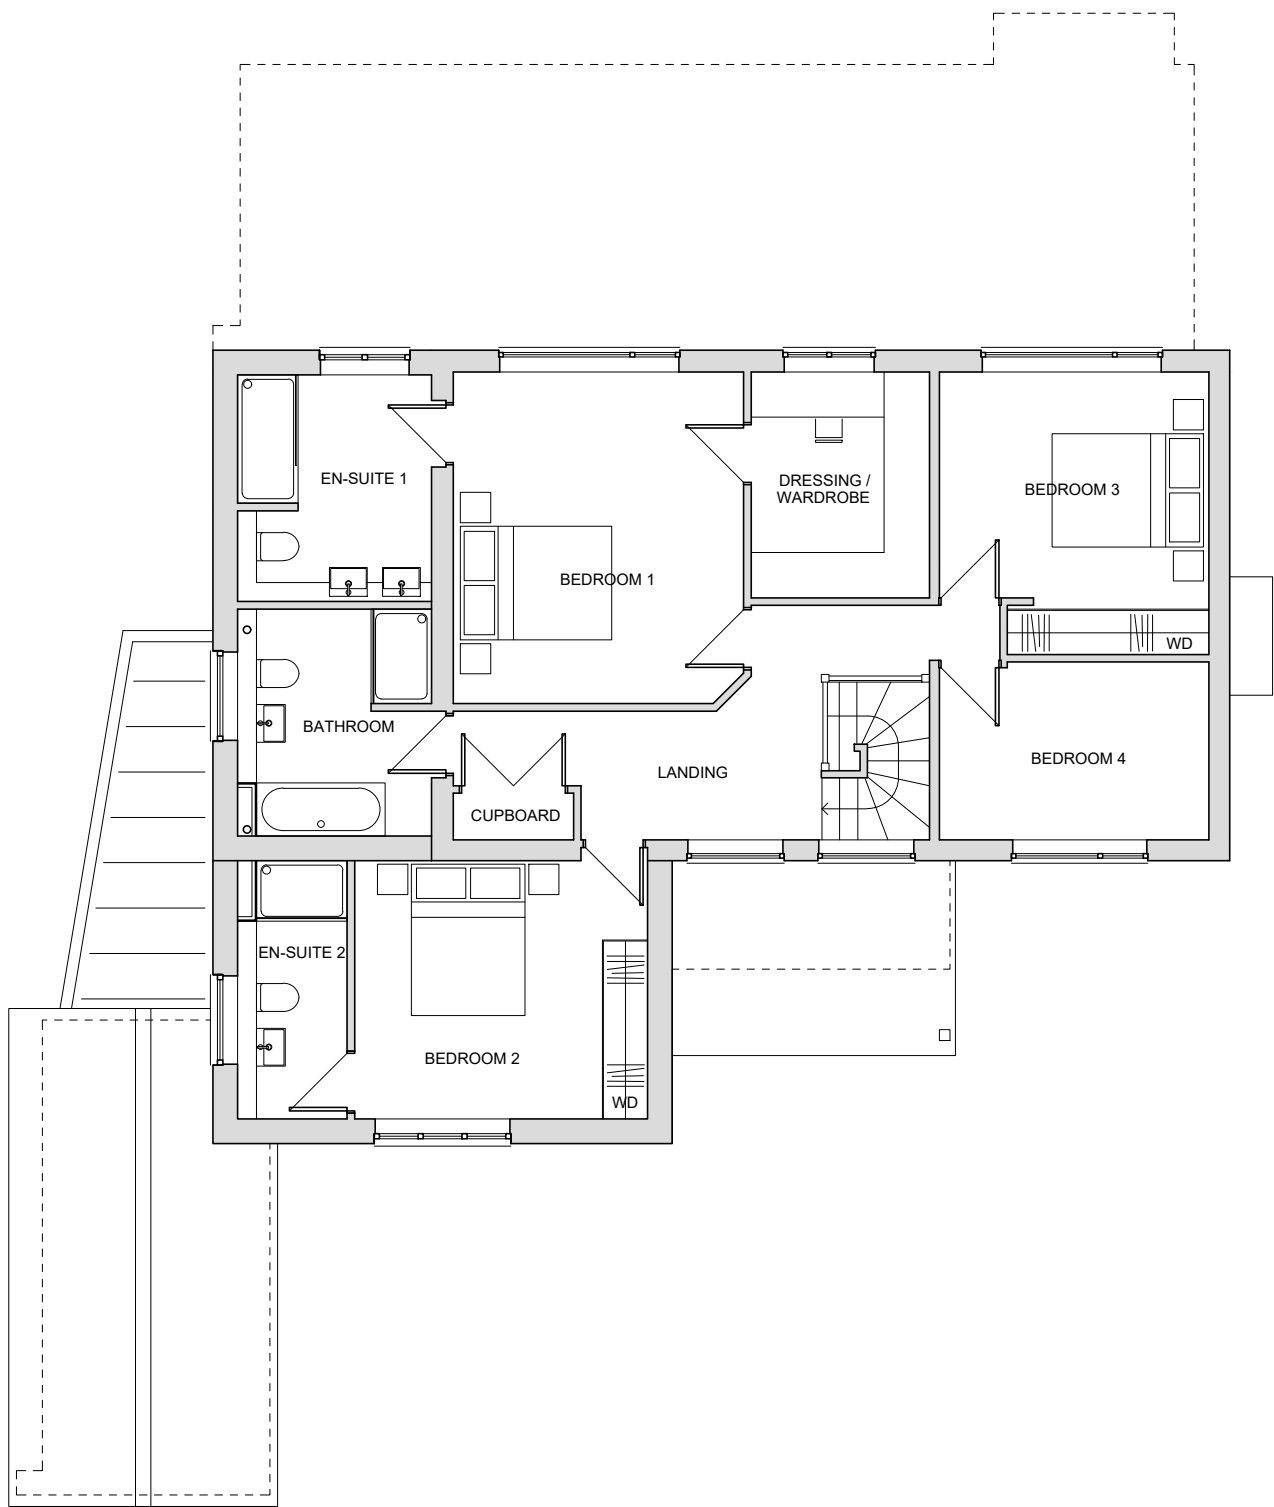

PROPOSED FIRST FLOOR PLAN scale 1:100

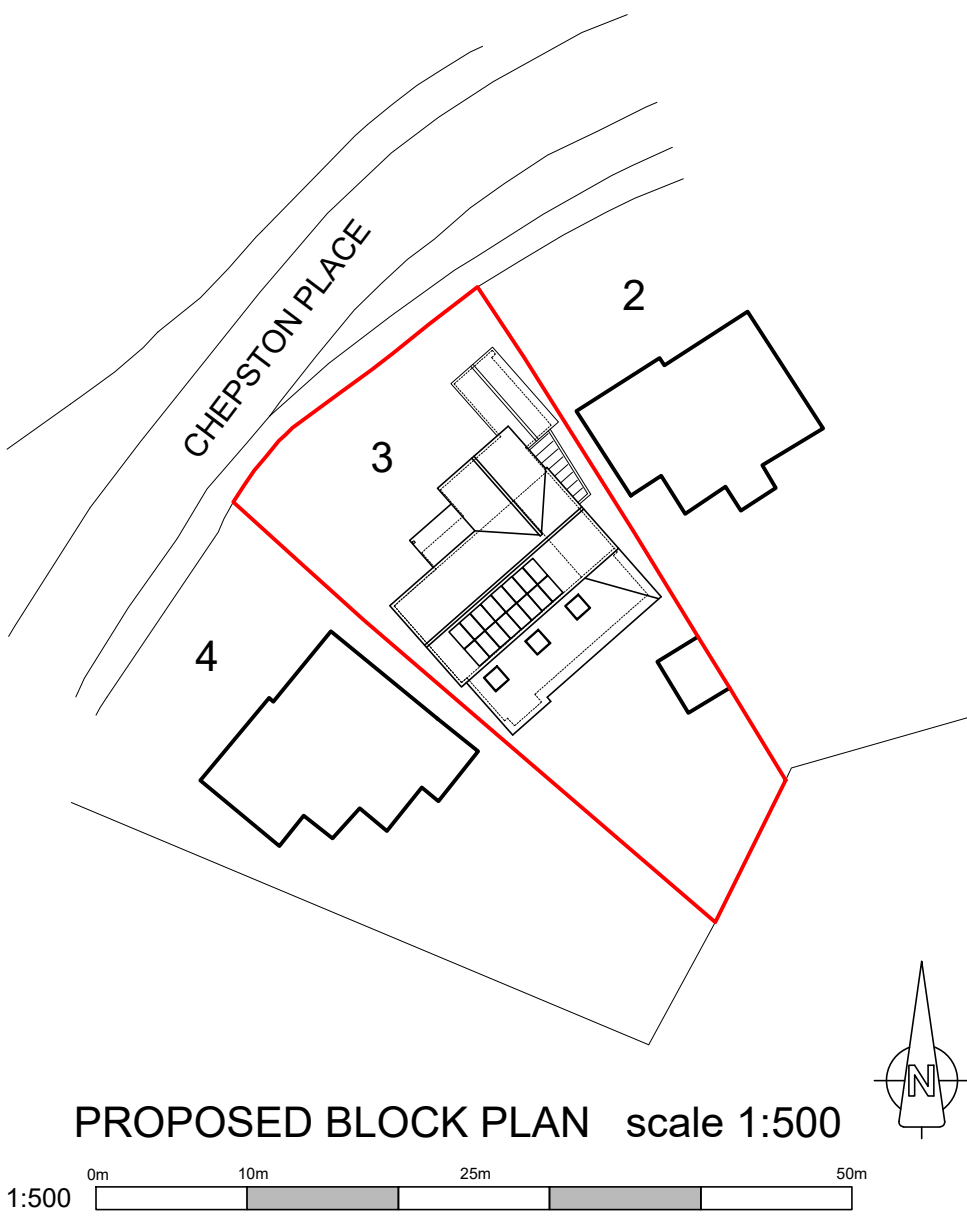

PROPOSED BLOCK PLAN scale 1:500