


Leafy Lane Playing Fields

AGP



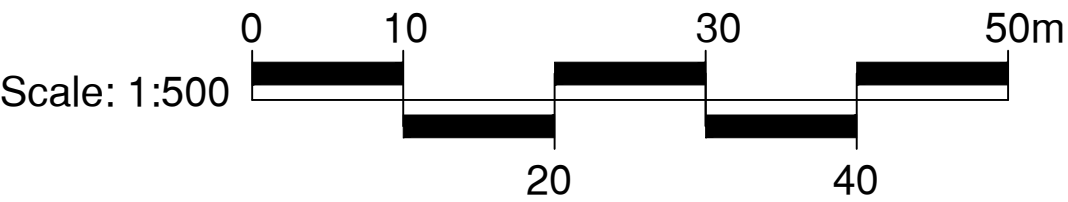

CONSULTANTS
Surfacing Standards LTD
Office: 2, Enterprise House,
Aston Road, Loughborough, LE15 9WY
01530 400172

1. DO NOT SCALE FROM DRAWING UNLESS FOR PLANNING PURPOSES ONLY. ALL
DIMENSIONS TO BE CHECKED ON SITE PRIOR TO COMMENCEMENT OF WORKS.


2. THIS DRAWING IS COPYRIGHT TO SURFACING STANDARDS LTD.

3. ALL PERSONNEL SHOULD BE AWARE OF THE HEALTH AND SAFETY PLAN WHICH IS
RETAINED IN THE SITE MANAGERS OFFICE.

- Artificial Turf Playing Area
- Footpaths & Hard Standing Areas
- Area of topsoil reinstatement bund of existing courts being removed and BNG planting
- 4.5m High Fence Line
- 1.2m High Fence Line
- 1.2m High Timber Rail Fence Line


Notes:
Line markings to accommodate:
1Nr. 11v11 91x55m (white)
1Nr. 9v9 73x46m (blue)
2Nr. 7v7 54.8x37m* (yellow)
4Nr. 5v5 37x25.32m* (red)

*Smaller than recommended size but acceptable for FA match play

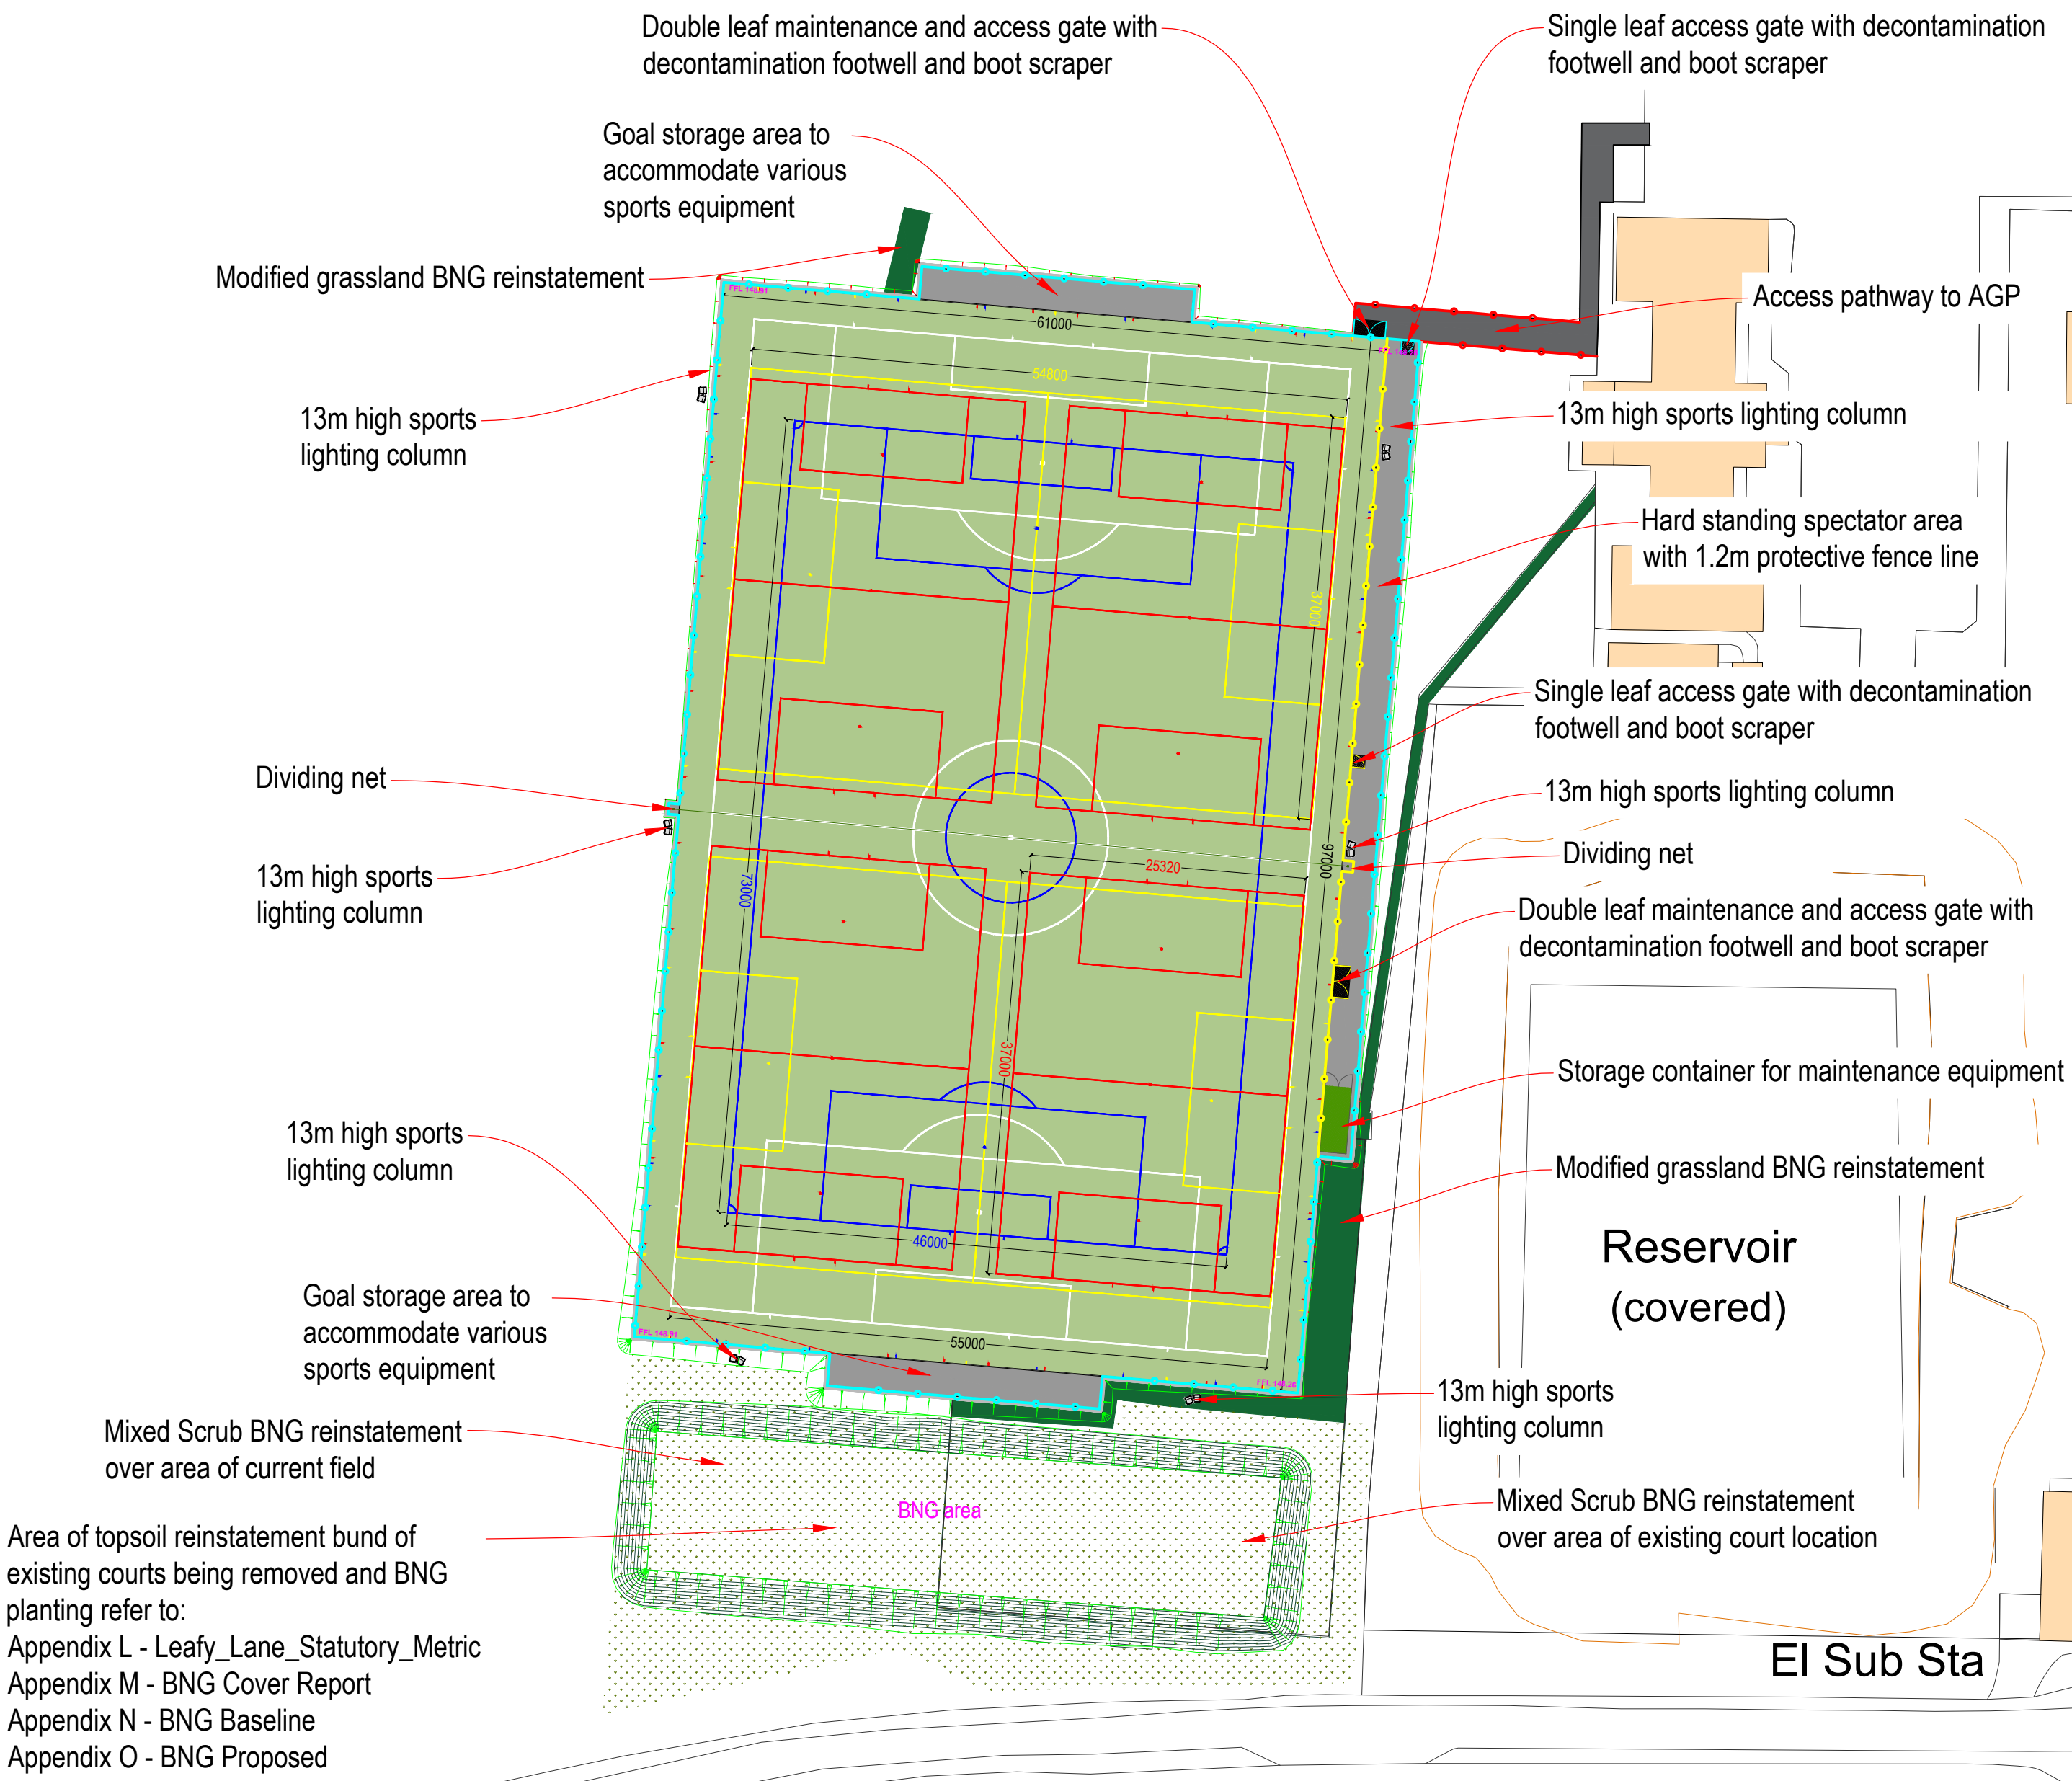



Surfacing Standards Limited
SPORTS PITCH CONSULTANTS

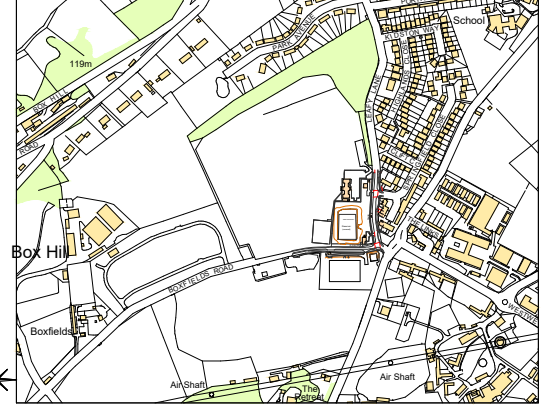

AUTHOR
WB

TITLE
Leafy Lane Playing Fields
AGP
Proposed Site Plan

PROJECT
G-231622

SCALE
1:500

SIZE
A1

DRAWING No
03

REVISION
00