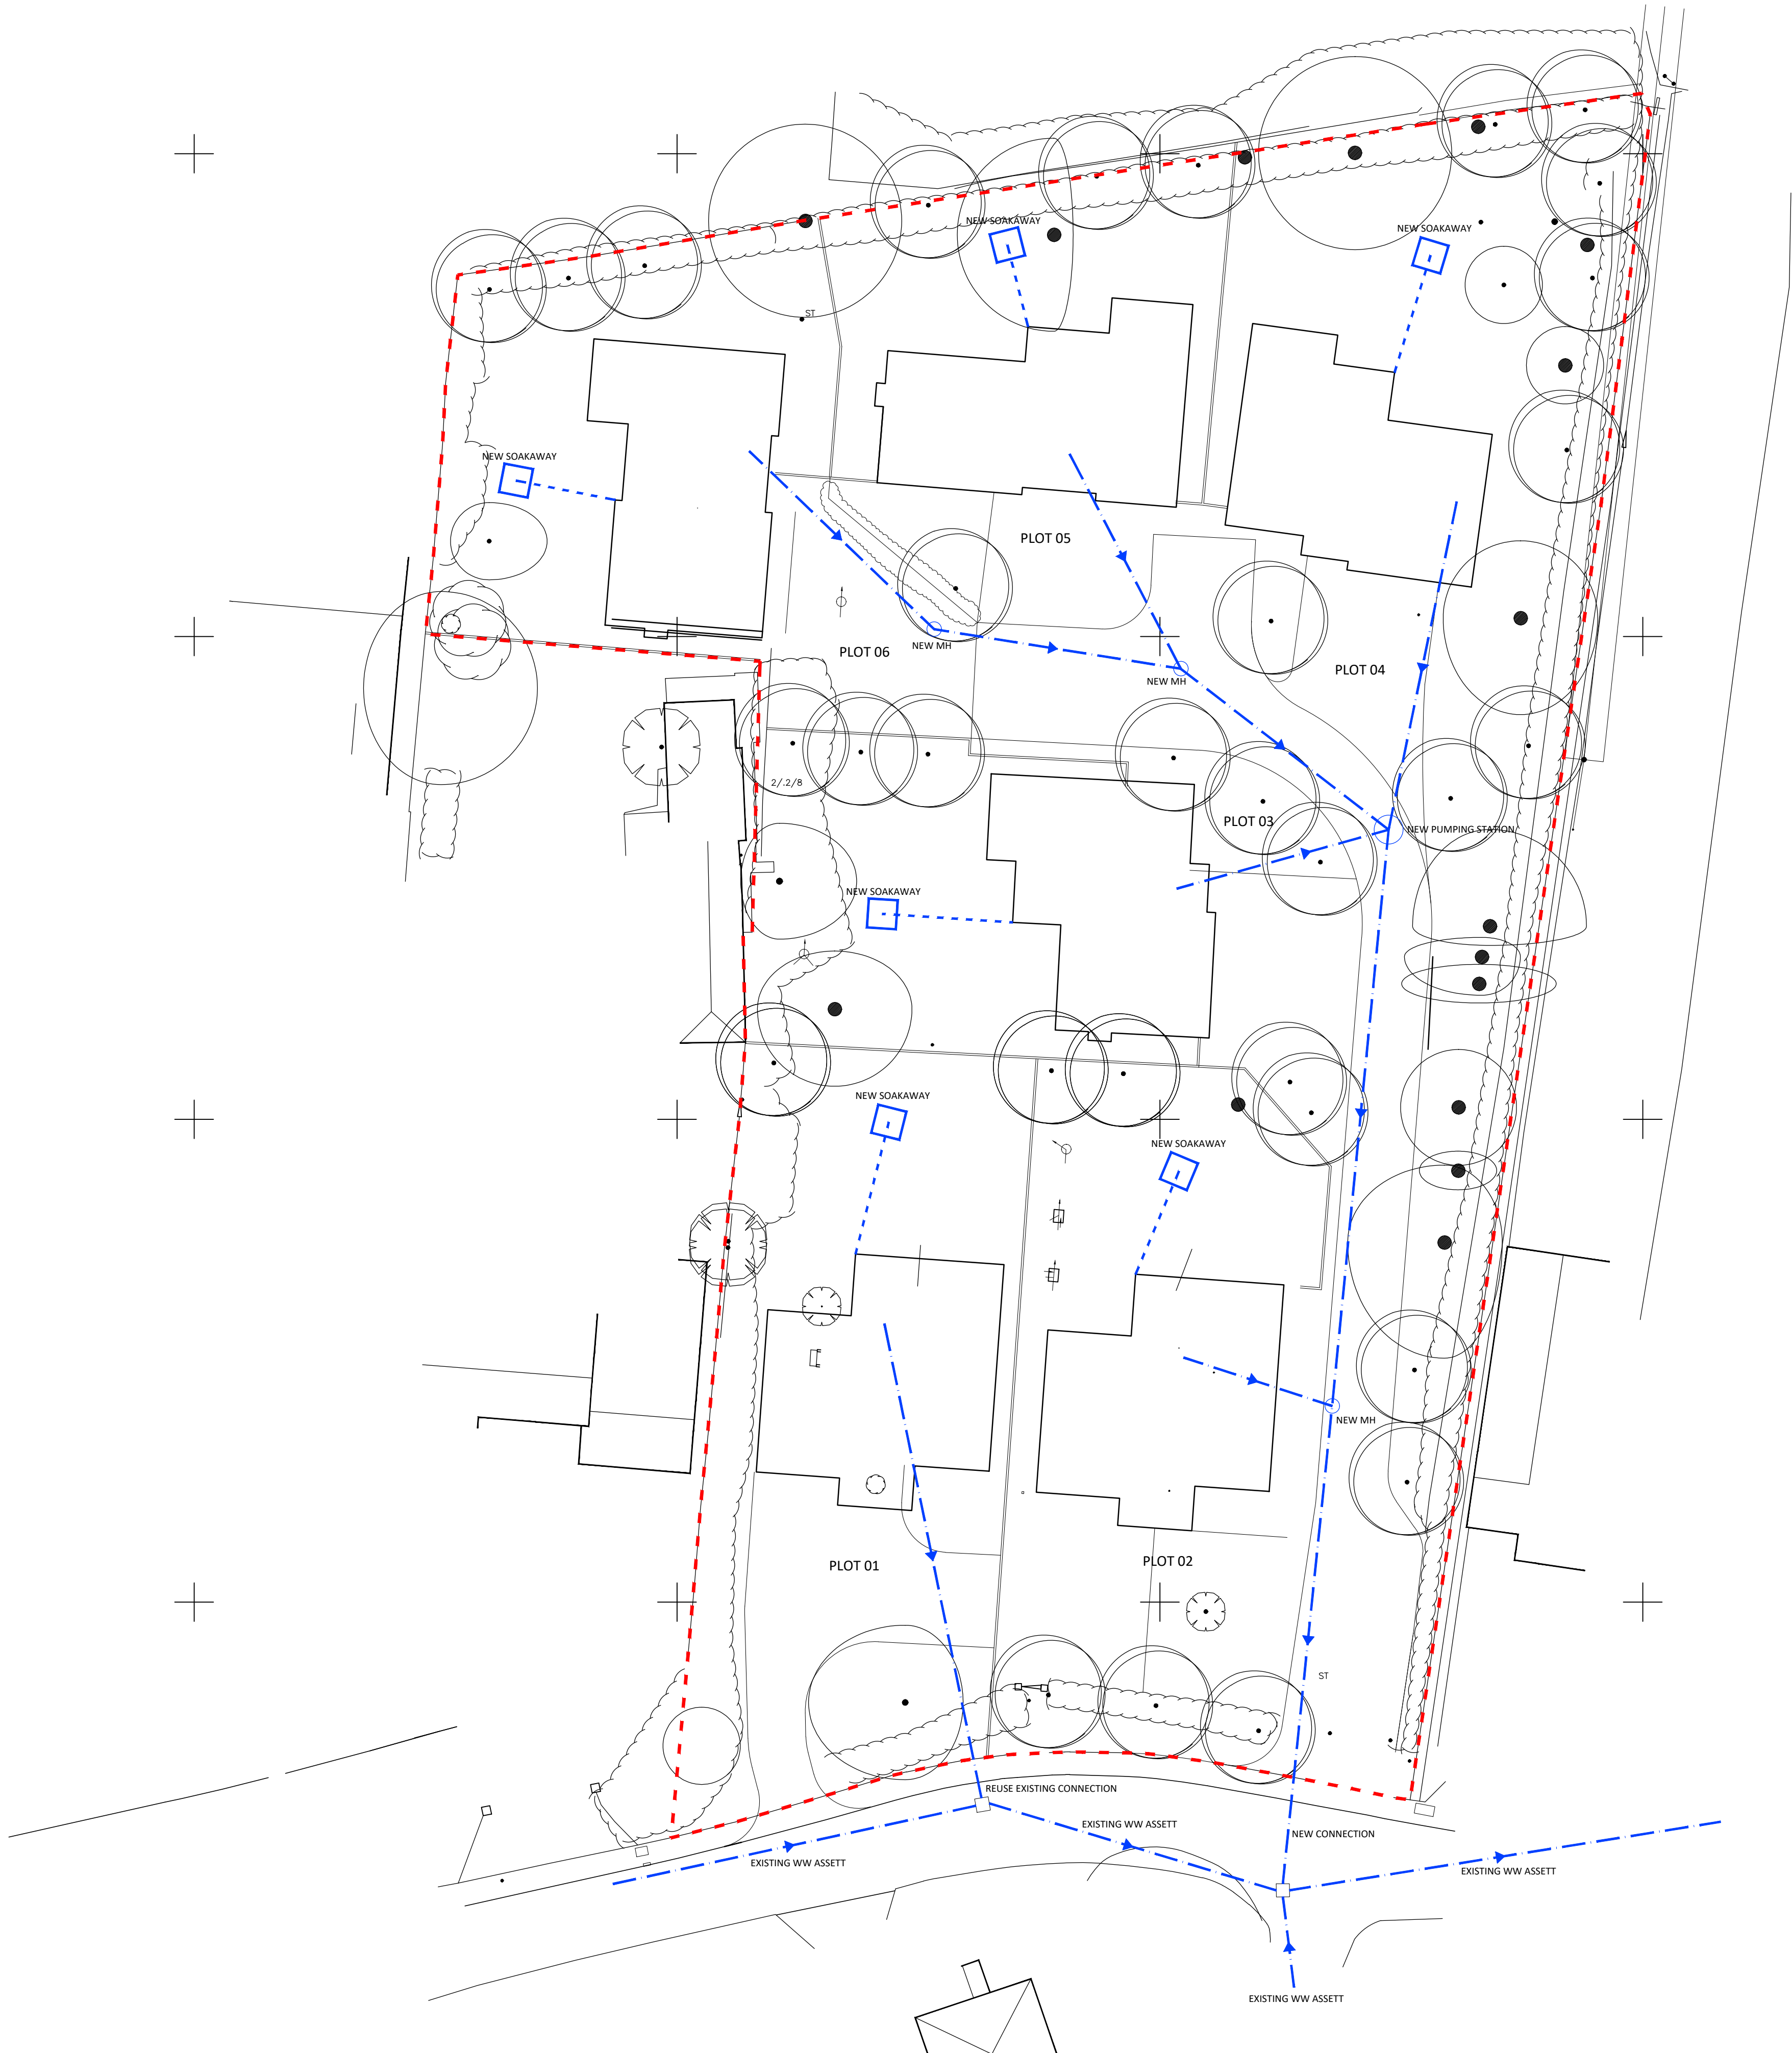


ISSUED FOR PLANNING

CLIENT	Sharon May
PROJECT	21a Hawkeridge
DRAWING TITLE	Drainage Plan
DRAWING NO	A17 25 07 P04
DRAWN	NB
SCALE	1:200 @ A1
DATE	08.11.25
CHK'D	NB