

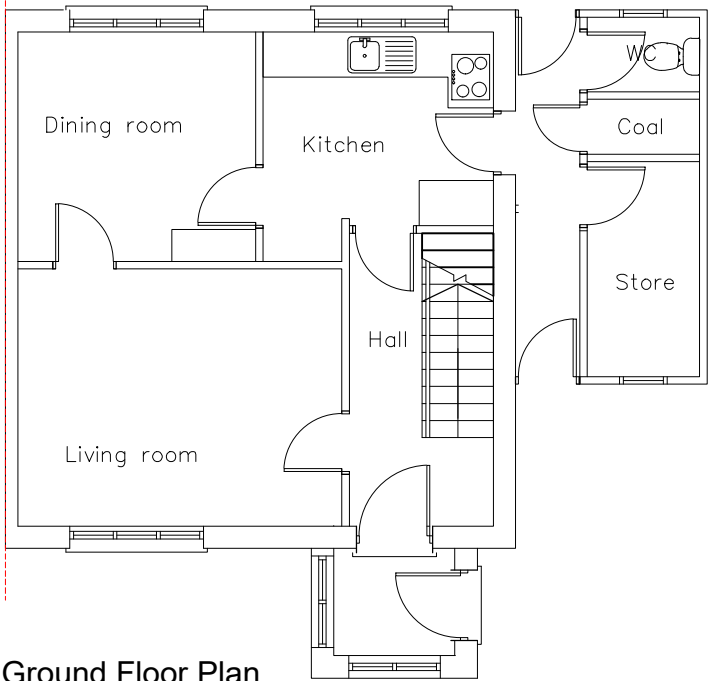



Scale 1:100

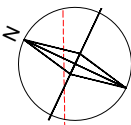

Ground Floor Plan

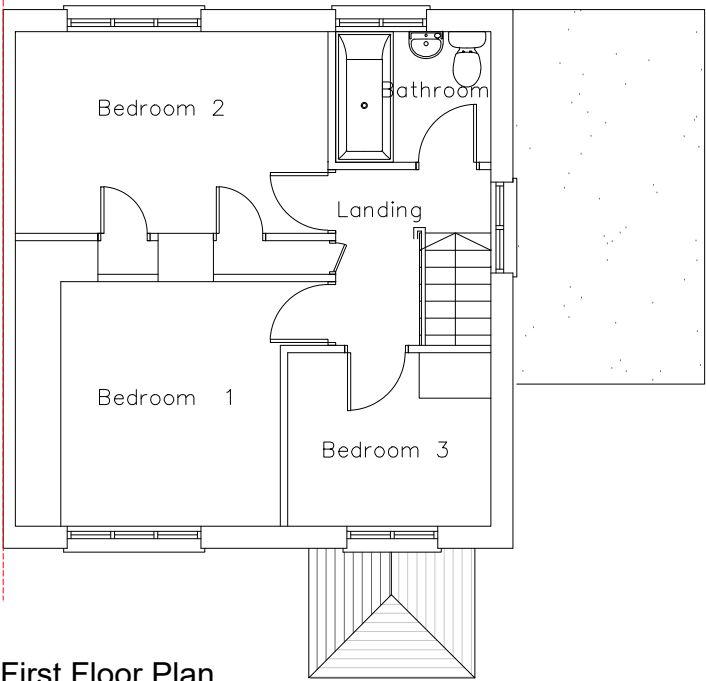

First Floor Plan

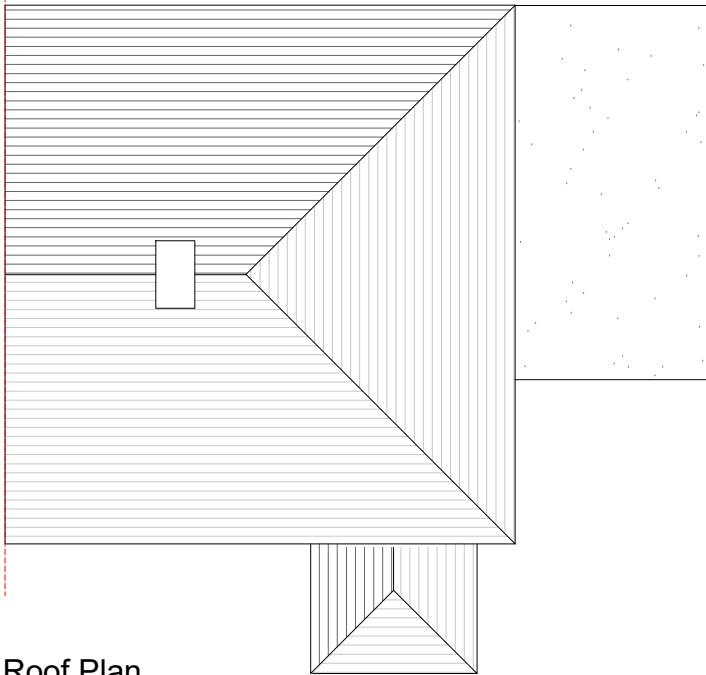

Roof Plan

Existing gross internal area 97 sqm
Proposed new house gross internal area 85 sqm
Site area: 538 sqm

Rev	Date	Description	Dwn By
-	-	-	-
-	-	-	-
-	-	-	-

Planning			
Drawing Title: Existing floor plans			
Project & Drawing Number: 25.3WC.P01v1			
Rev:	Scale:	Sheet size:	Date:
-	1:100	A3	Aug 25

Site Address: Peter Day
3 Westfield Chase, Aldbourne,
Marlborough SN8 2DB, UK



Planning By Design Ltd
www.planning-by-design.co.uk
hello@planning-by-design.co.uk

NOTES
1. This drawing is copyright of: PLANNING BY DESIGN LTD. Reproduction is only to take place with our written authority.
2. These Plans are subject to 'Planning and Building Regulation Approval' or any other statute in law before building commences.
3. Any structural work where mentioned on the drawing is subject to a qualified structural and civil engineer calculations before building work commences.
4. All drawings marked preliminary or planning are not to be built or manufactured from.
5. If any discrepancies are found in the drawings these are to be brought to the attention of PLANING BY DESIGN for rectification.
6. Boundary line indicative only. Exact location must be determined on site before building work commences.