



Site Location Plan - Scale 1:1250

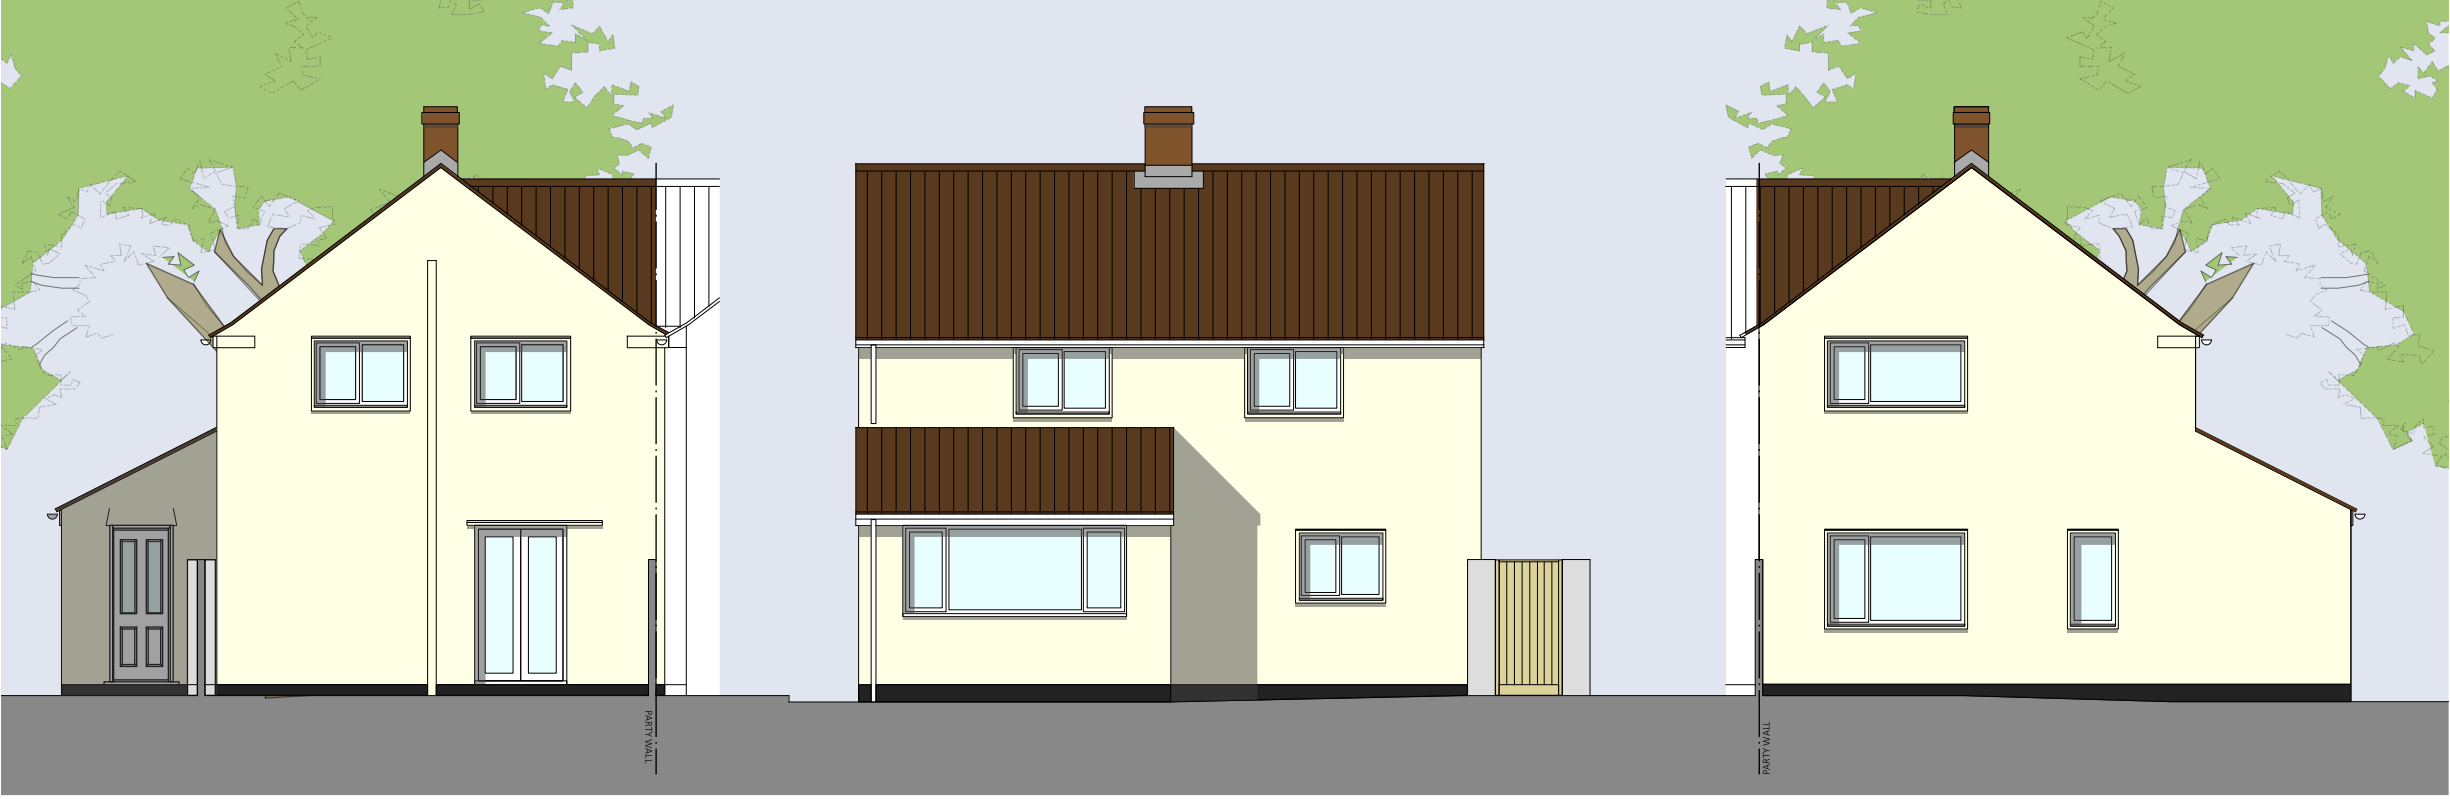

Existing East (Side) Elevation - Scale 1:100

Existing South (Front) Elevation - Scale 1:100

Existing West (Side) Elevation - Scale 1:100

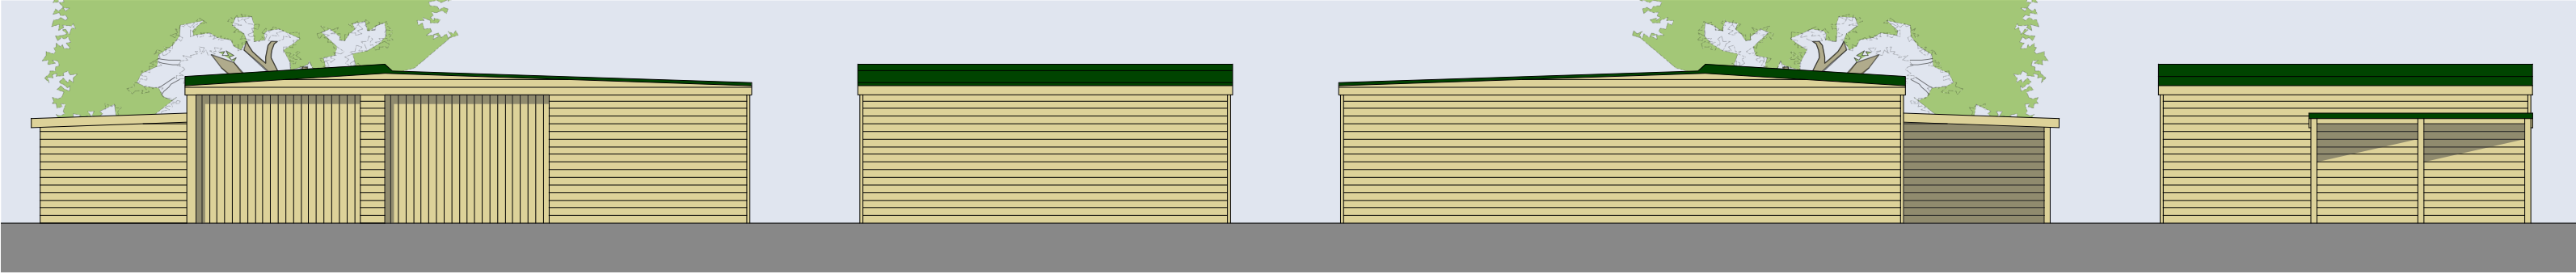

Existing Garage South (Front) Elevation - Scale 1:100


Existing Garage East (Side) Elevation
- Scale 1:100

Existing Garage North (Rear) Elevation - Scale 1:100


Existing Garage West (Side) Elevation
- Scale 1:100



Existing Block/Roof Plan - Scale 1:200

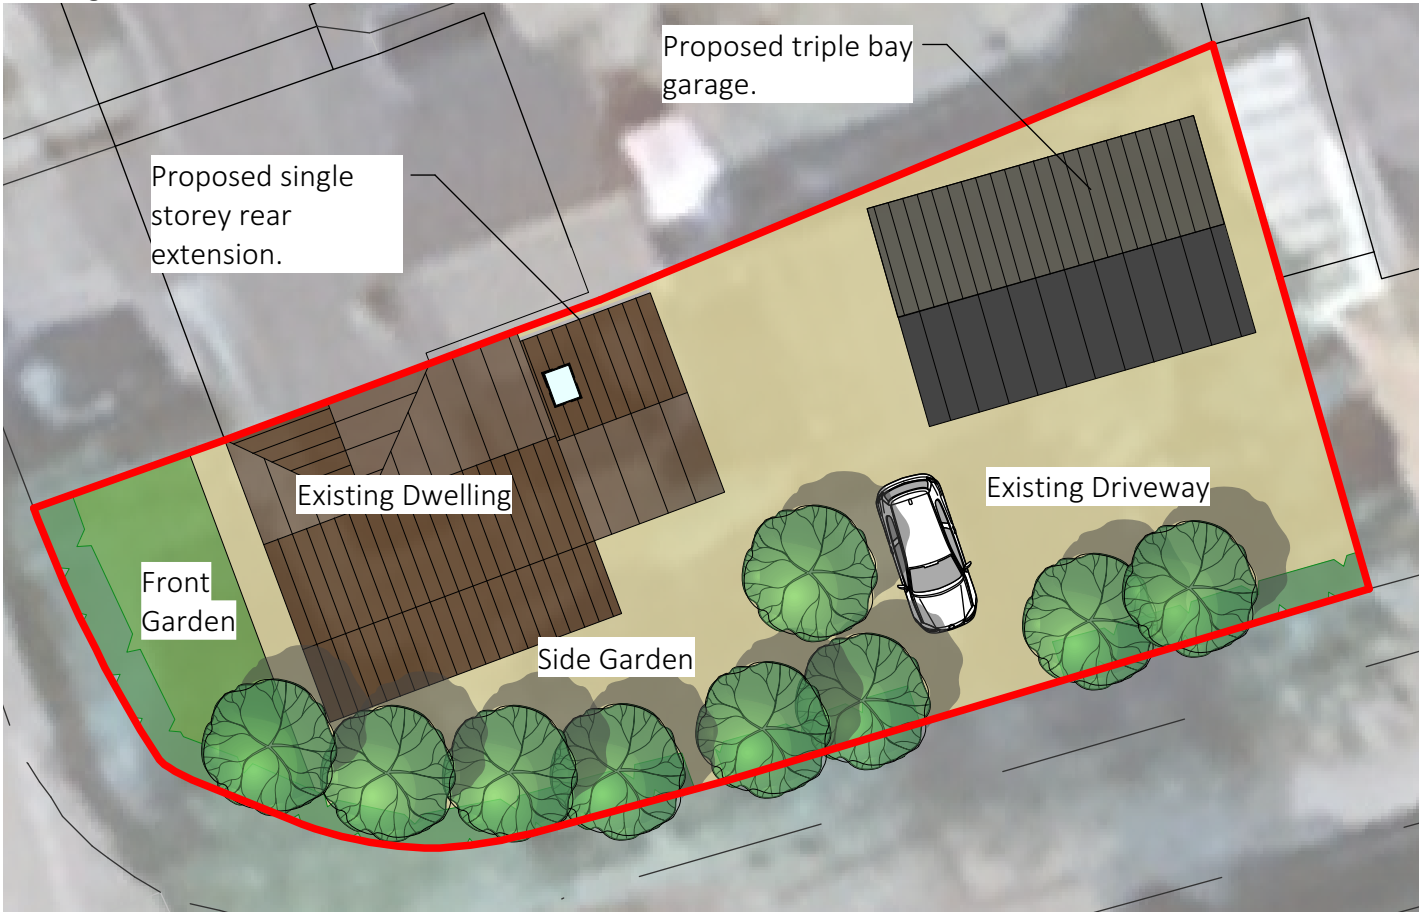

Proposed Block/Roof Plan - Scale 1:200

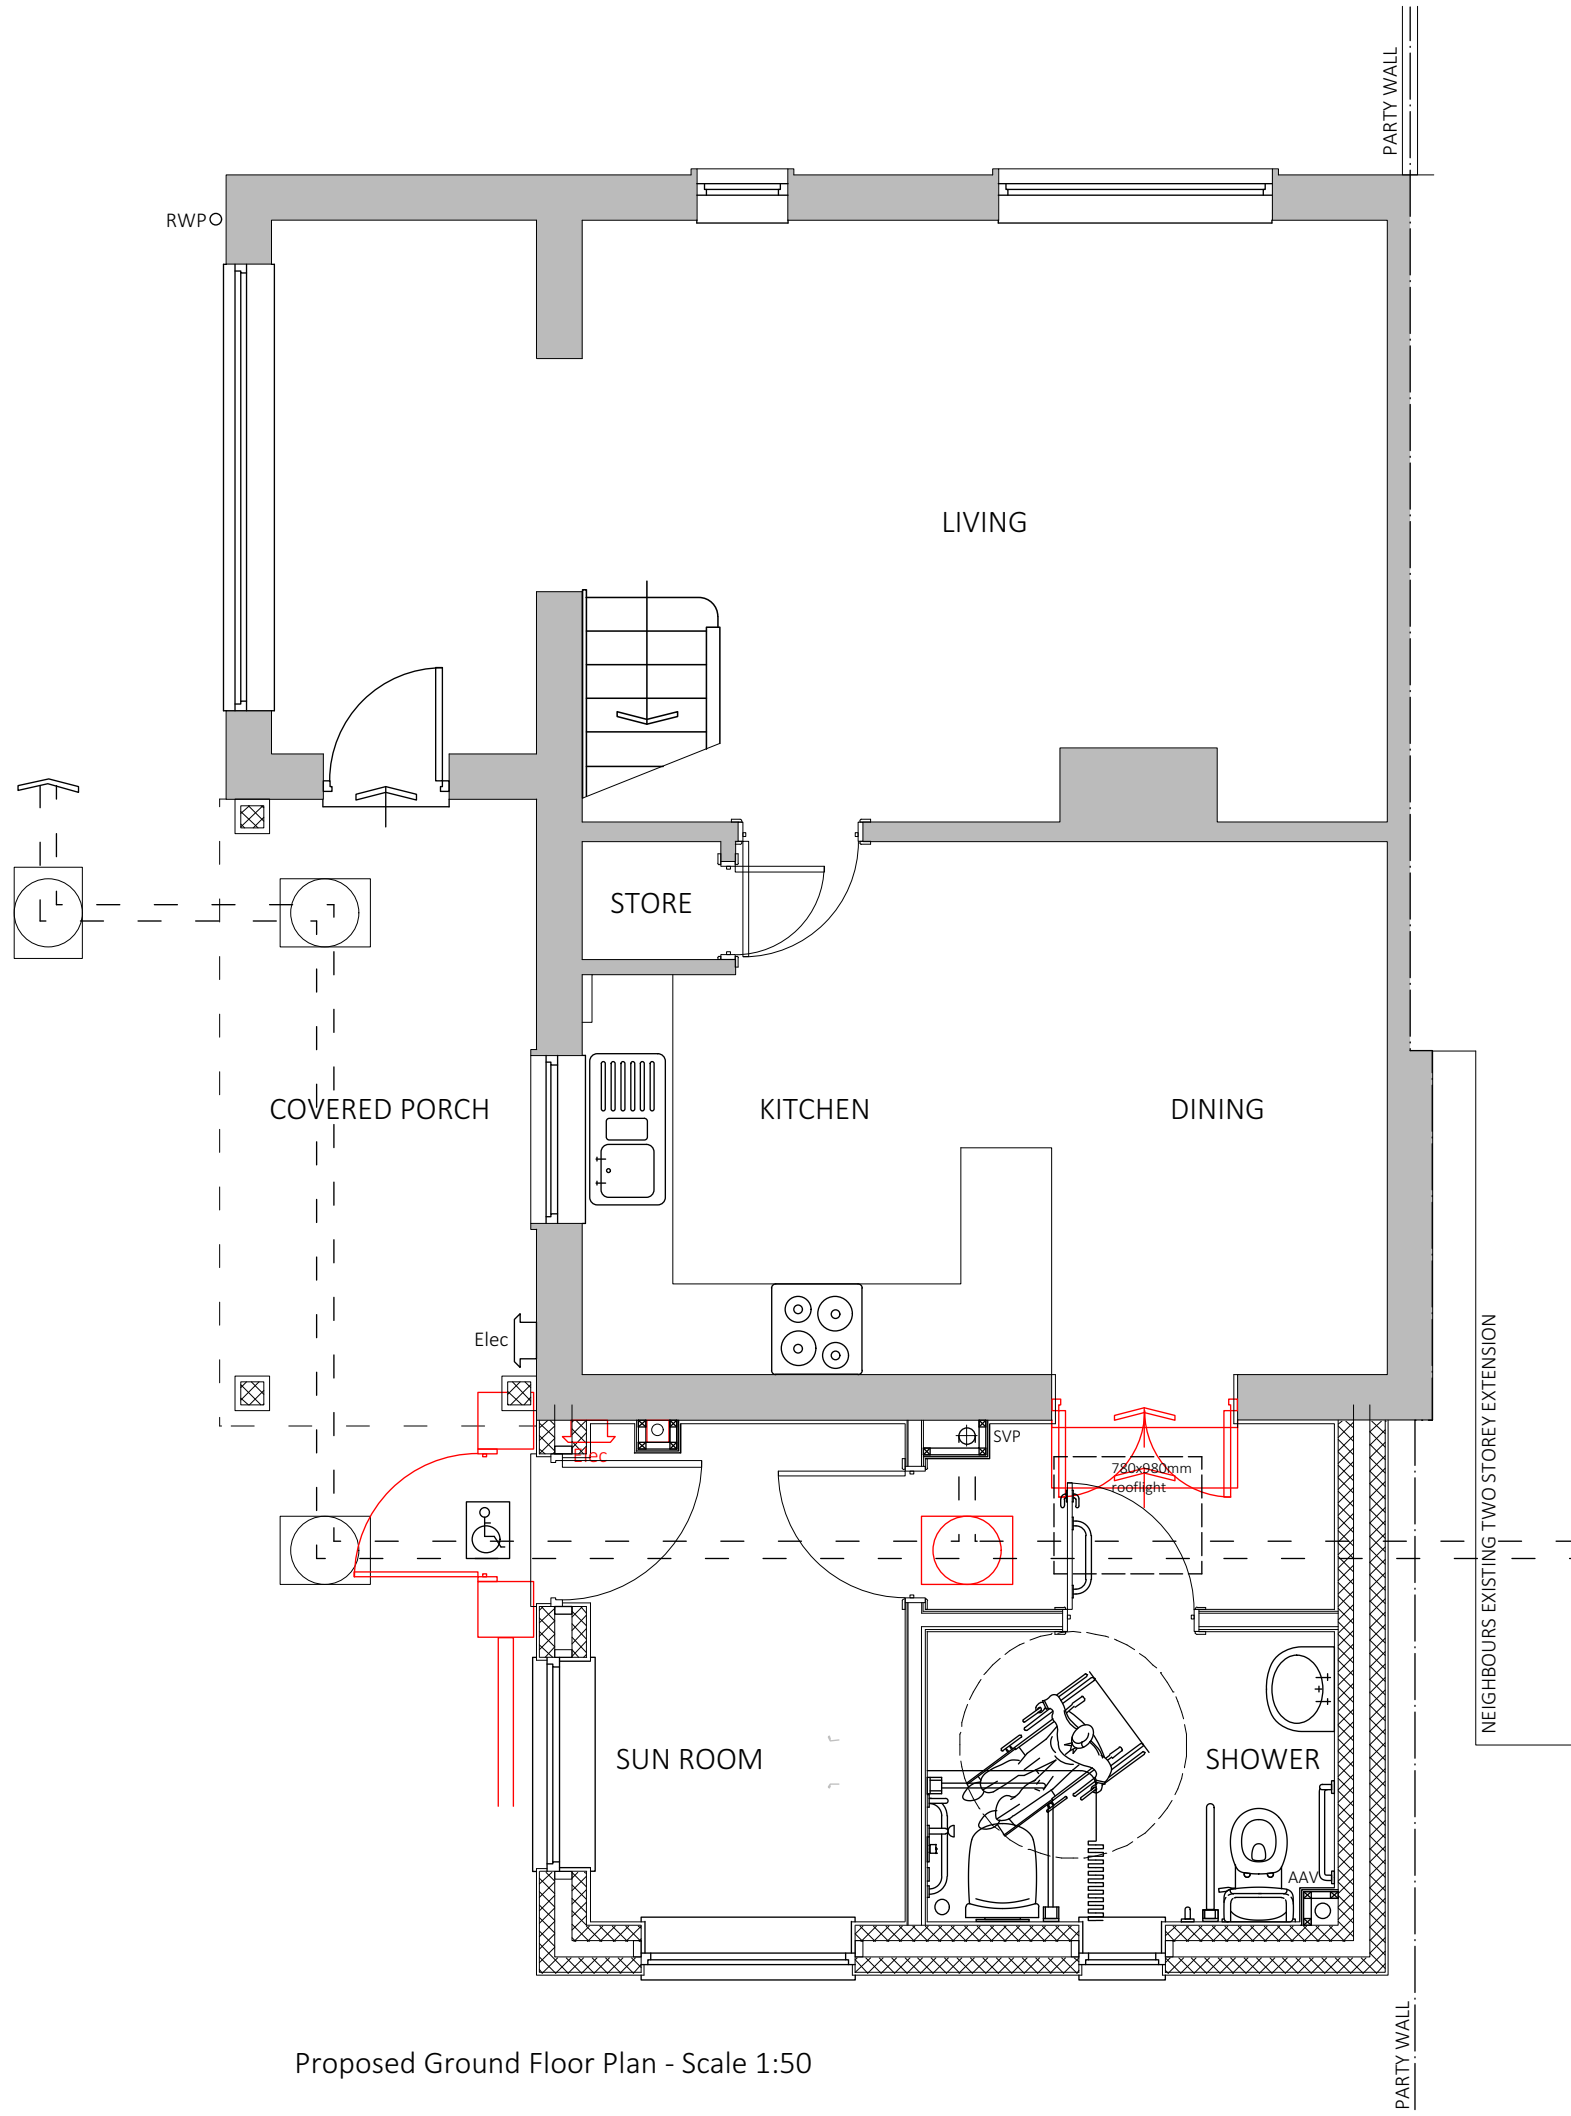

Proposed Ground Floor Plan - Scale 1:50



Proposed East (Side) Elevation - Scale 1:100

Proposed South (Front) Elevation - Scale 1:100

Proposed West (Side) Elevation - Scale 1:100




Proposed Garage North (Rear) Elevation - Scale 1:100


Proposed Garage West (Side)
Elevation - Scale 1:100

Proposed Garage South (Rear) Elevation - Scale 1:100

Proposed Garage East (Side)
Elevation - Scale 1:100

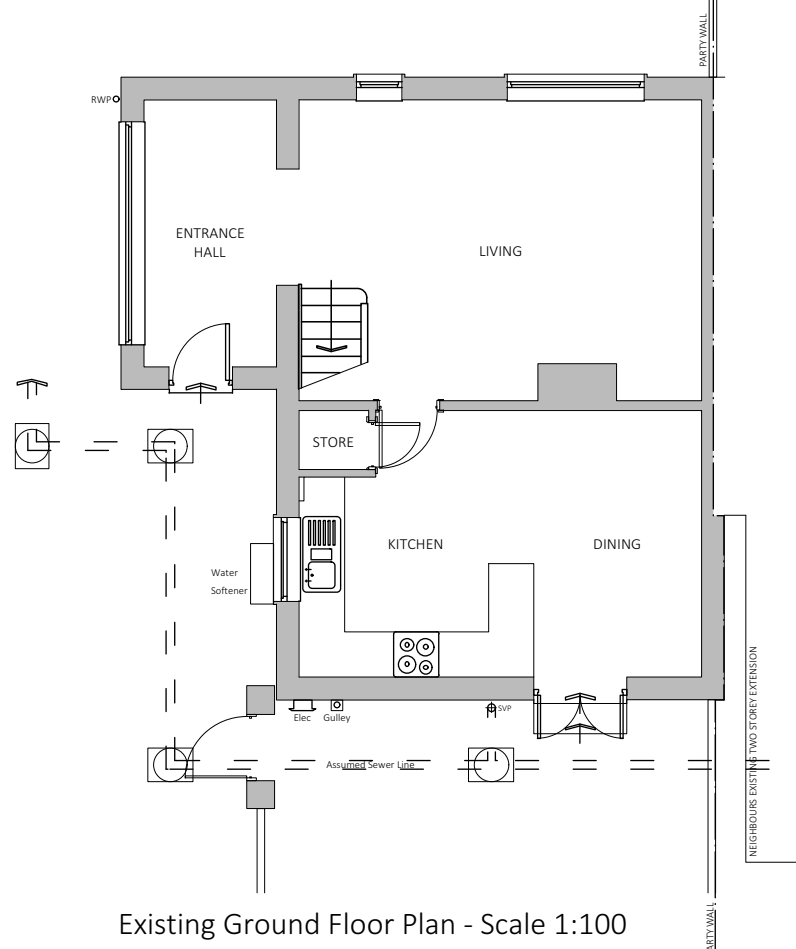


Existing Ground Floor Plan - Scale 1:100

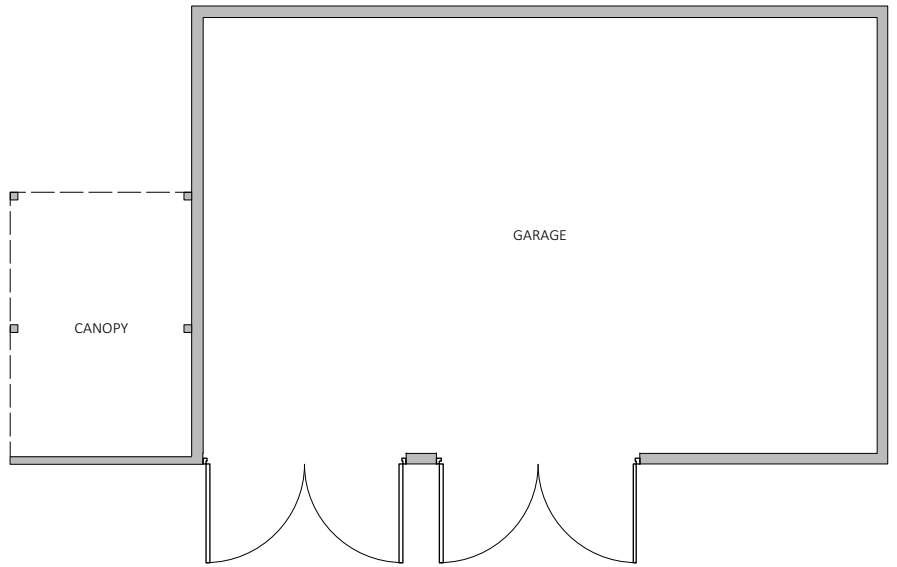


Existing Garage Floor Plan - Scale 1:100

Proposed materials



Walls

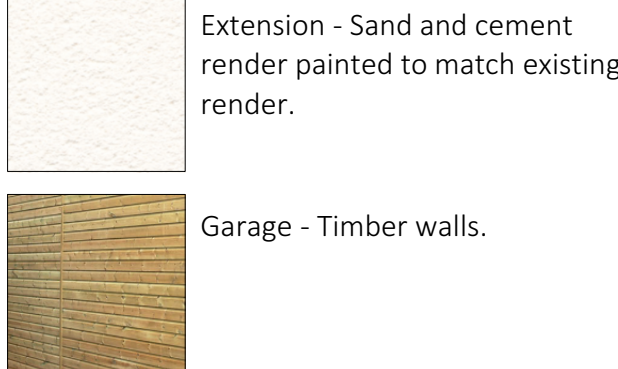

Doors & windows

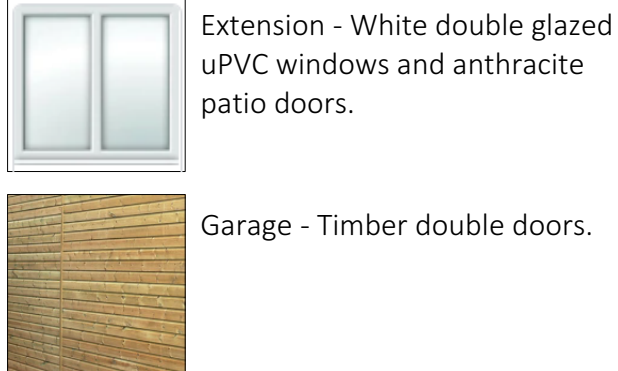

Roof

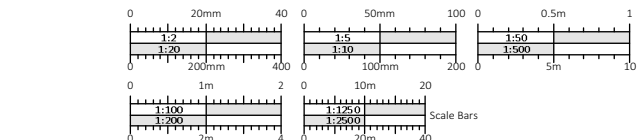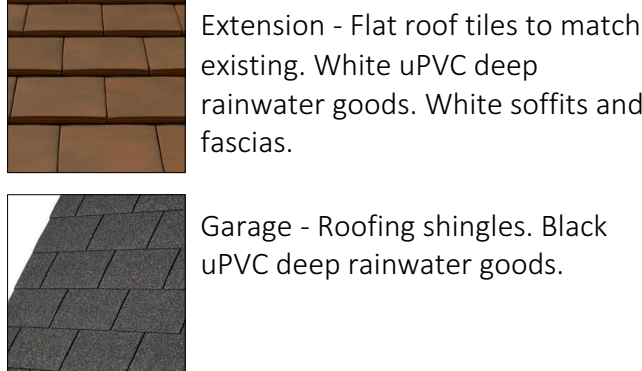

check all dimensions on site: this drawing is only to be used on the site for which designed all materials specified are subject to confirmation on site prior to work commencing. figured dimensions and levels to be used. any inaccuracies must be notified to Poulsom Architectural Design and Planning Services. detail drawings and larger scale drawings take precedence over smaller drawings.

this drawings in copyright ©	
PRELIMINARY	TENDER
PLANNING	✓ CONSTRUCTION

Revision Description	
354/101	Rev. -

Client Name - Mr & Mrs Saunders
Site - 43 Bendy Bow, Oakley, Wiltshire
Drawing Title - Site location plan, existing and proposed drawings
Scale - 1:50, 1:100, 1:200 & 1:250 @ A1
Date - November 2025
Drawn - RP