



* This drawing is copyright of Open plan man design®.
All rights reserved. do not scale this drawing.
check all dimensions on site. this drawing is only to be
used on the site for which designed all materials
specified are subject to confirmation on site prior to
works commencing.

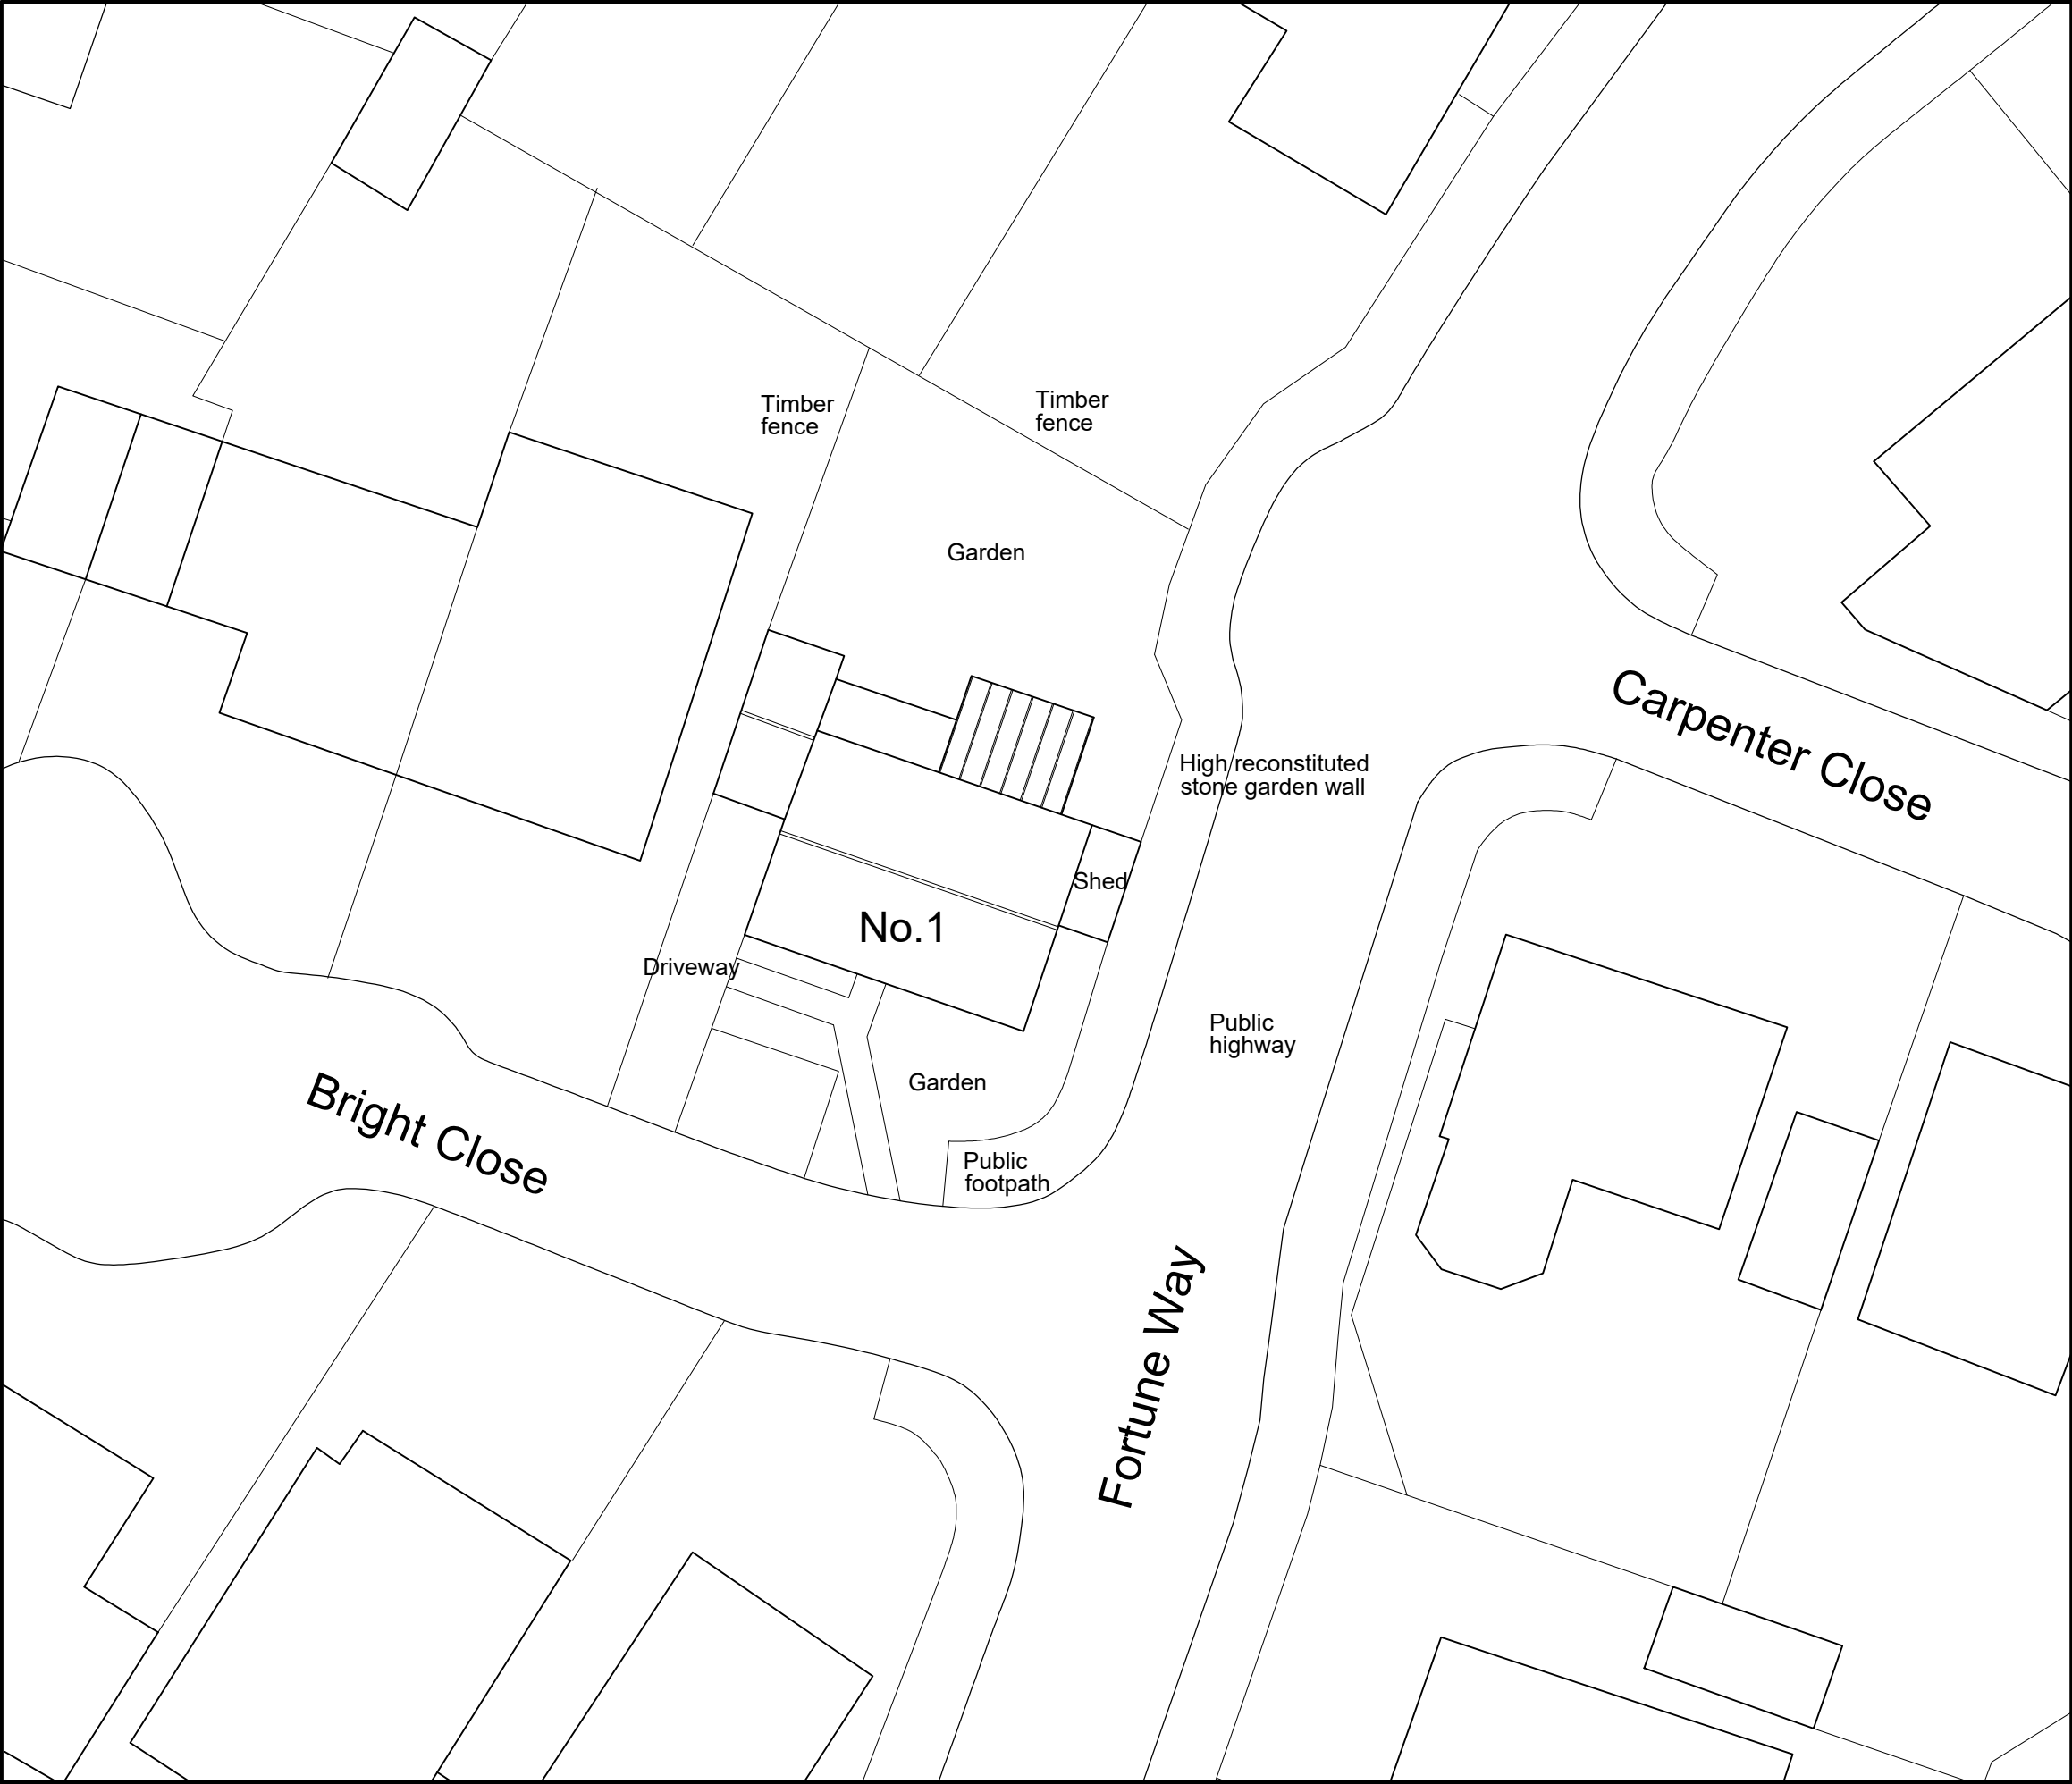

For Planning

Rev.	Description.	Date.	Initial.
------	--------------	-------	----------

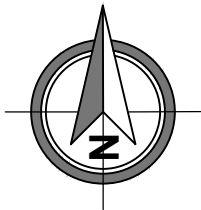

18 Bewley Crescent
Lacock
Wiltshire
SN15 2PL

Info@opmdesign.co.uk

Client:	Mr & Mrs Sims		
Project:	Proposed Single Storey Rear Extension At 1 Bright Close, Chippenham, Wiltshire, SN15 3PU		
Drawing Title:	Existing Site Plan		
Scale:	1:200@A3	Date:	Nov 25
Drawn:	JLG	Checked:	JH
Drawing No:	SBC/24/300		Revision:

