

 
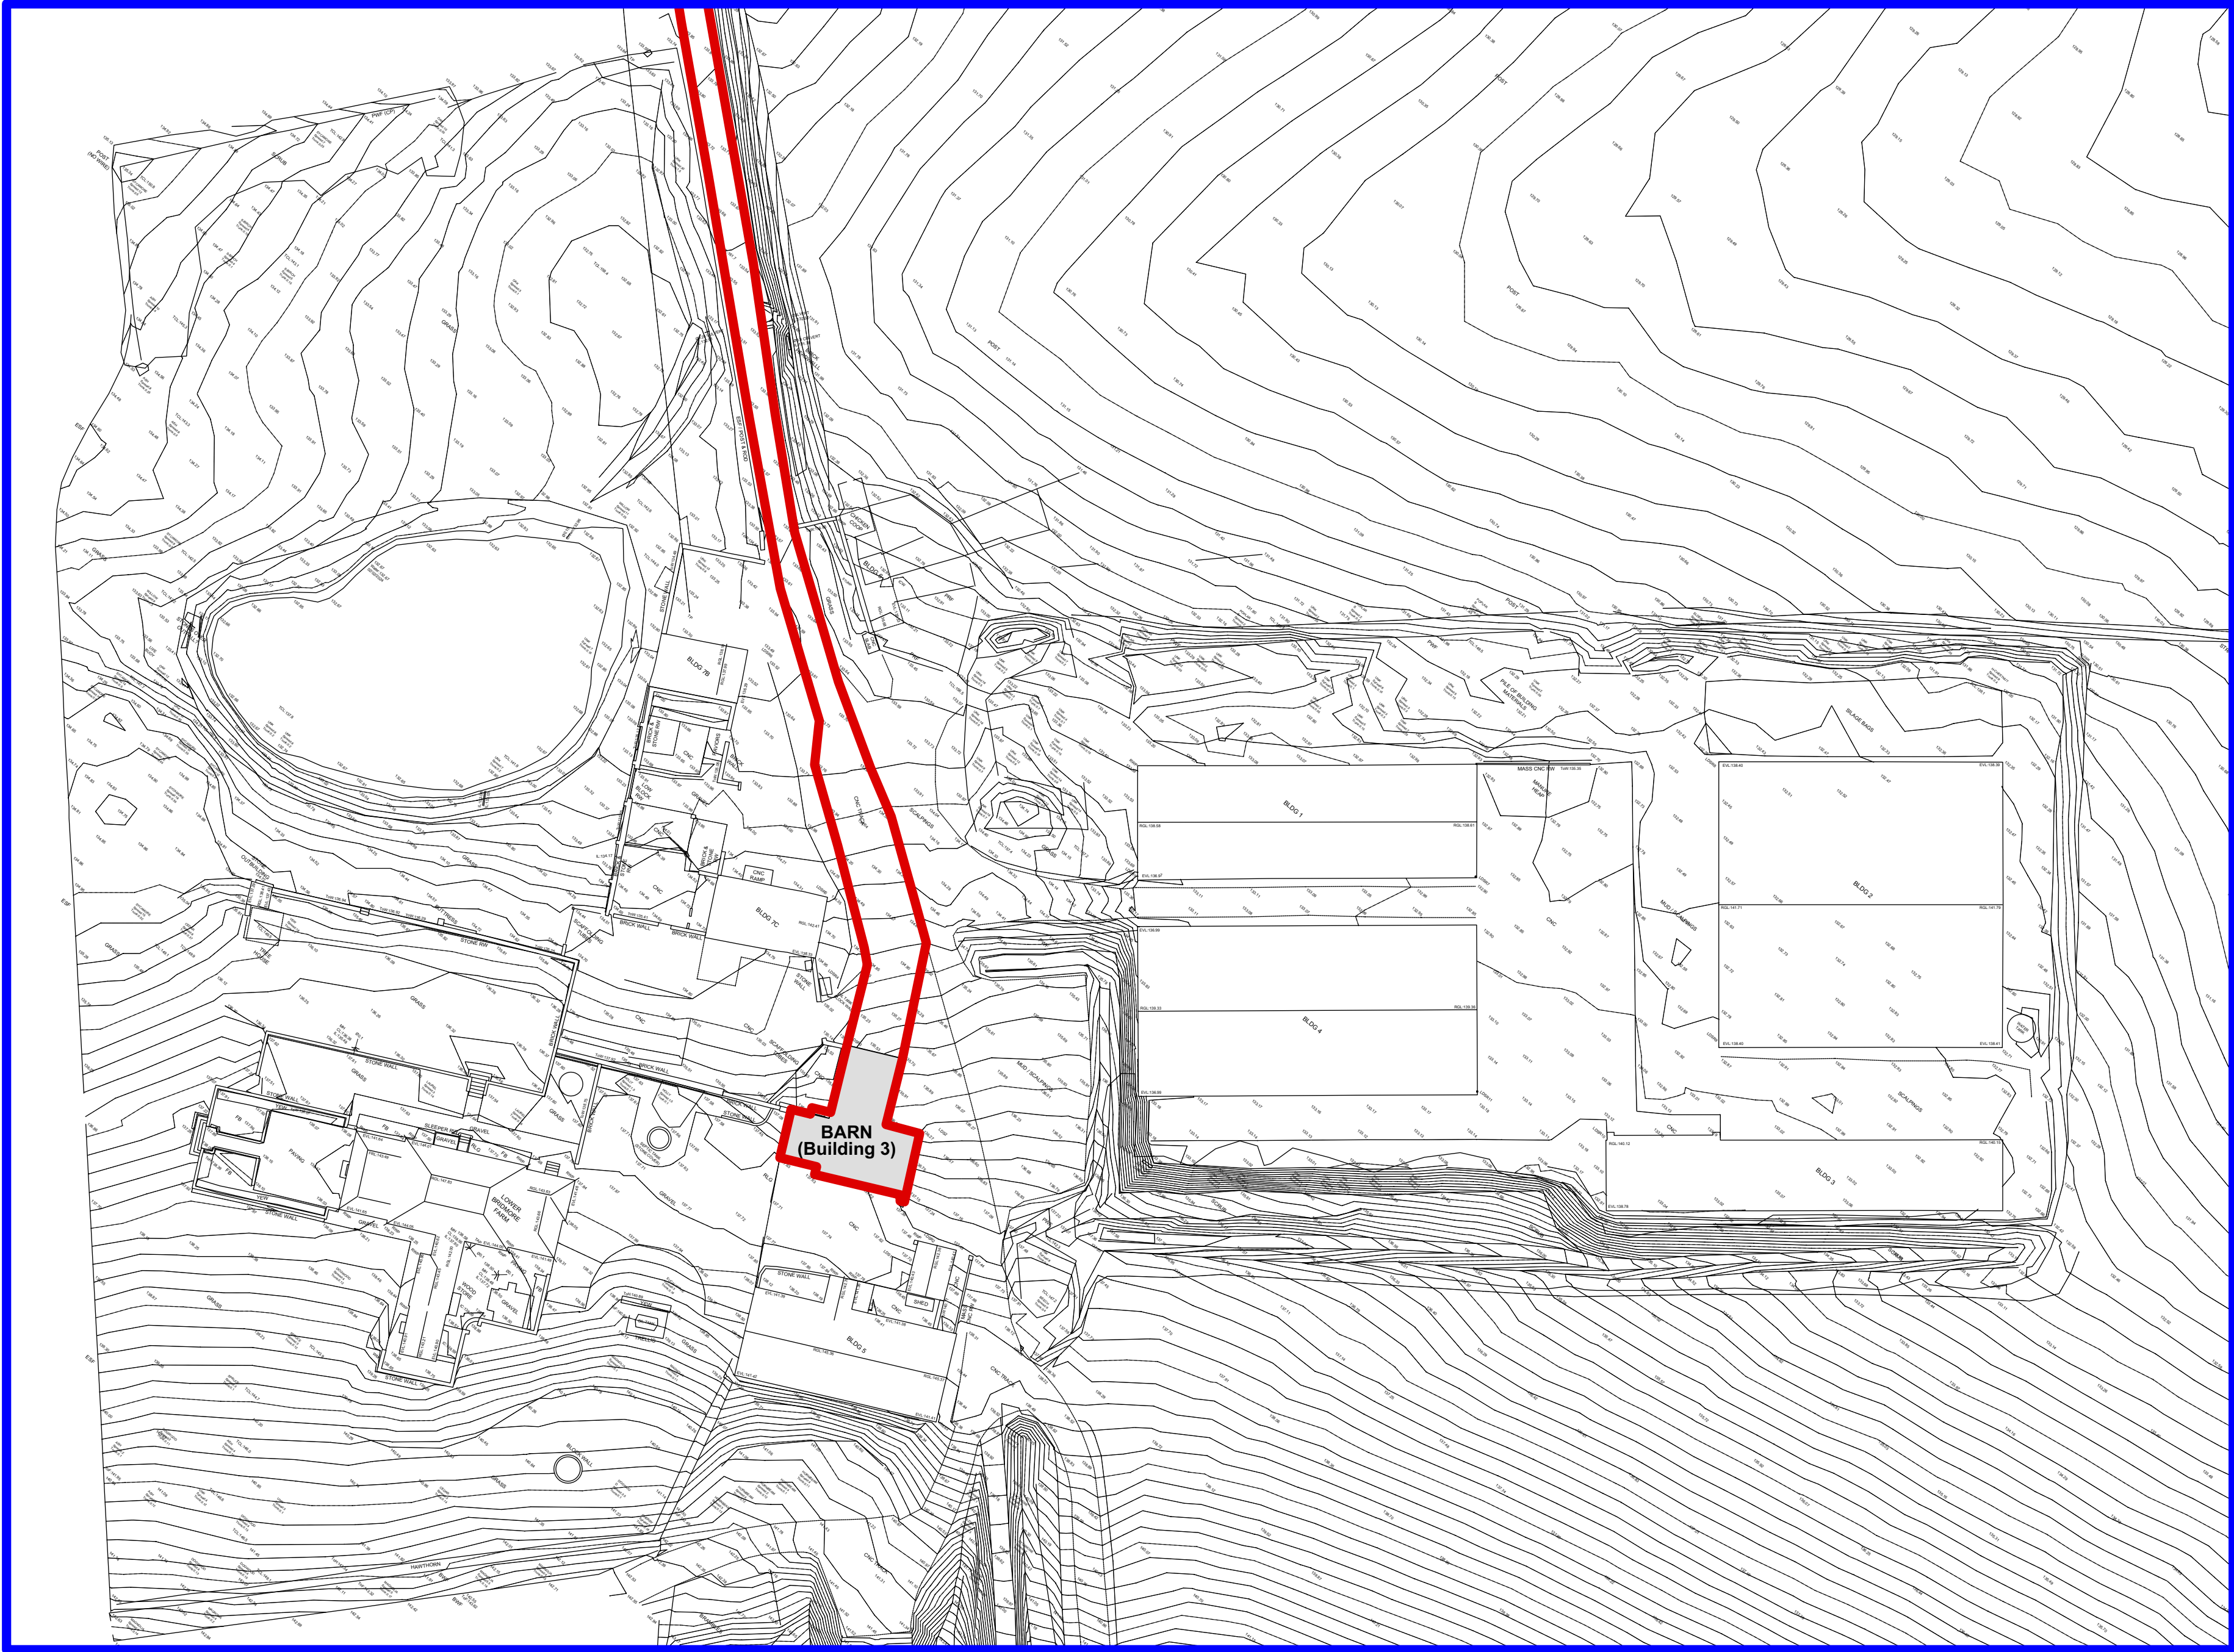


LOWER BRIDMORE FARM,
BERWICK ST JOHN


Outbuilding 3 - Site Plan (Scale 1:500 @ A1):

 

Outbuilding 3 - Location Map (Scale 1:1250 @ A1):

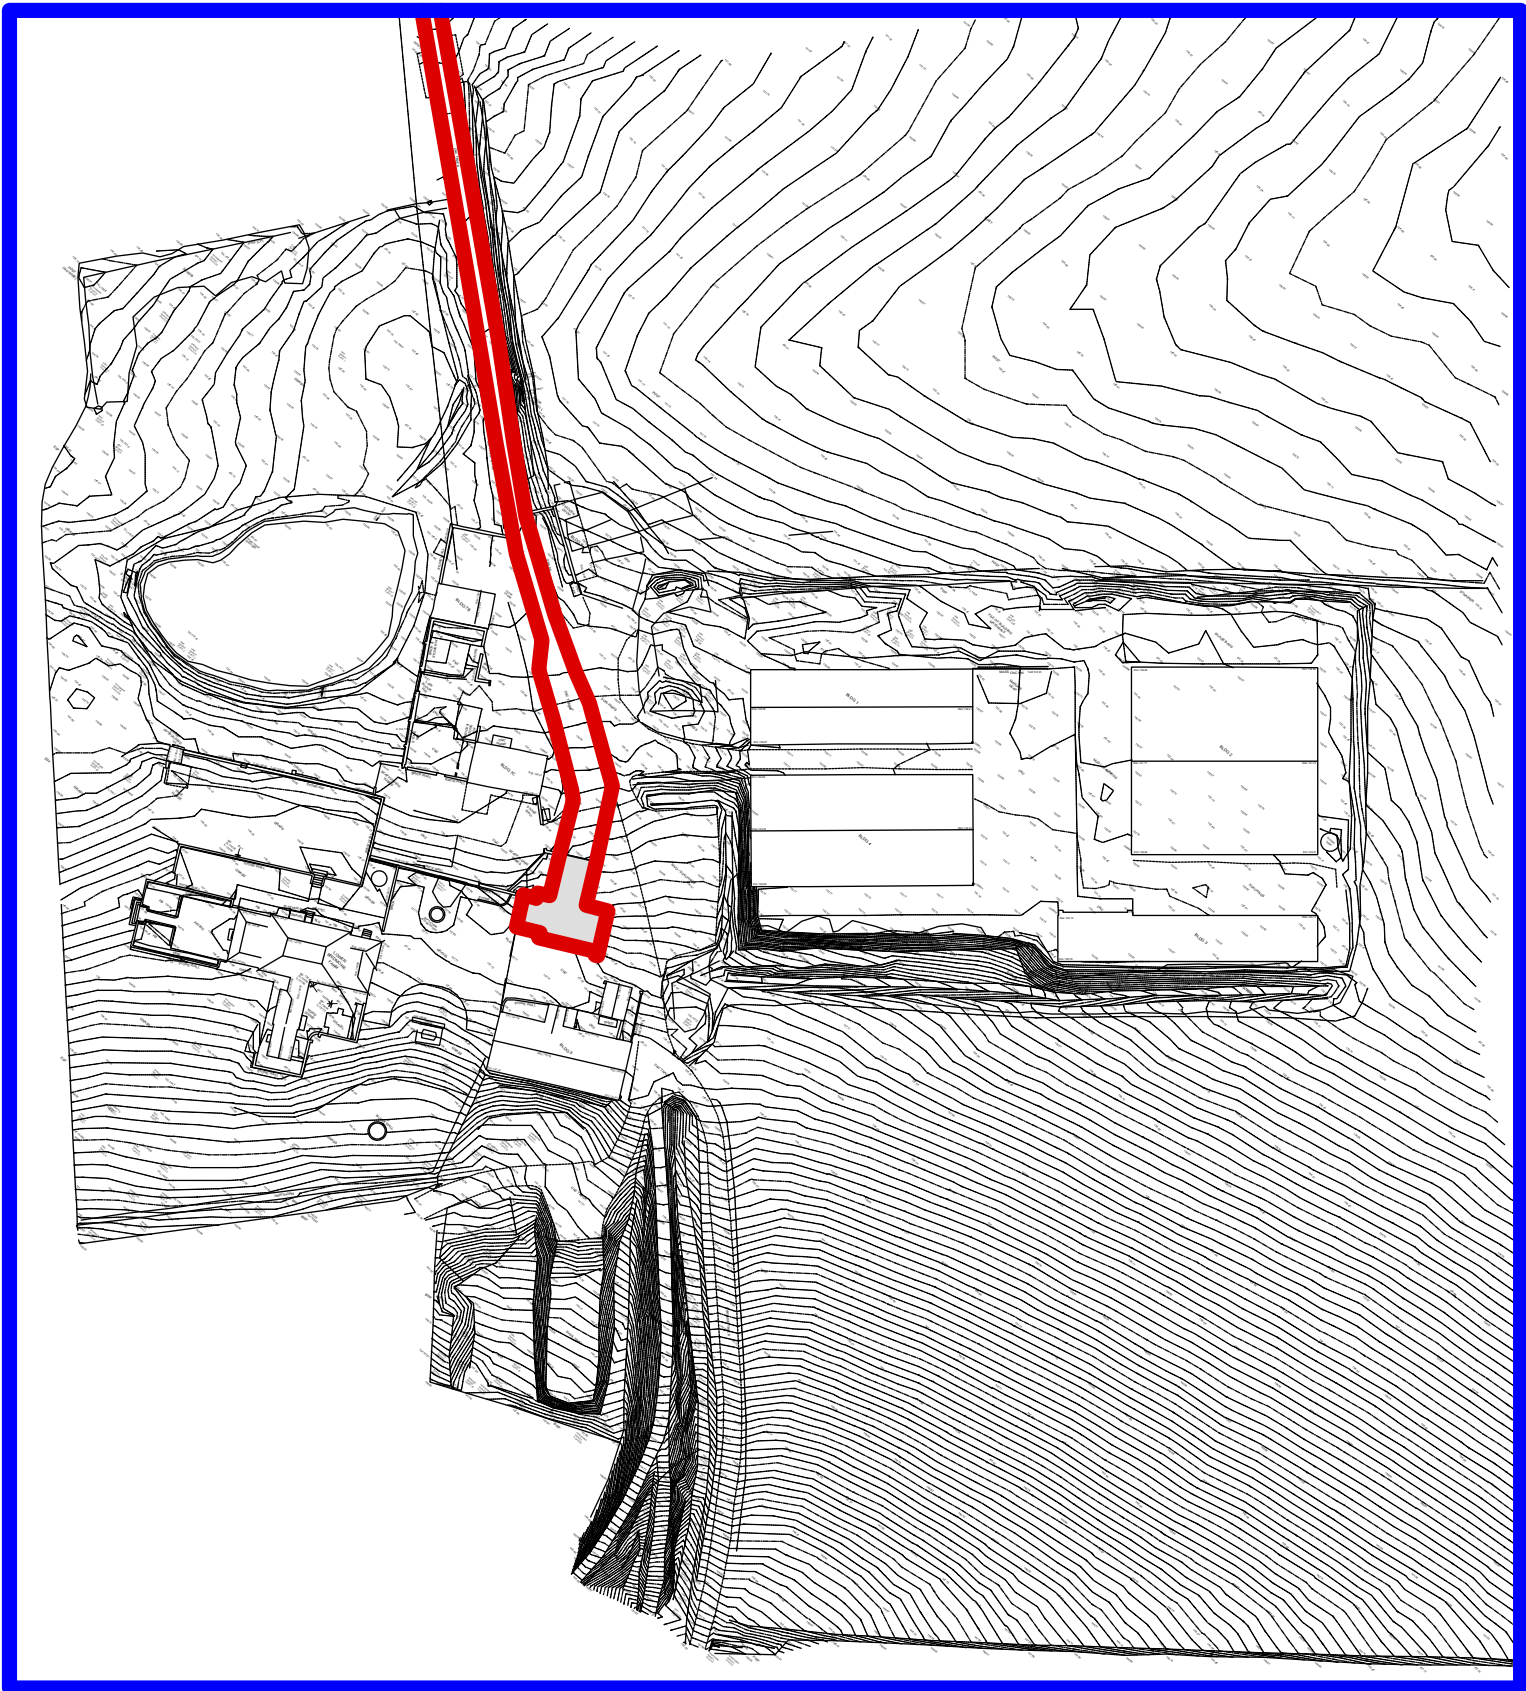

Outbuilding 3 - Location Map (Scale 1:2500 @ A1):

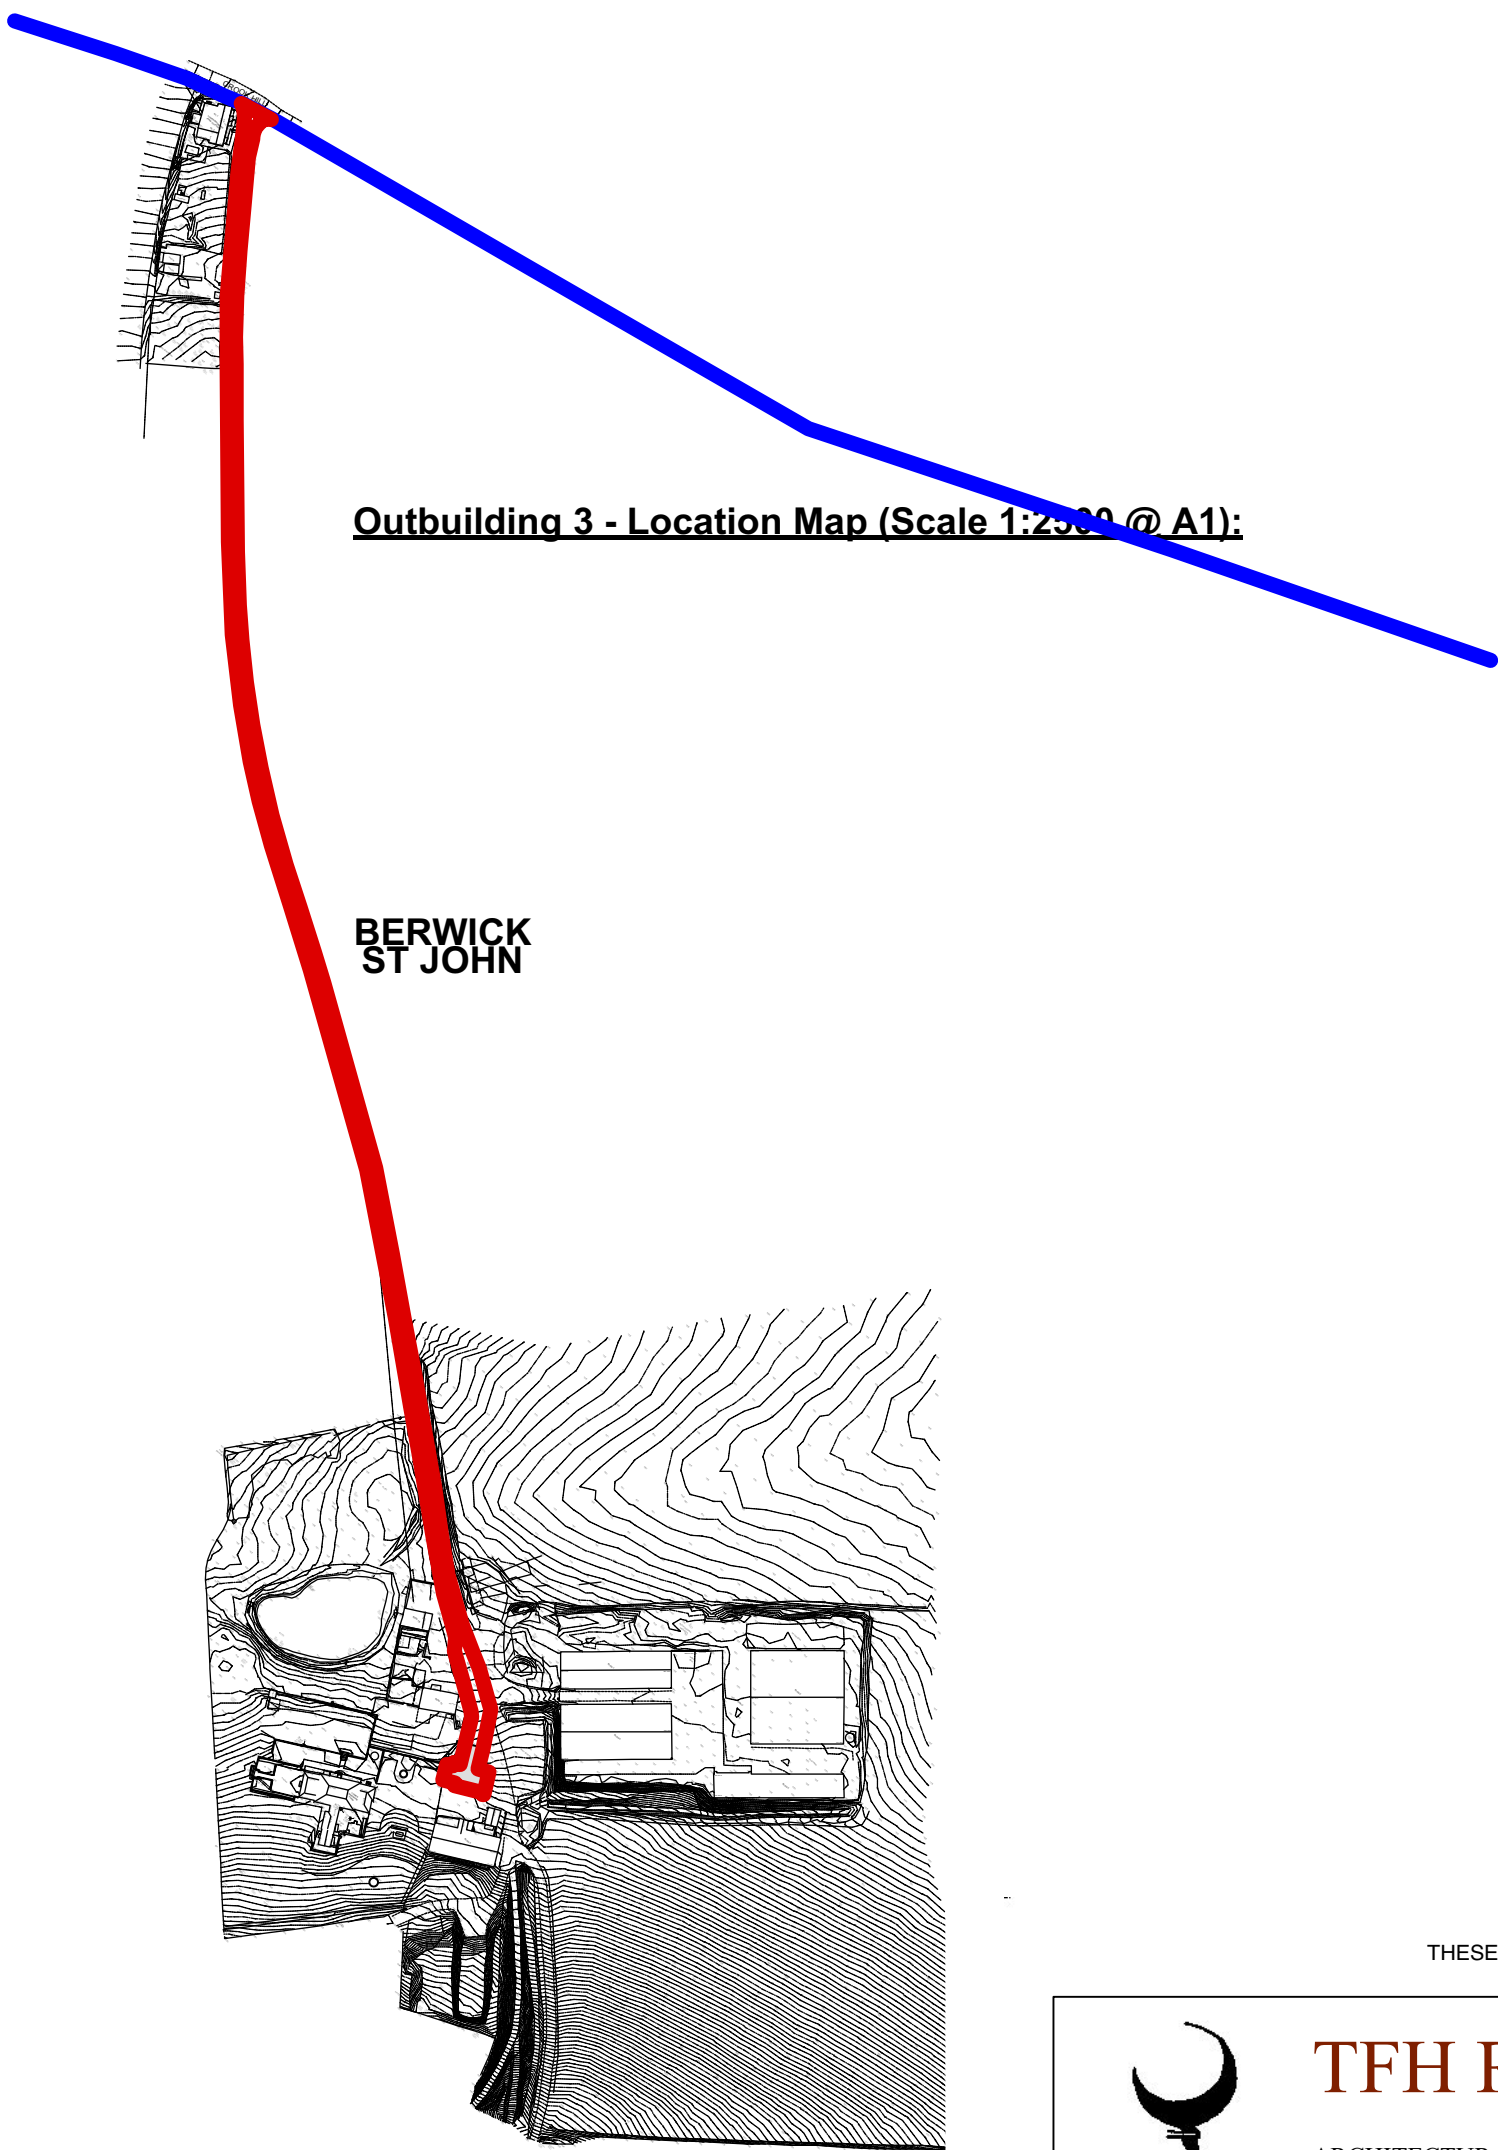

THESE DRAWINGS ARE FOR PLANNING PURPOSES ONLY. ALL MEASUREMENTS MUST BE CHECKED ON SITE. THESE DRAWINGS ARE NOT FOR CONSTRUCTION



TFH REEVE

ARCHITECTURAL DESIGN · CONSULTANCY
SURVEYS · RESTORATION
CONSERVATION EXPERTISE

Tel: 01747 828677

DONHEAD MILL
DONHEAD ST ANDREW
SHAFTESBURY
DORSET SP7 9EP

FAX: 01747 829205
e-mail: mail@dalbyreeve.co.uk

CLIENT: Mr & Mrs I Marris
JOB: Lower Bridmore Farm, Berwick St John,
Wiltshire

DWG: Outbuilding 3 - Site Plan / Location Map

SCALE: as shown
DATE: 08/2024
DRAWN: TFR
CHECKED: TFR

DWG N°: 1515/28A