

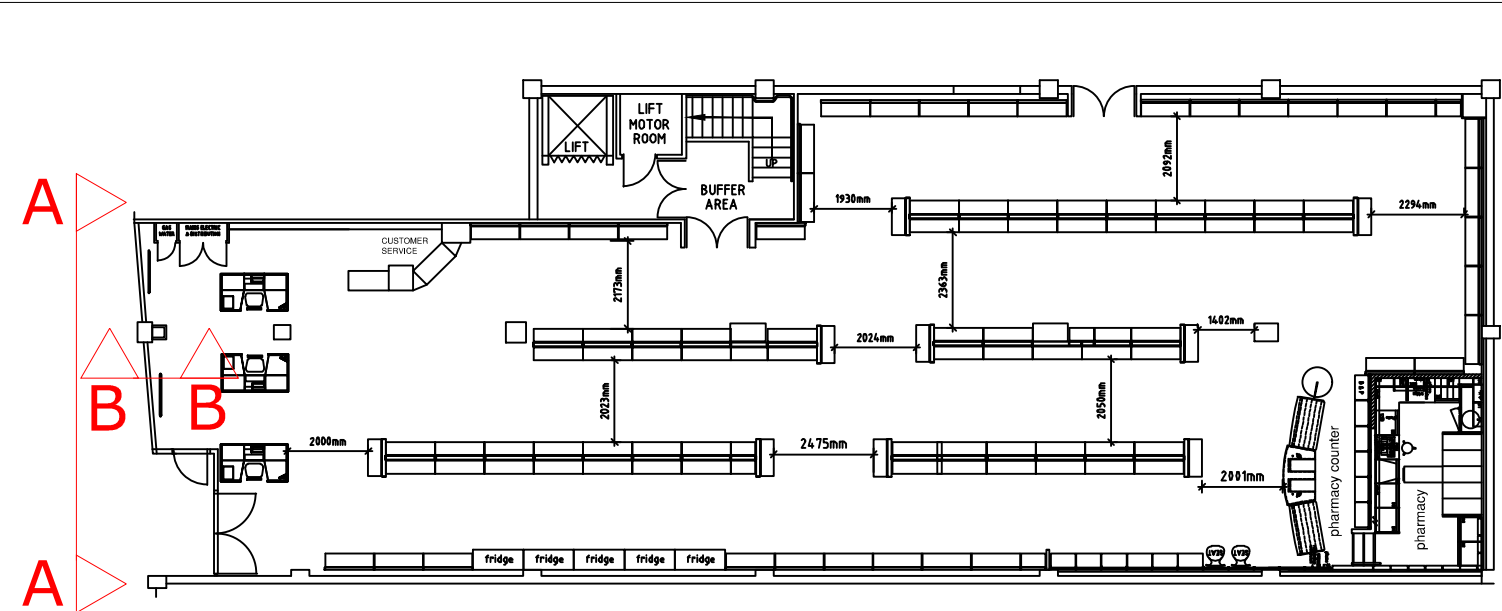


PLEASE NOTE THE FOLLOWING:

- Retail Design Solutions did not undertake the existing site survey. All dimensions shown are to be verified on site prior to the commencement of any works.

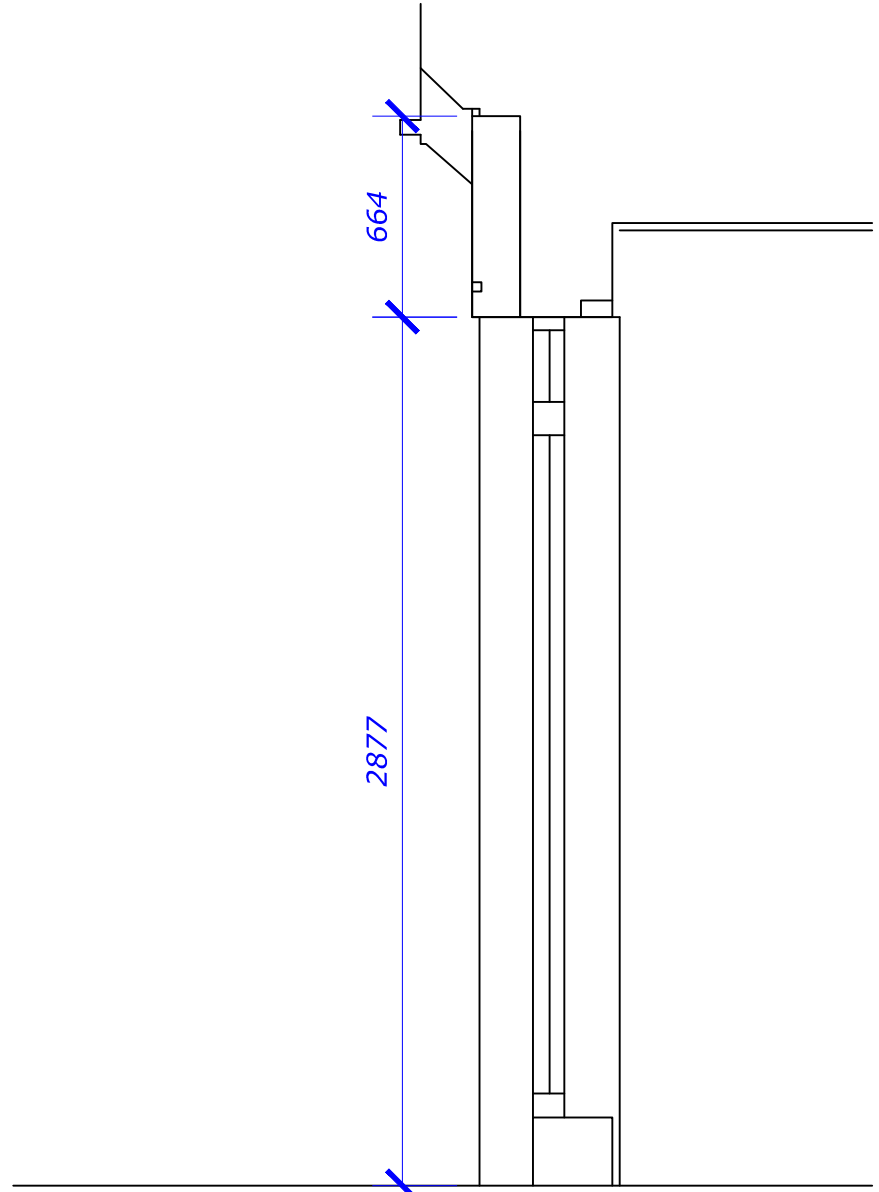

- The contractor must verify all dimensions on site before any works are undertaken, discrepancies are to be reported to the project architect/designer for clarification.
- All works will be carried out in accordance with the SUPERDRUG NFOS document & are to comply with the tenants fit out guidelines following landlords approval.
- HVAC, M&E layouts are indicative & must be verified with the relevant contractor before commencement of work.
- All works to be carried out in accordance with the fire strategy and fire cert application schedule produced by the landlord team issued at tender.
- The existing/proposed sprinkler system is to be assessed by contractor to ensure the system is in compliance with building regs part B.
- This drawing remains the property of ASHWATSON/SUPERDRUG & may not be reproduced in any way without prior consent.

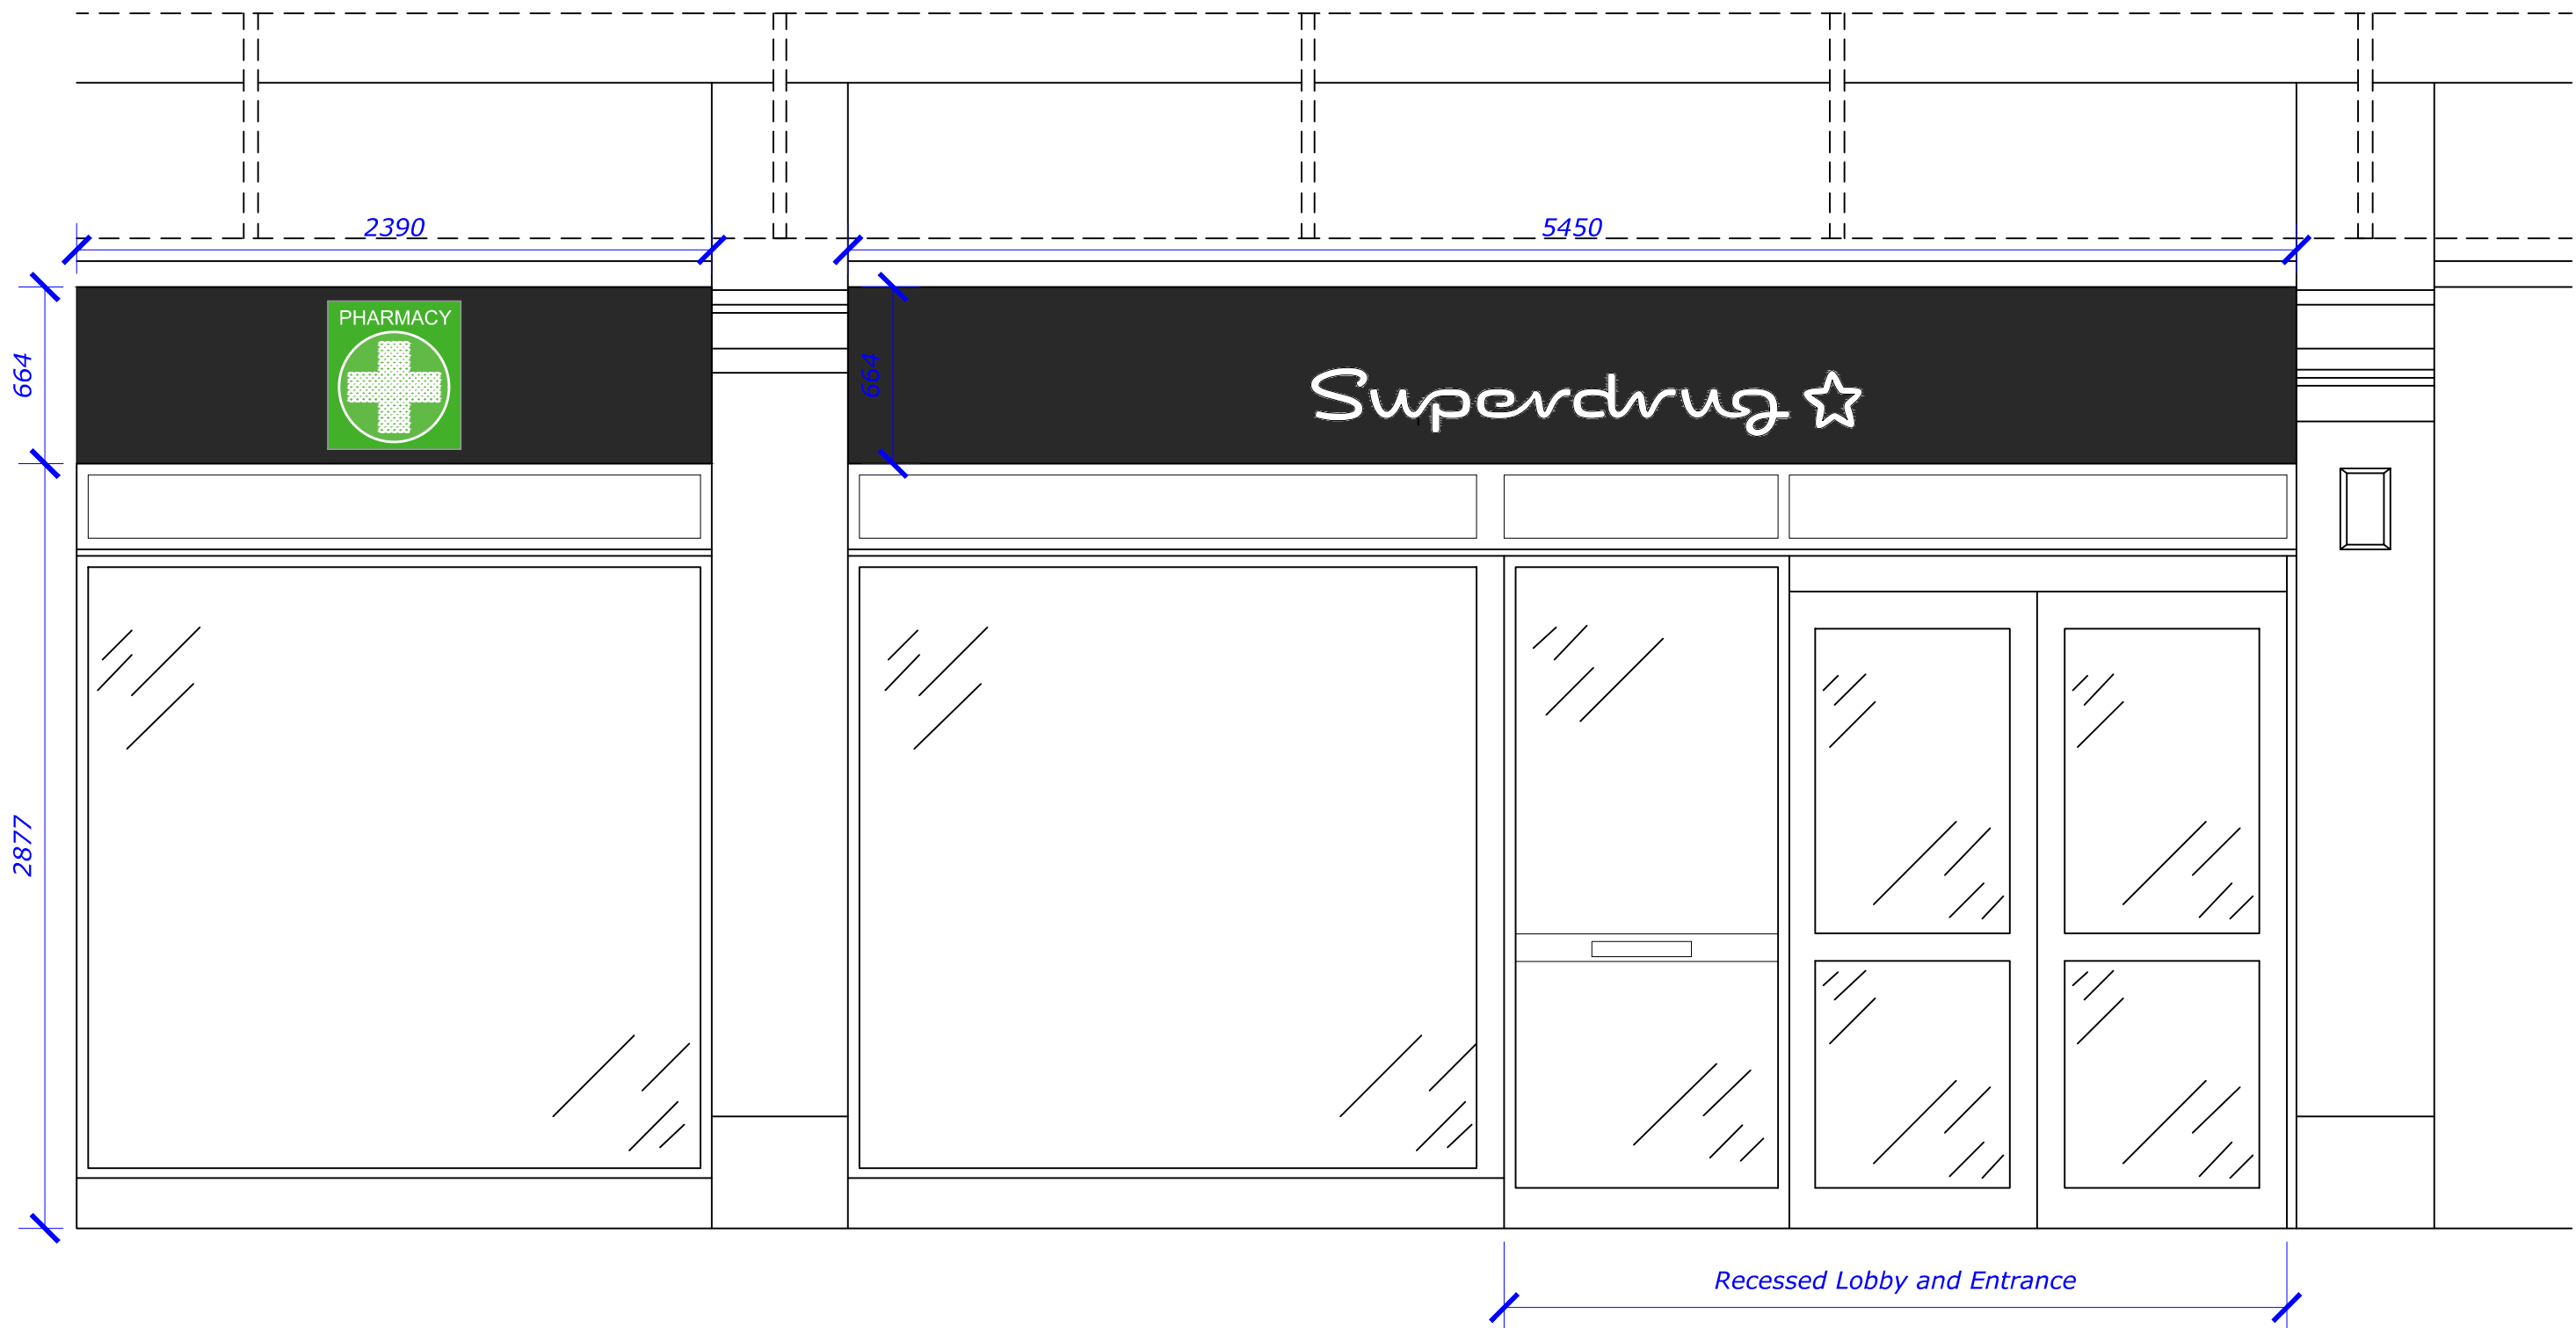

SHOP FRONT ELEVATION A-A

SECTION B-B

Existing Elevations
Scale 1:25@A1



DRAWING TITLE
EXISTING ELEVATIONS

DRAWING NUMBER SD-SALISBURY-PLANNING-DWG				REVISION -
SCALE A1 - AS SHOWN	DATE 04.11.25	DRAWN KB	CHECKED BC	

PROJECT
12-14 OLD GEORGE MALL
SALISBURY
SP1 2AG

STATUS
PLANNING

27 Gylenham Road
Gylenham
Salisbury
SP10 2EU

The M&S Store
Dorchester, Dorset
Dorchester
Dorset
Dorset

10/1/2025
Email: info@retaildesignsolutions.com
Web: www.retaildesignsolutions.com

Retail Design Solutions (Consultancy) Ltd