

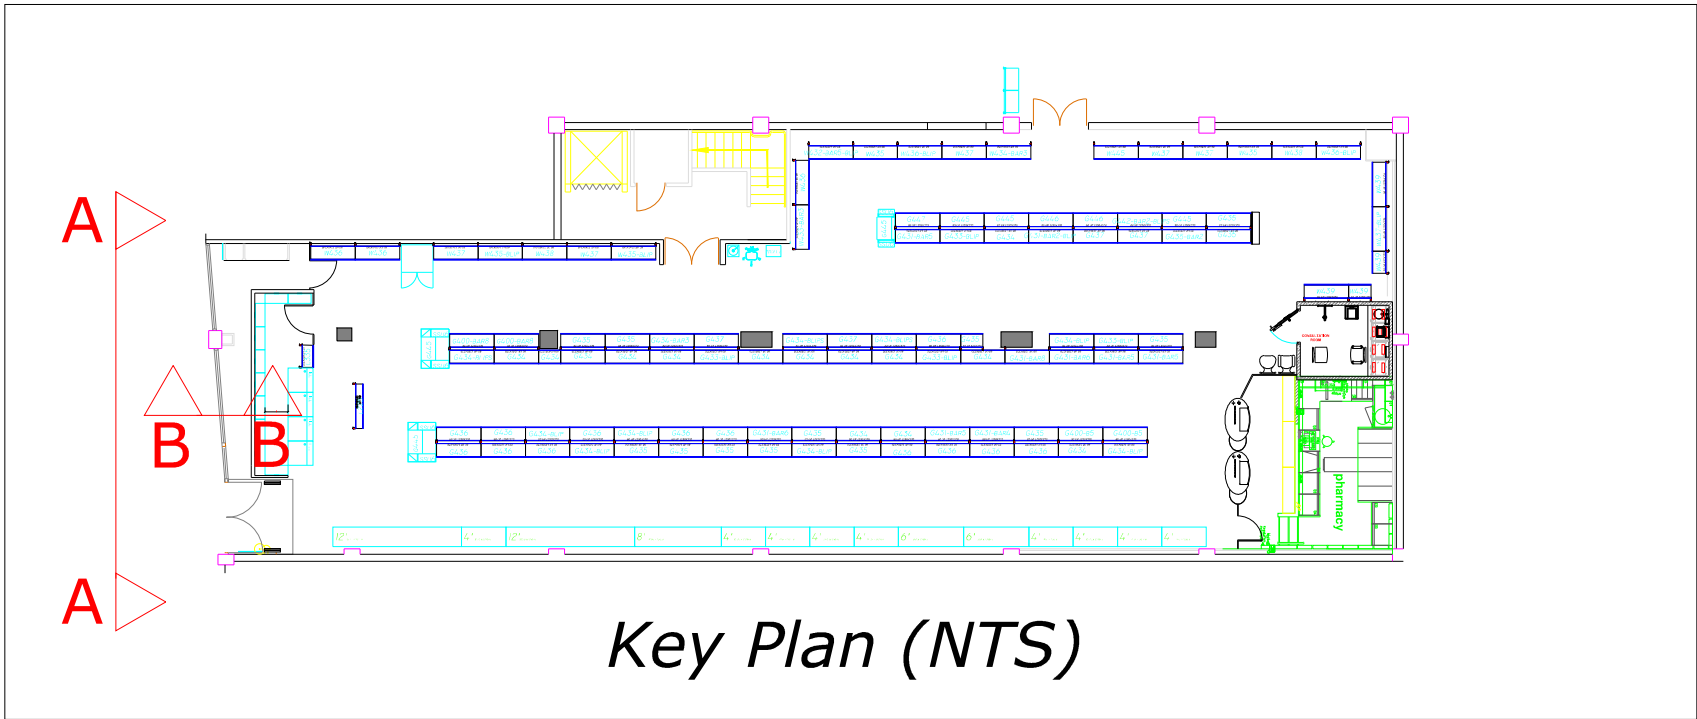


PLEASE NOTE THE FOLLOWING:

- Retail Design Solutions did not undertake the existing site survey. All dimensions shown are to be verified on site prior to the commencement of any works.

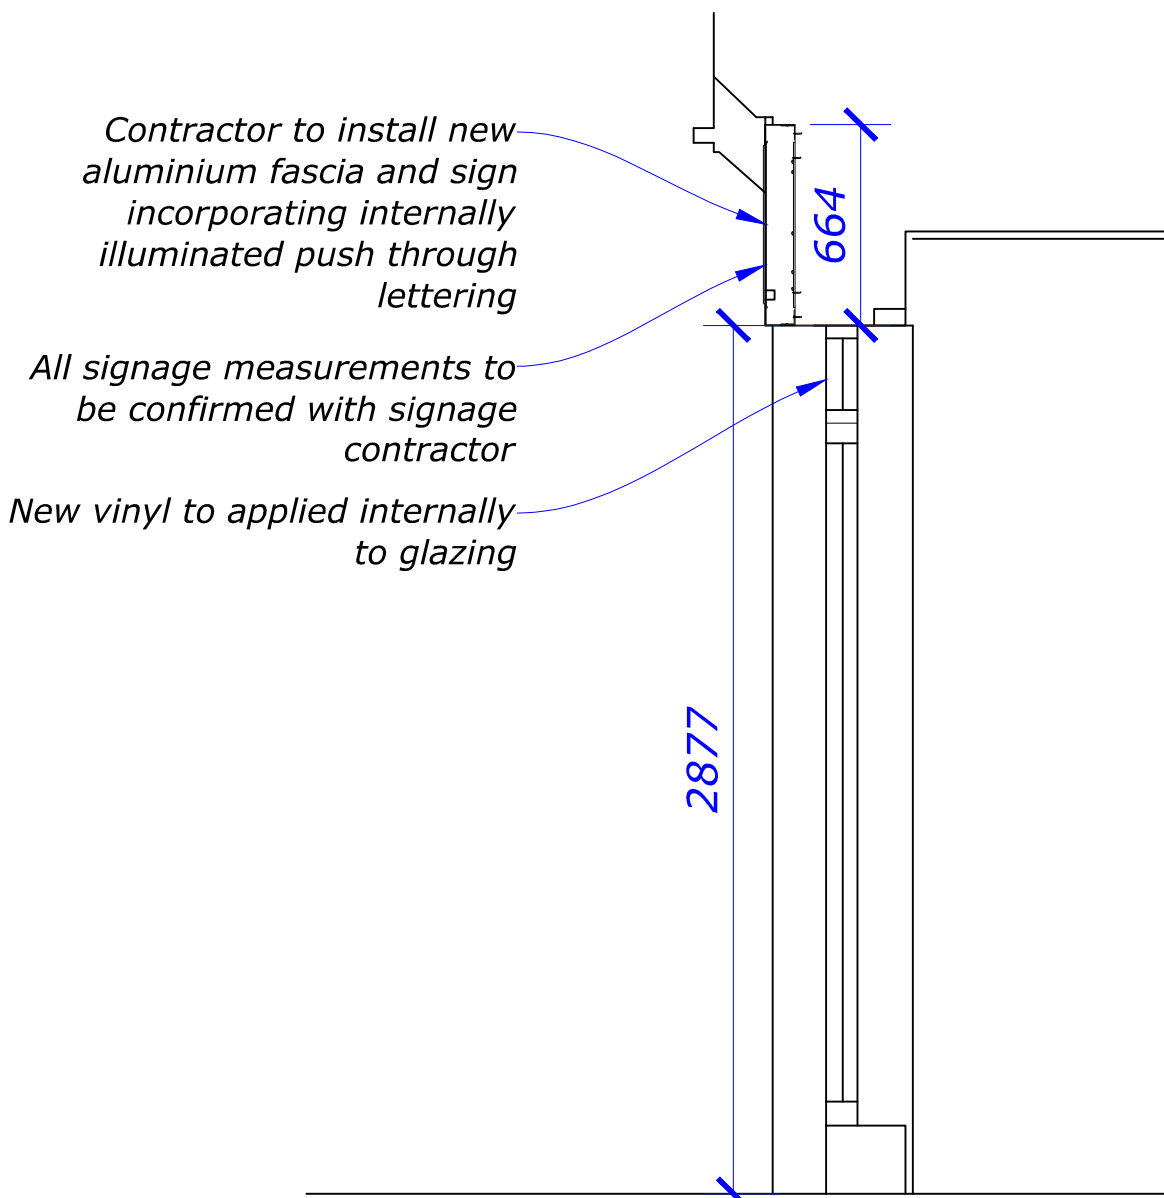

- The contractor must verify all dimensions on site before any works are undertaken, discrepancies are to be reported to the project architect/designer for clarification.
- All works will be carried out in accordance with the SUPERDRUG NPQS document & are to comply with the tenants fit out guidelines following landlords approval.
- HVAC, M&E layouts are indicative & must be verified with the relevant contractor before commencement of work.
- All works to be carried out in accordance with the fire strategy and fire cert application schedule produced by the landlord team issued at tender.
- The existing/proposed sprinkler system is to be assessed by contractor to ensure the system is in compliance with building regs part B.
- This drawing remains the property of ASHWATSON/SUPERDRUG & may not be reproduced in any way without prior consent.

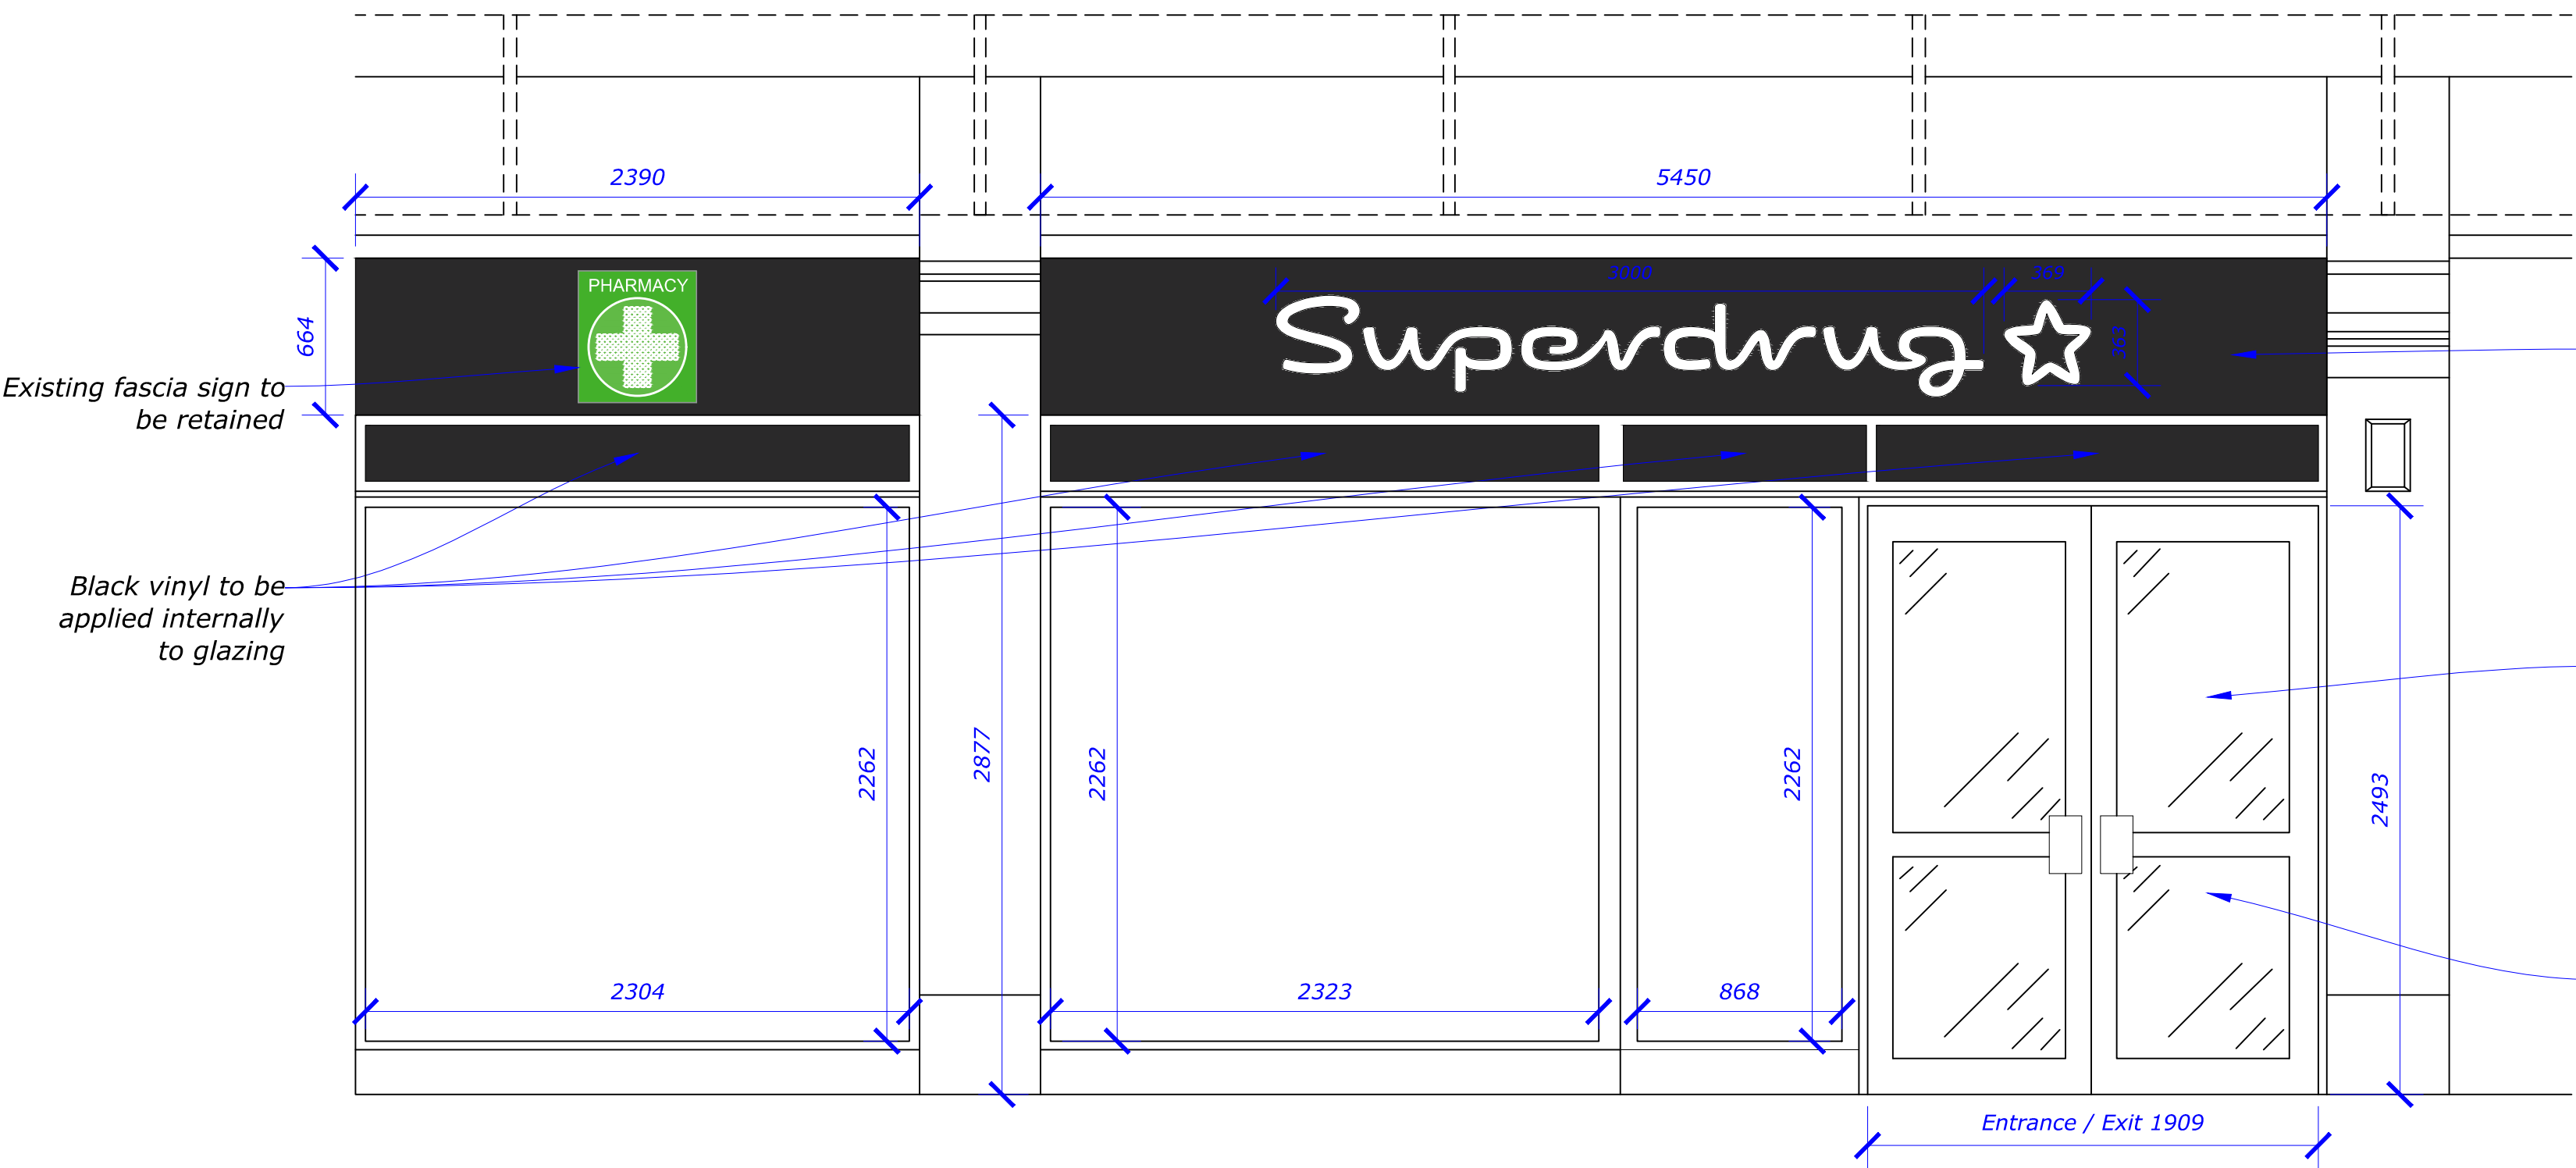

SHOP FRONT ELEVATION A-A

SECTION B-B

Proposed Elevations
Scale 1:25@A1



DRAWING TITLE
PROPOSED ELEVATIONS

DRAWING NUMBER				REVISION
SD-SALISBURY-PLANNING-DWG				-

SCALE	DATE	DRAWN	CHECKED
A1 - AS SHOWN	04.11.25	KB	BC

PROJECT
12-14 OLD GEORGE MALL
SALISBURY
SP1 2AG

STATUS

PLANNING

FOR PLANNING

27 Gydenham Road
Gydenham
Salisbury
SP1 2EU

The M&S Store
Preston Park, East Coker
Culmether
Dorset
DT9 2SR

14 01787 24409
Email: info@retaildesignsolutions.com
Web: www.retaildesignsolutions.com

Retail Design Solutions (Consultancy) Ltd

Superdrug

rds