


PLEASE NOTE THE FOLLOWING:


- Retail Design Solutions did not undertake the existing site survey. All dimensions shown are to be verified on site prior to the commencement of any works.



SCALE BAR 1:5

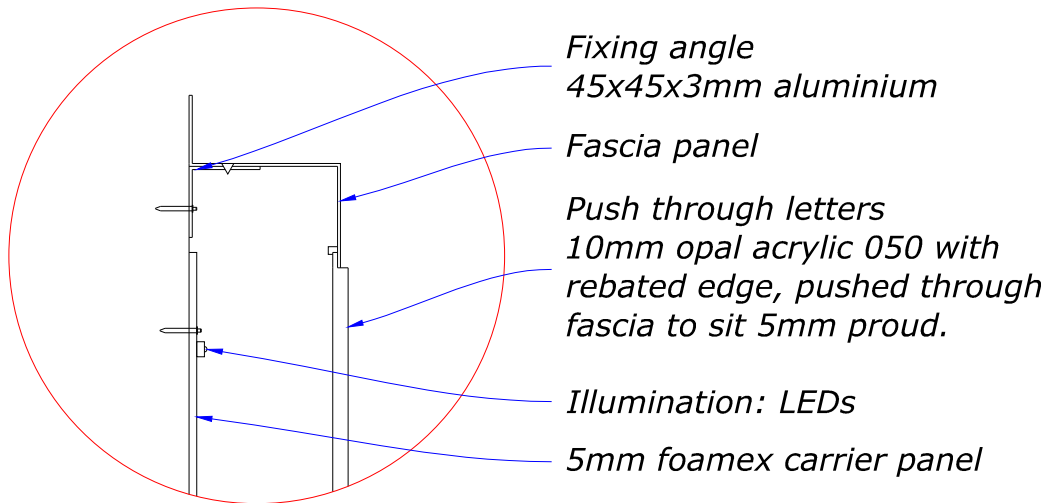



Proposed Fascia Section Detail
Scale 1:5@A1

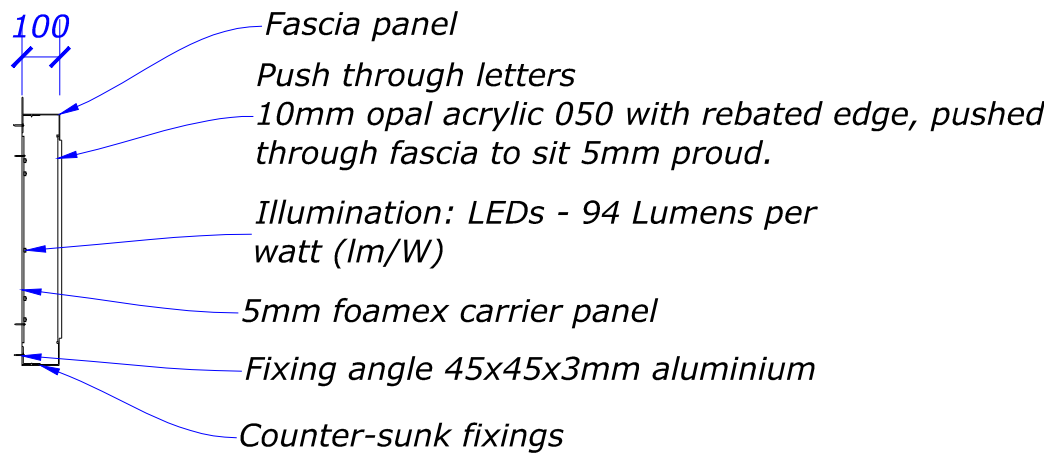

Proposed Fascia Section
Scale 1:20@A1

Proposed Fascia Signage
Scale 1:20@A1

SCALE BAR 1:20

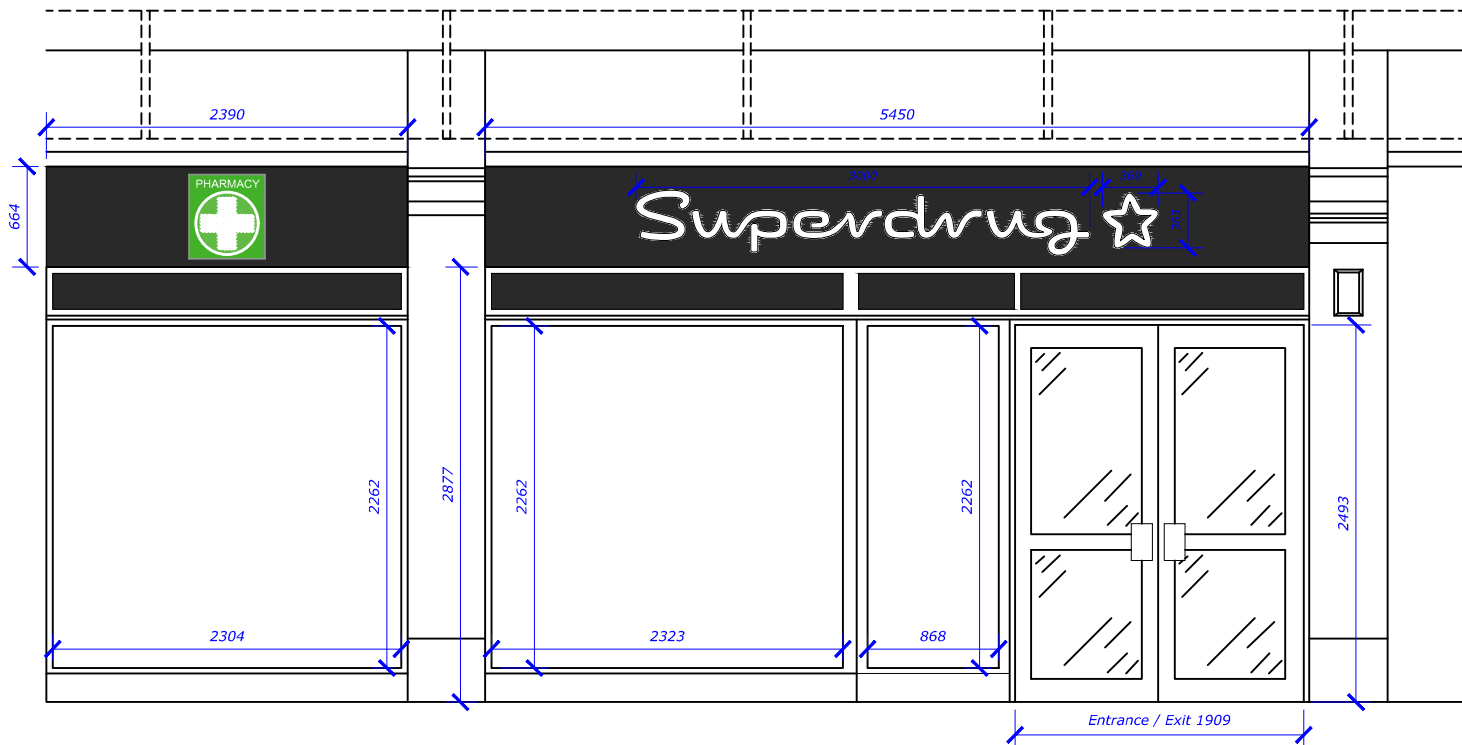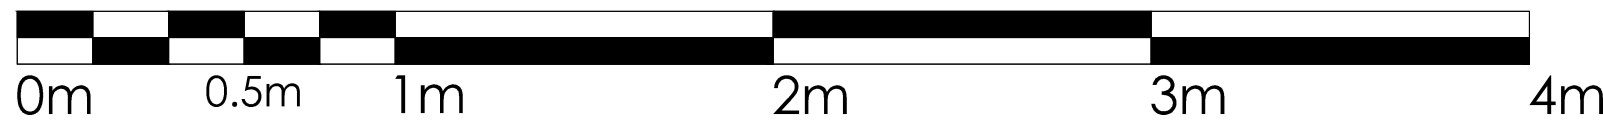

SHOP FRONT ELEVATION A-A

Proposed Front Elevation
Scale 1:50@A1

SCALE BAR 1:50



Signage Contractor To Install New Aluminium Fascia And Sign Incorporating Internally Illuminated Push Through Lettering. Black Fascia Background With White Lettering. Powdercoat: PMS Green 368. Please Refer To Latest Superdrug Approved Signage Manual For Further Signage Specification.

All signage measurements to be confirmed with signage contractor.
Allow for frame to be finished in Black RAL 9017 satin.

- The contractor must verify all dimensions on site before any works are undertaken, discrepancies are to be reported to the project architect/designer for clarification.
- All works will be carried out in accordance with the SUPERDRUG NFPS document & are to comply with the tenants fit out guidelines following landlords approval.
- HVAC, M&E layouts are indicative & must be verified with the relevant contractor before commencement of work.
- All works to be carried out in accordance with the fire strategy and fire cert application schedule produced by the landlord team issued at tender.
- The existing/proposed sprinkler system is to be assessed by contractor to ensure the system is in compliance with building regs part B.
- This drawing remains the property of ASWATSON/SUPERDRUG & may not be reproduced in any way without prior consent.

- SCHEDULE OF RISKS**
Standard risks and hazards normally associated with the types of work detailed on this drawing, include:
- Electrocution: M&E installation/alterations.
 - Working at height: Falls from scaffolds, platforms & ladders. Falling materials.
 - Noise: Use of power tools & demolition equipment.
 - Dust: Use of power tools & demolition equipment.
 - Suffocation: Fume Inhalation from installation/alterations to incoming services, working with hazardous materials/solvents.
 - Trip hazards: Loose cables & materials.
 - Working in close proximity to the public.
 - Risks associated with structural works will be assessed by a structural engineer.
 - It is assumed that all works on this drawing will be carried out by a competent contractor working, where appropriate to an approved method statement.

DRAWING TITLE			
PROPOSED SIGNAGE			
DRAWING NUMBER			REVISION
SD-SALISBURY-PLANNING-DWG			-
SCALE	DATE	DRAWN	CHECKED
A1 - AS SHOWN	04.11.25	KB	BC
PROJECT			
12-14 OLD GEORGE MALL			
SALISBURY			
SP1 2AG			

STATUS

FOR PLANNING