





North Facing Elevation (Scale 1:50 @ A1):

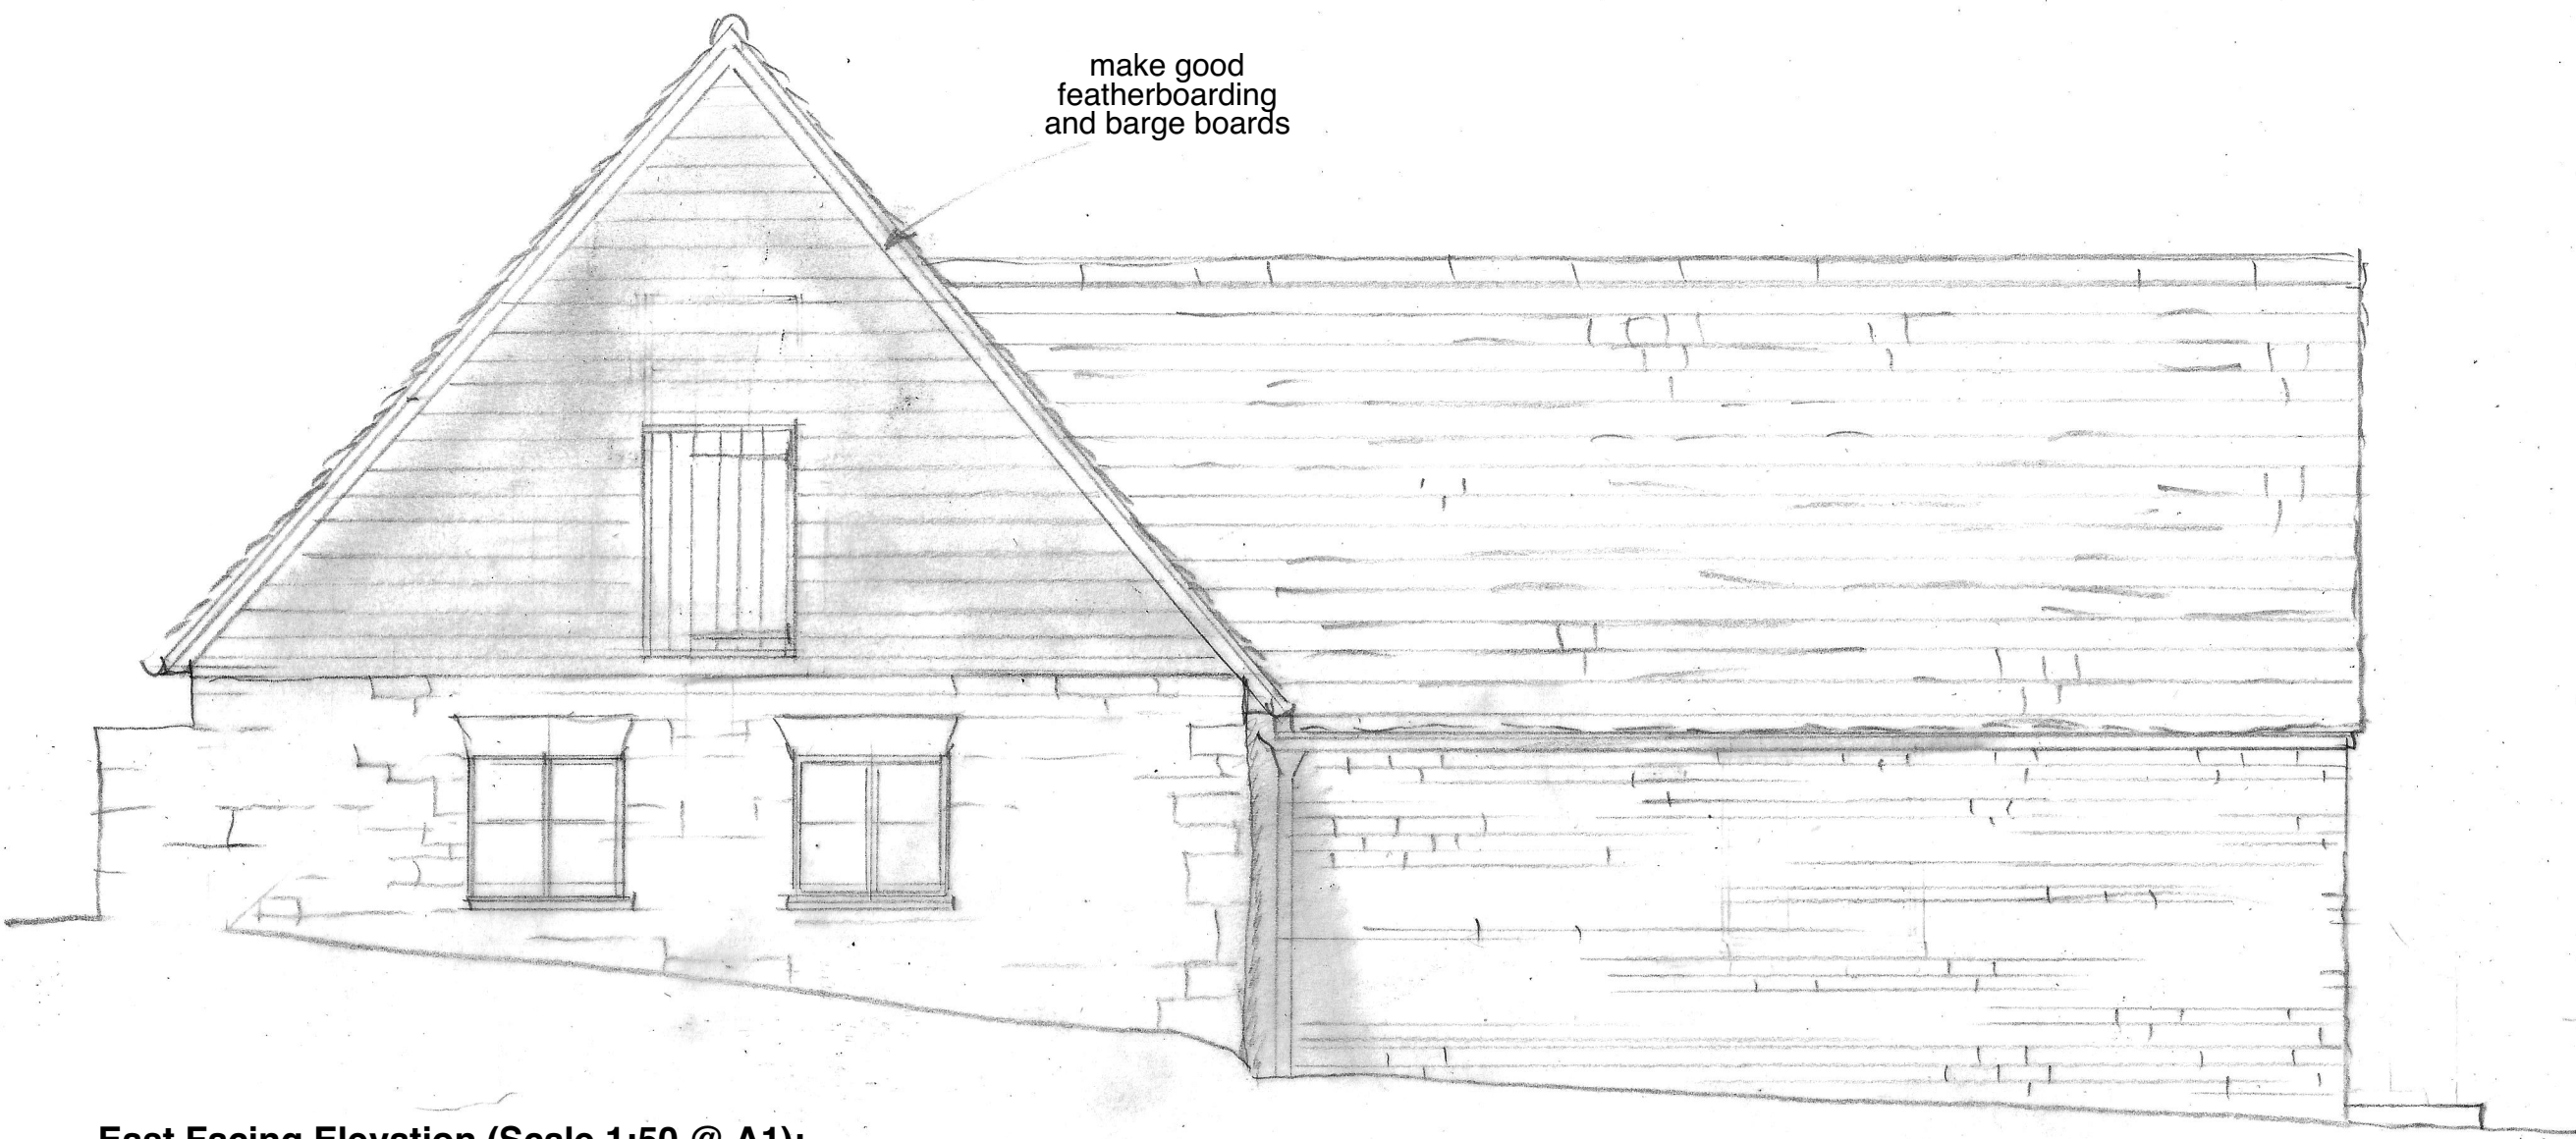


East Facing Elevation (Scale 1:50 @ A1):

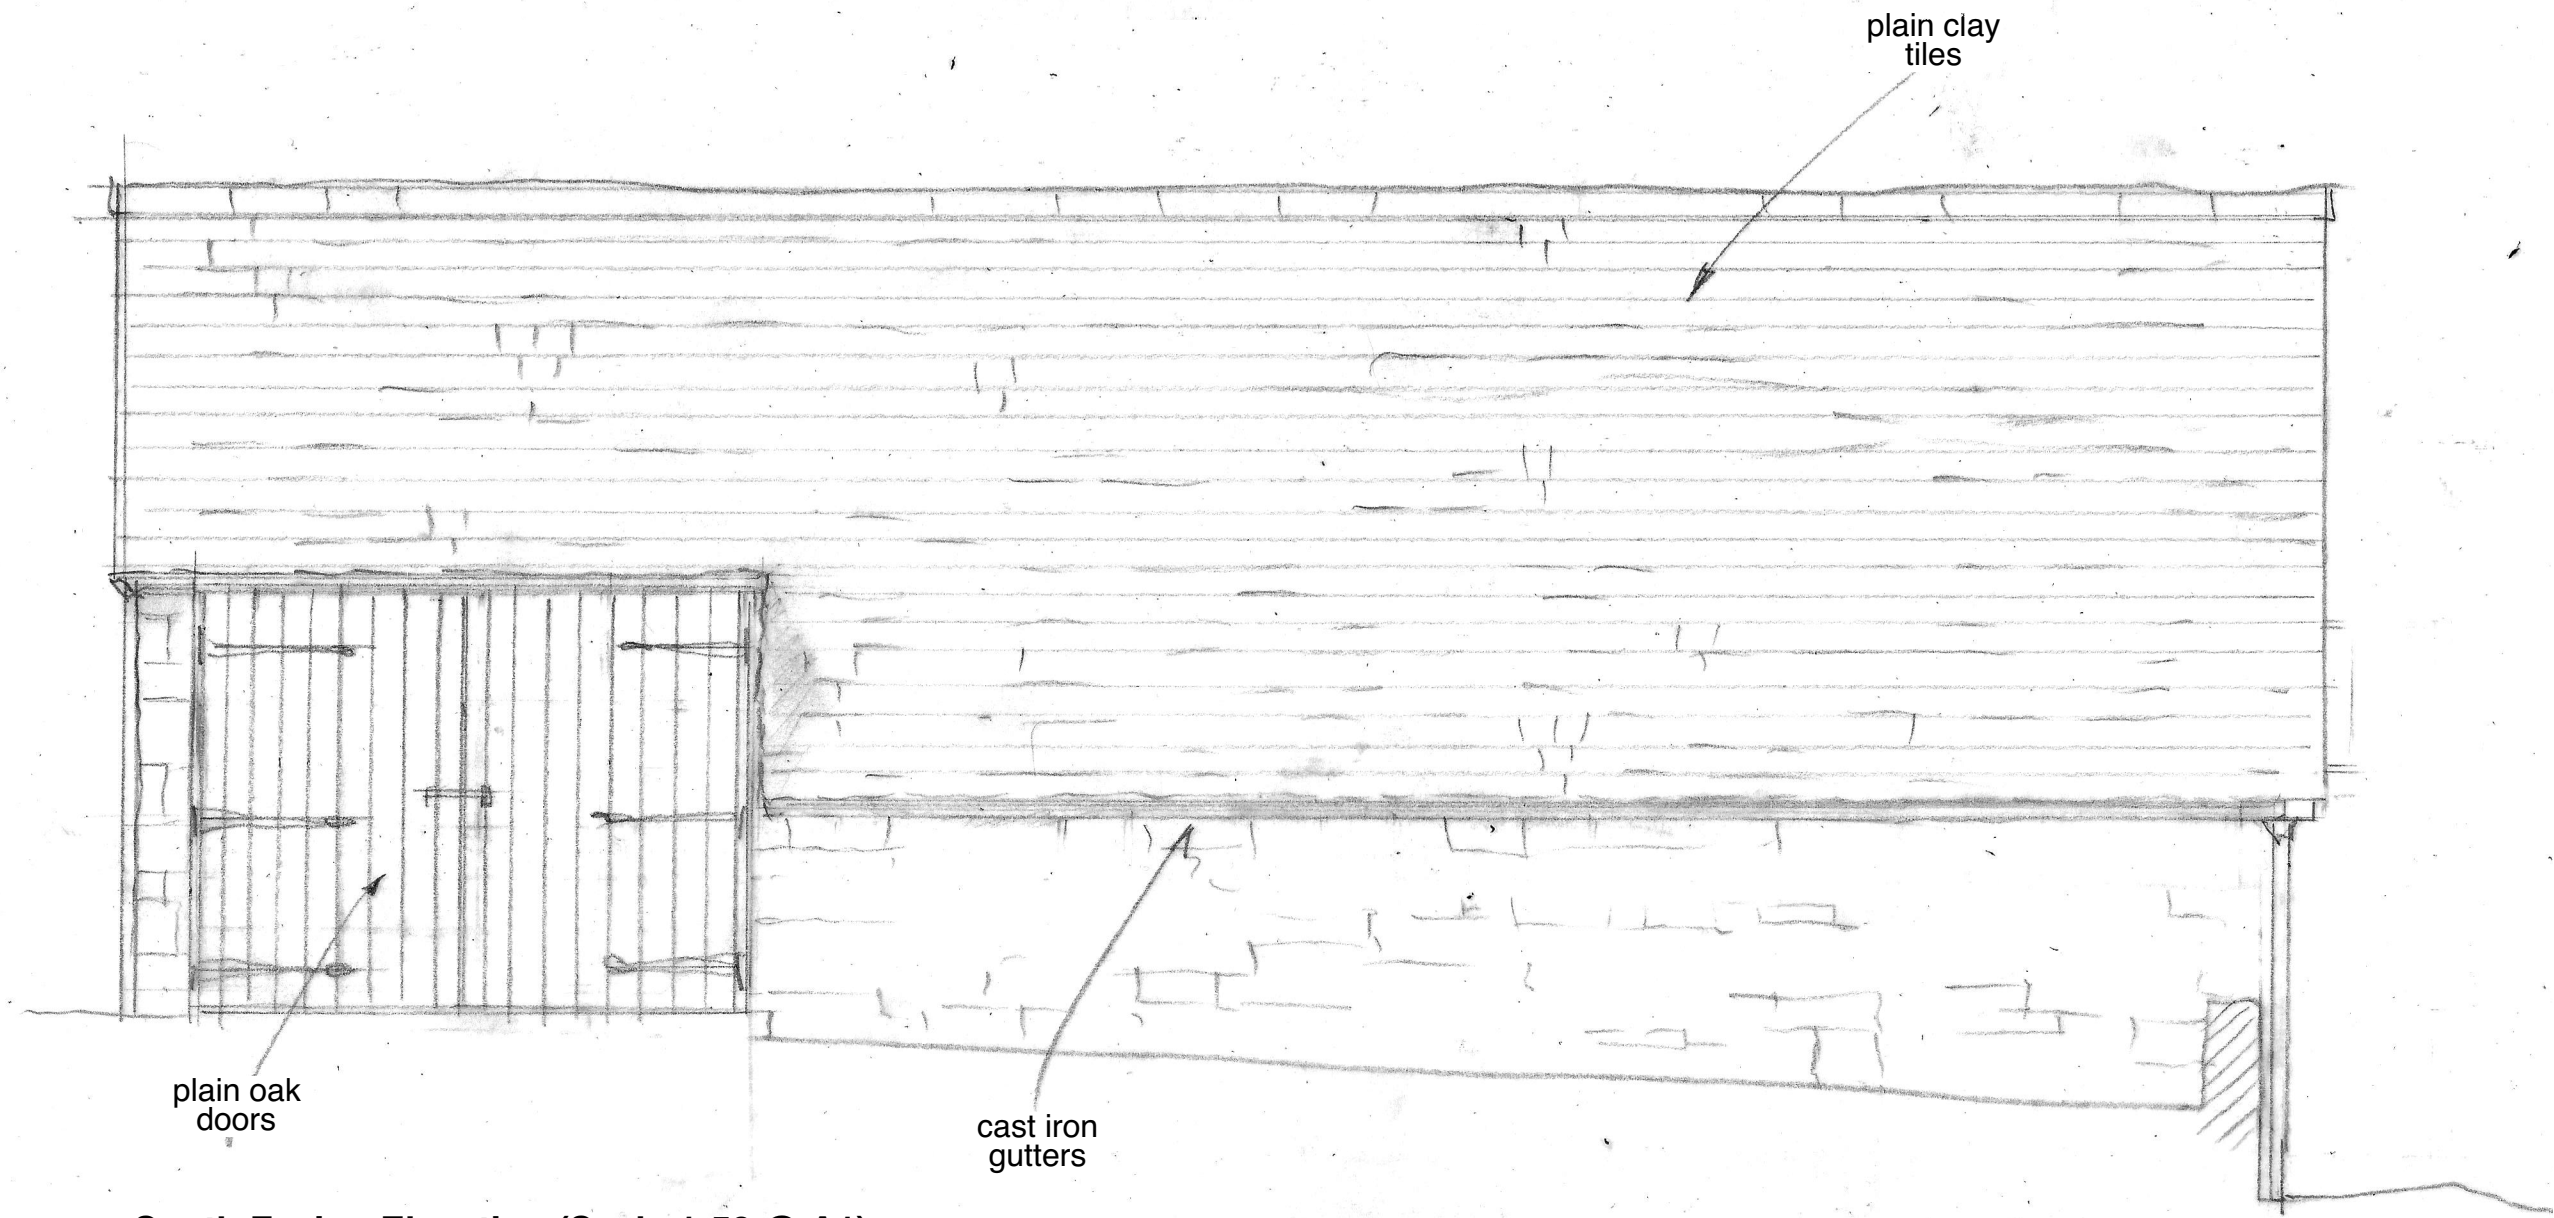


South Facing Elevation (Scale 1:50 @ A1):




West Facing Elevation (Scale 1:50 @ A1):

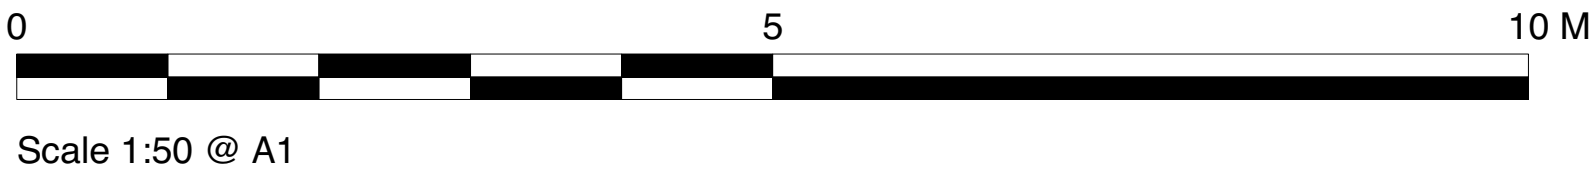

Scale 1:50 @ A1

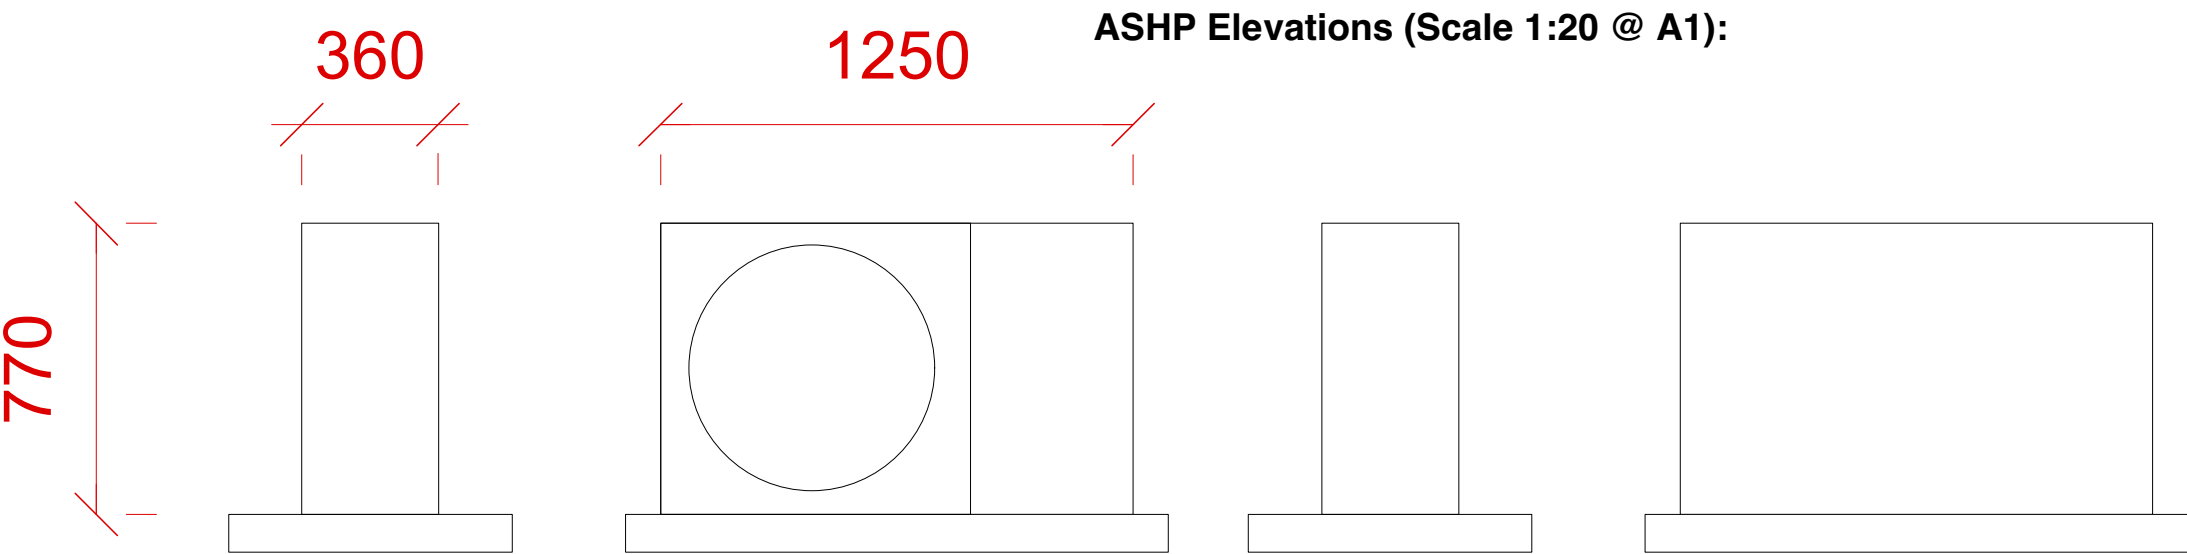

ASHP Elevations (Scale 1:20 @ A1):

 

Scale 1:20 @ A1

Proposed Floor Plan (Scale 1:100 @ A1):



Scale 1:100 @ A1

THESE DRAWINGS ARE FOR PLANNING PURPOSES ONLY. ALL MEASUREMENTS MUST BE CHECKED ON SITE. THESE DRAWINGS ARE NOT FOR CONSTRUCTION



TFH REEVE

ARCHITECTURAL DESIGN · CONSULTANCY
SURVEYS · RESTORATION
CONSERVATION EXPERTISE

Tel: 01747 828677

DONHEAD MILL
DONHEAD ST ANDREW
SHAFTESBURY
DORSET SP7 9EP

FAX: 01747 829205
e-mail: tthreeve@gmail.com

CLIENT: Mr & Mrs I Marris
JOB: Lower Bridmore Farm, Berwick St John, Wiltshire

DWG: Building 3 - Proposed Plans & Elevations

SCALE: as shown
DATE: 02/2024
DRAWN: TFR
CHECKED: TFR

DWG N°: 1515/49A