


Harfield, Driveway Gate, Site Plan

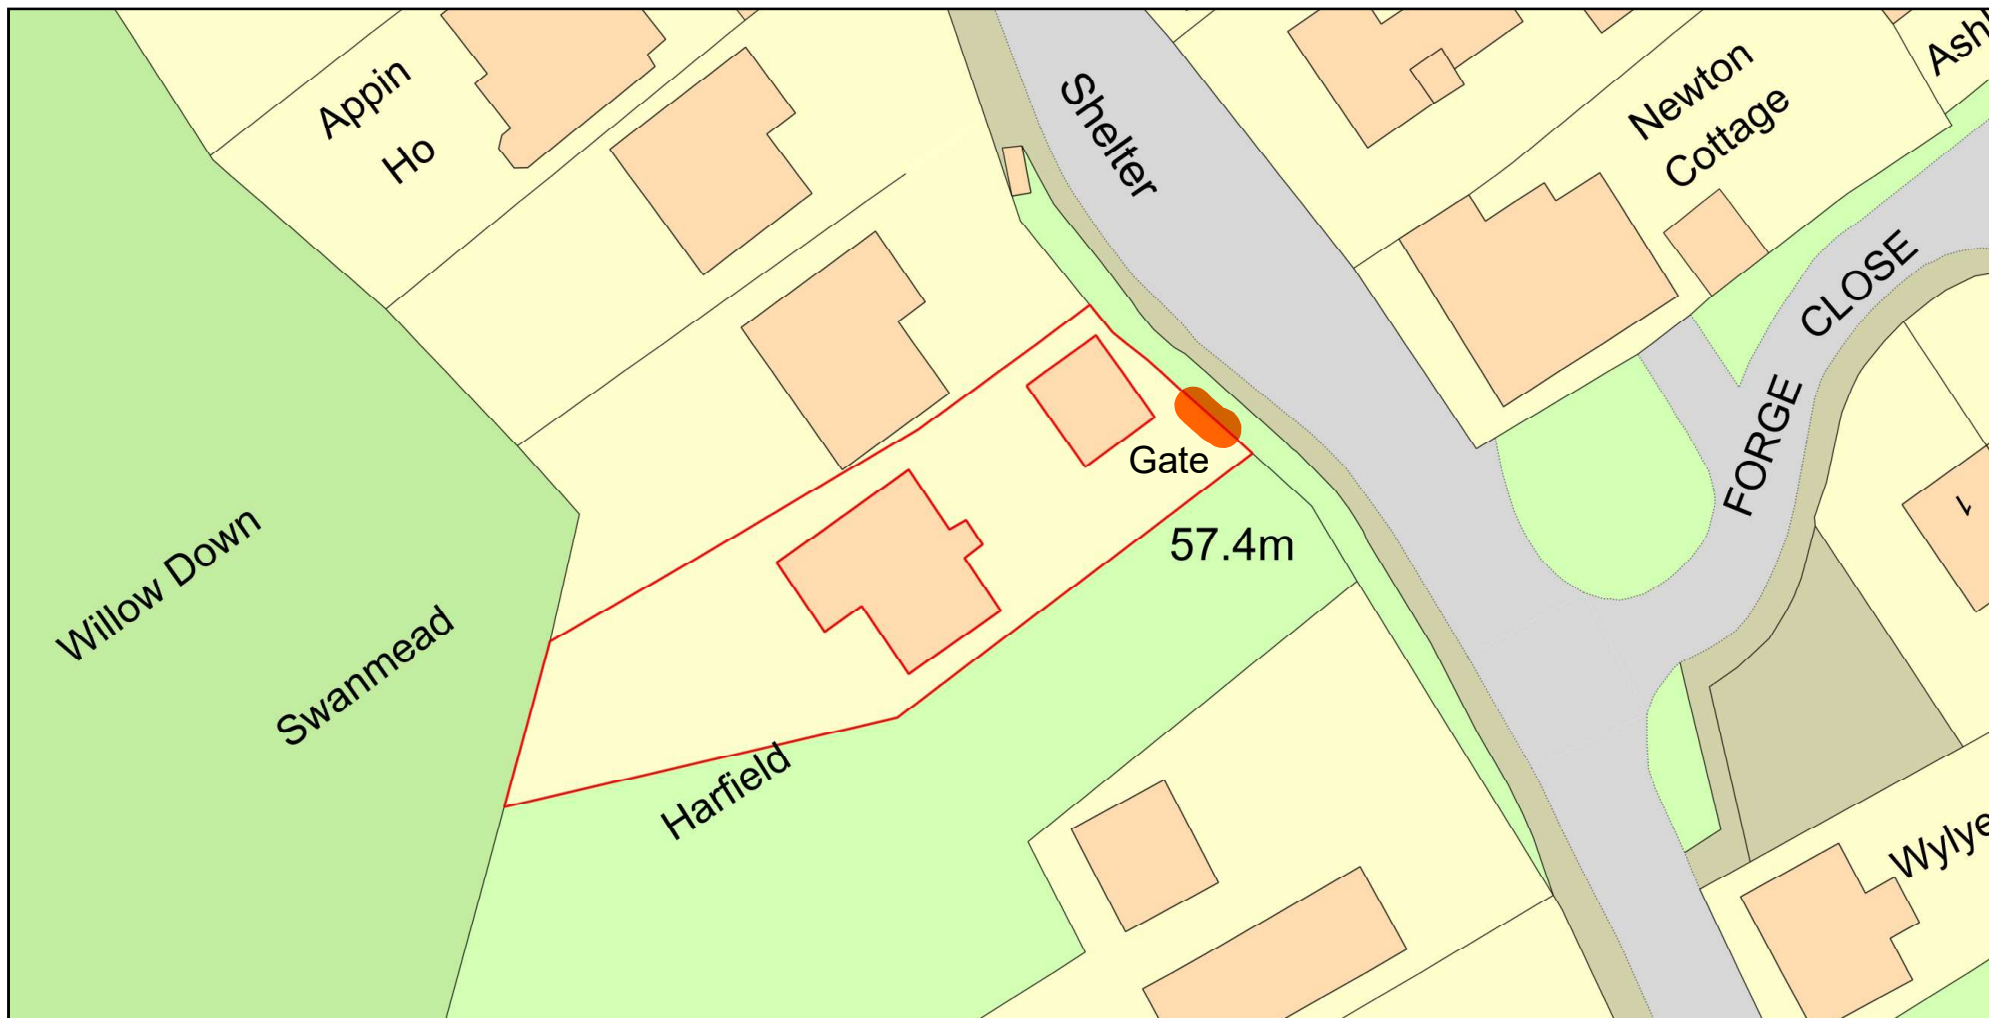

0 20
Metres



Plan Produced for: James Westby

Date Produced: 04 Sep 2025

Plan Reference Number: TQRQM25247162713827

Scale: 1:500 @ A4

© Crown copyright and database rights 2025 OS 100042766

