
 


Harfield, Driveway Gate, Site Plan

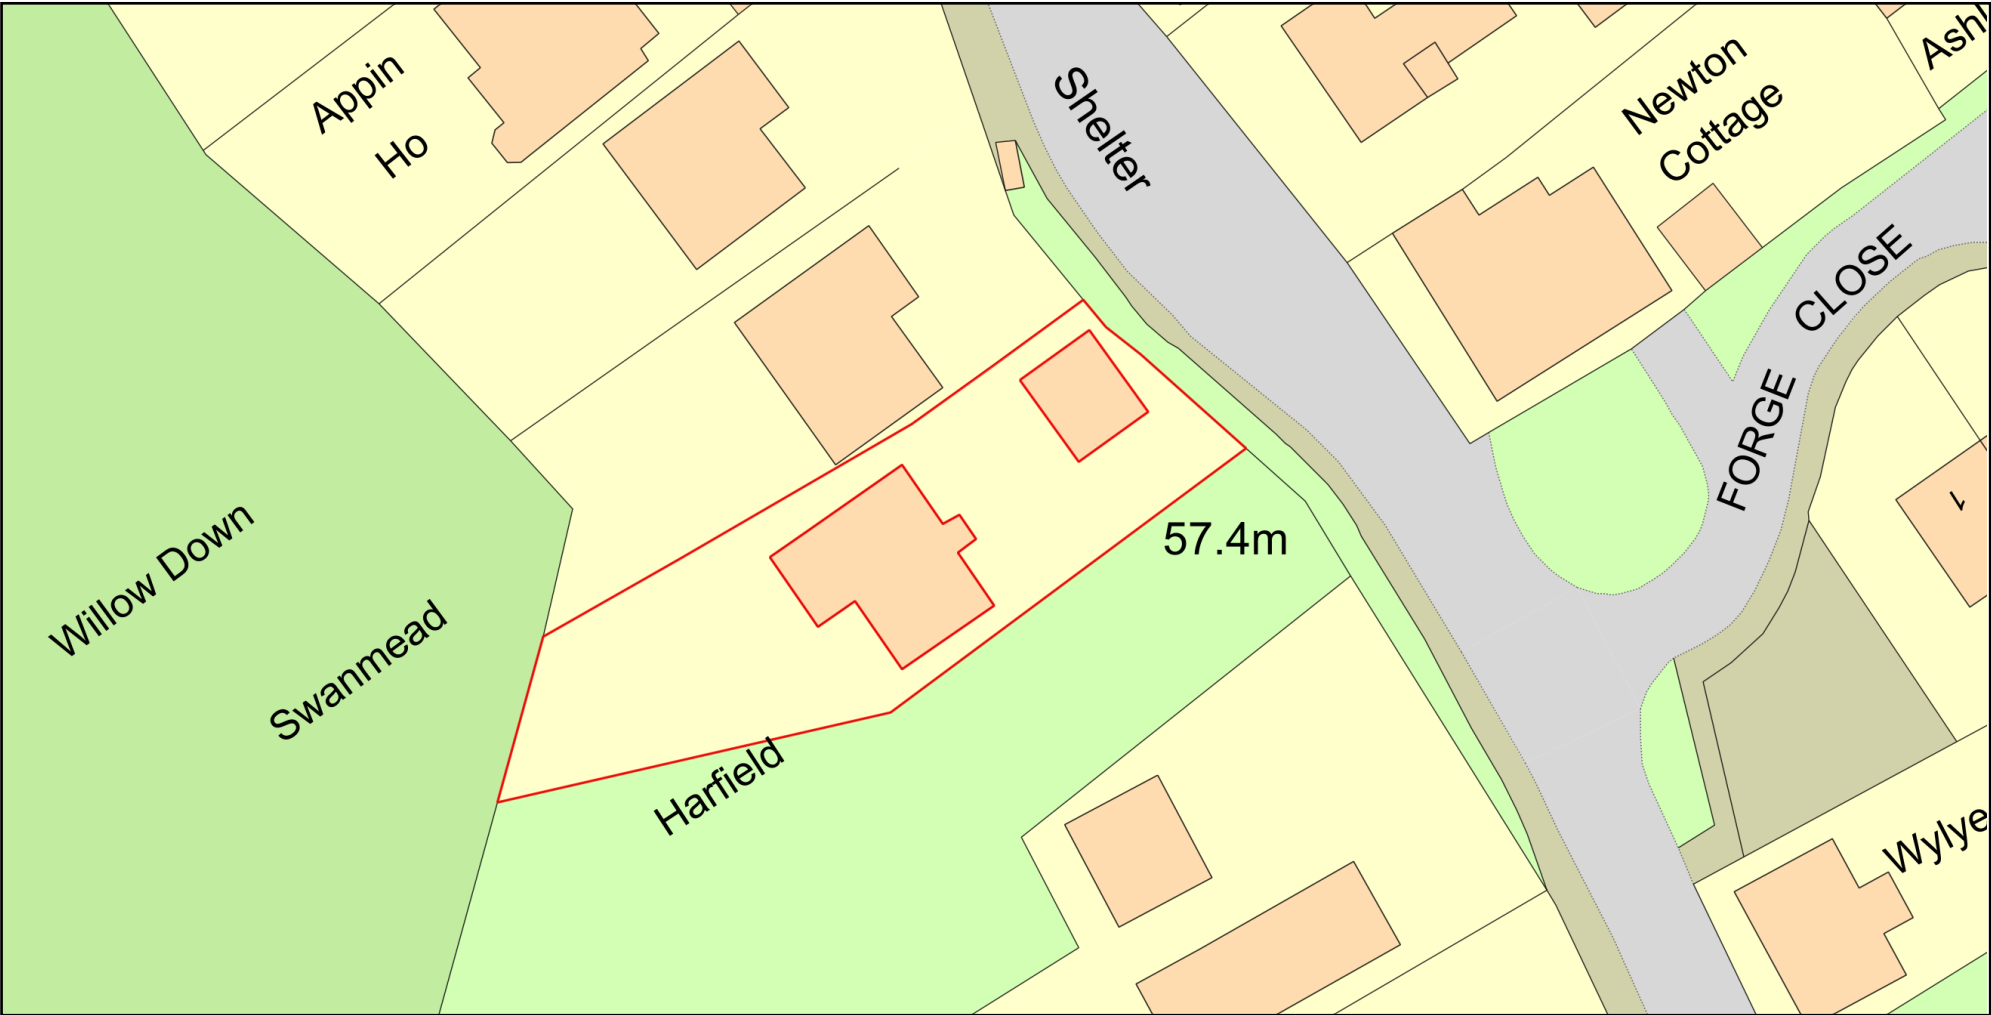

Plan Produced for: James Westby
Date Produced: 04 Sep 2025
Plan Reference Number: TQRQM25247162713827
Scale: 1:500 @ A4