


NOTES:

1. This drawing is the property of MJF CAD Solutions and must not be copied or disclosed for any purpose except as authorised by MJF CAD Solutions or the client.

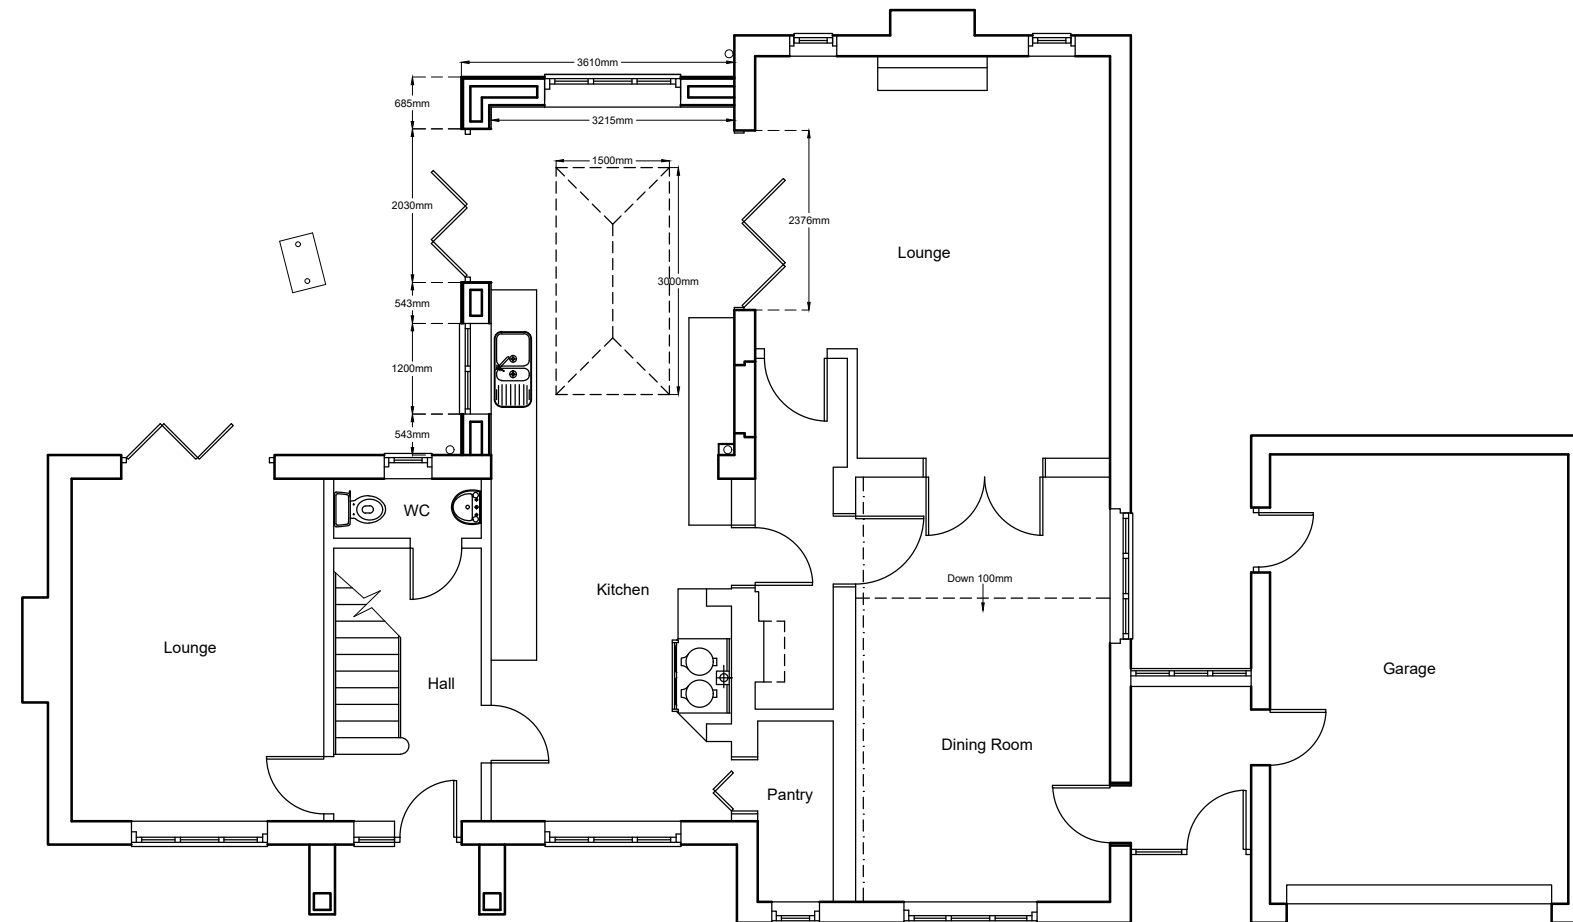

Ground Floor



Rear Elevation



Side Elevation

[illegible]

[SOLUTIONS]
MJF CAD Solutions Ltd.
 Basepoint Business Centre, Rivermead Drive
 Swindon, SN5 7EX
 Tel: 01793 407941 - Mob: 07783 226700
 Email: mike@mjfcadsolutions.co.uk
 Website: www.mjfcadsolutions.co.uk



Client
Mr & Mrs Wilde
Cleveland Villa
Ashton Keynes
SN6 6NX

Project Title
Single Storey Rear Extension

Drawing Title	Proposed Floor Plan and Elevations
---------------	------------------------------------

Drawn by: MJF	Scale: 1:100 - A3	Date: Oct 2025
------------------	----------------------	-------------------

Drawing No. 1355_04	Rev.
------------------------	------