



NOTES:

1. This drawing is the property of MJF CAD Solutions and must not be copied or disclosed for any purpose except as authorised by MJF CAD Solutions or the client.

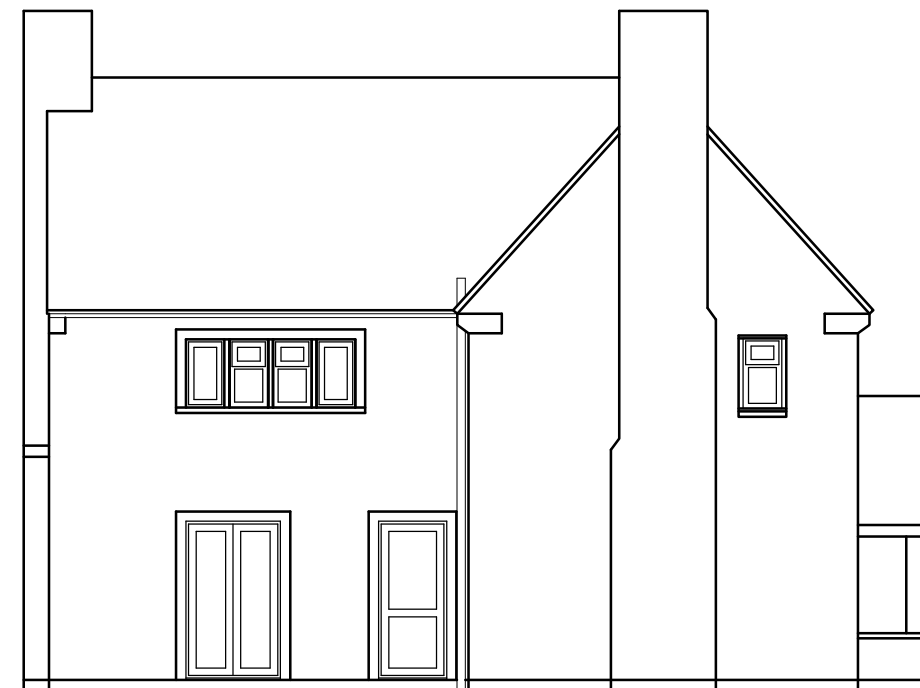

Rev	Date	Bv	Chk	Comment

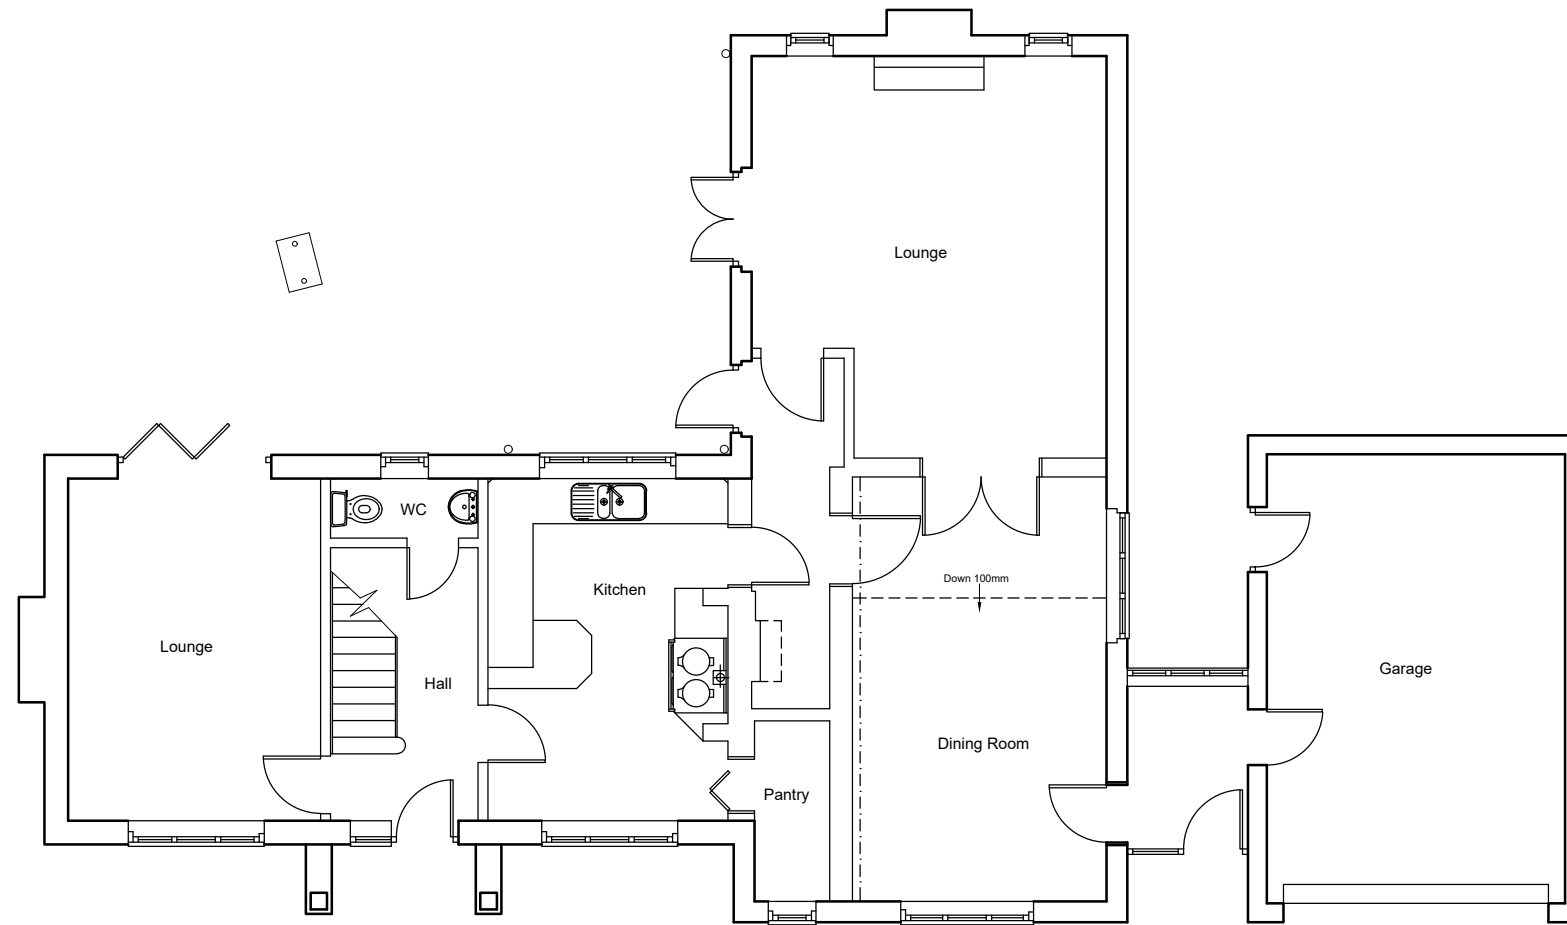

Client

Mr & Mrs Wilde
Cleveland Villa
Ashton Keynes
SN6 6NX

Project Title
Single Storey Rear Extension

Drawing Title
Existing Floor Plan and Elevations

Drawn by: MJF	Scale: 1:100 - A3	Date: Oct 2025
------------------	----------------------	-------------------

Drawing No.	Rev.
1355 01	