


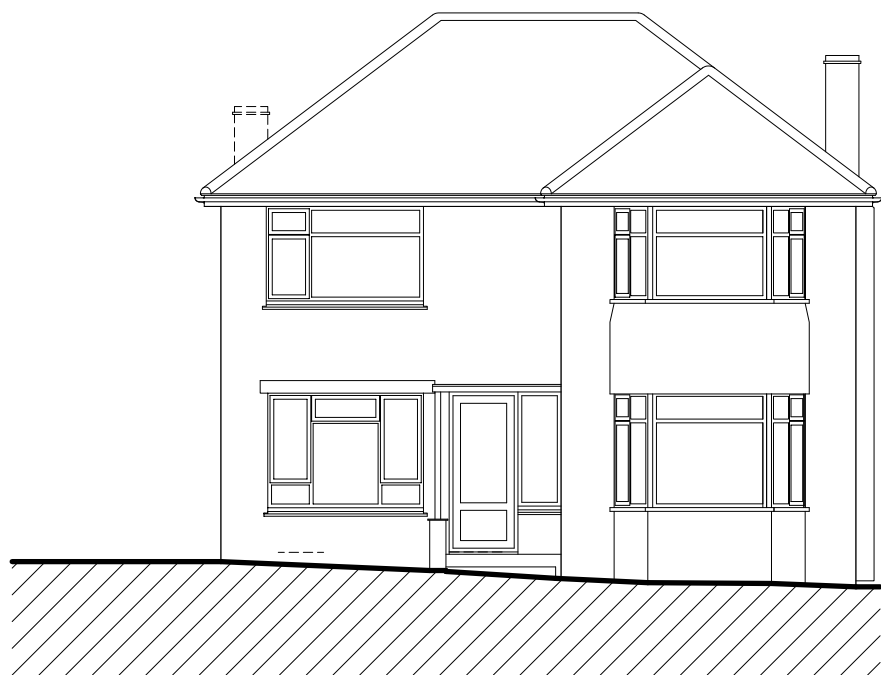


 


North West Elevation scale 1:50 @ A1 (1:100 @ A3)

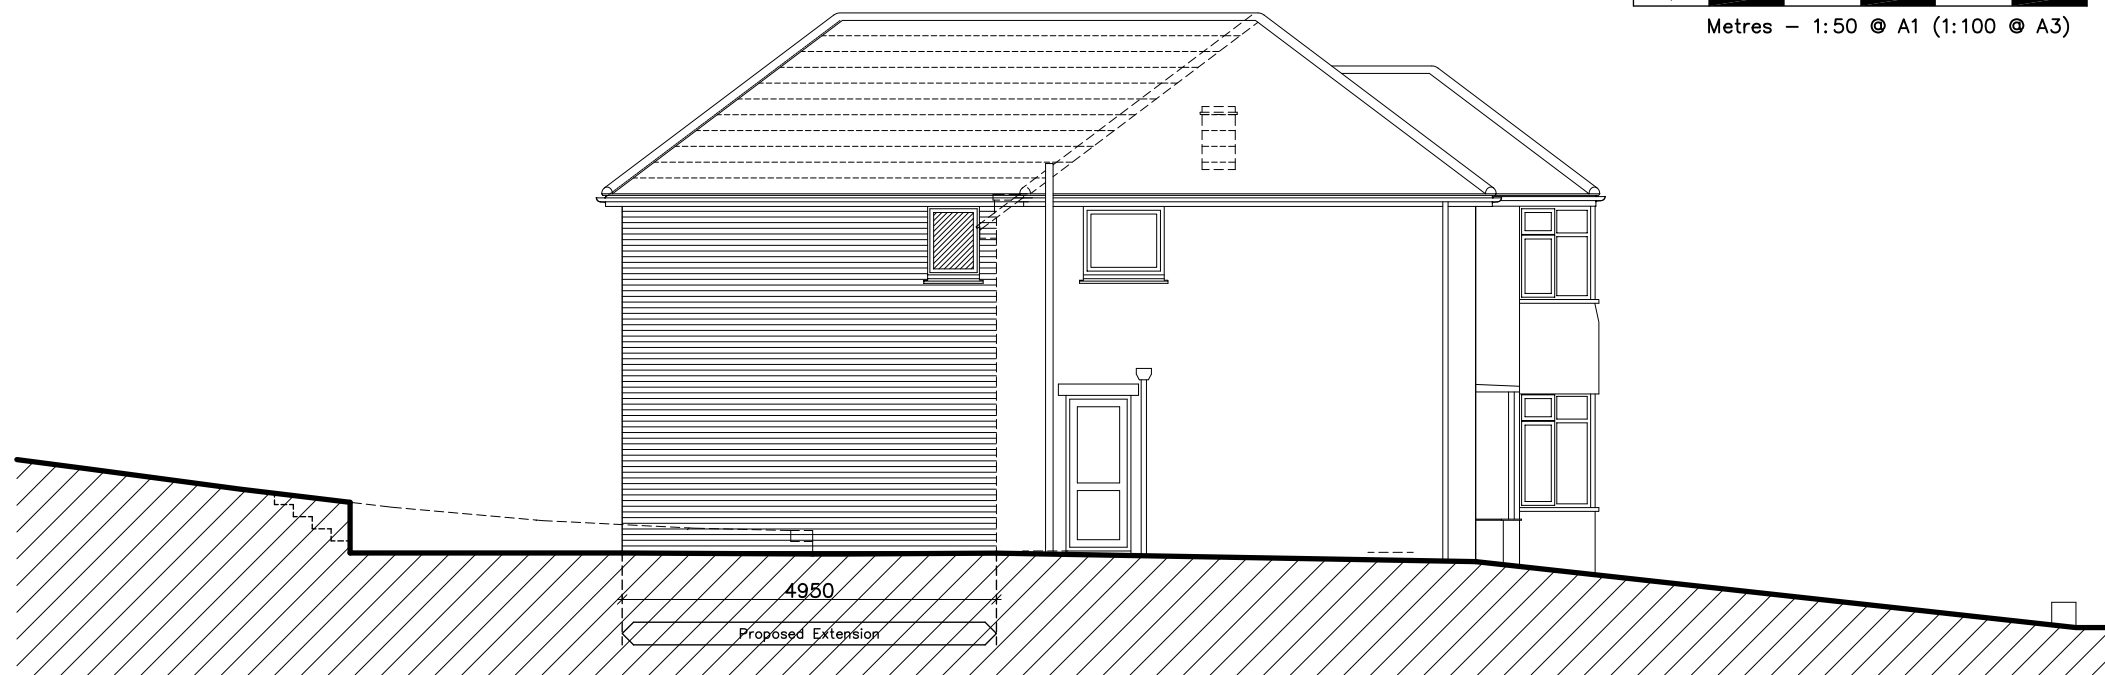

North East Elevation scale 1:50 @ A1 (1:100 @ A3)

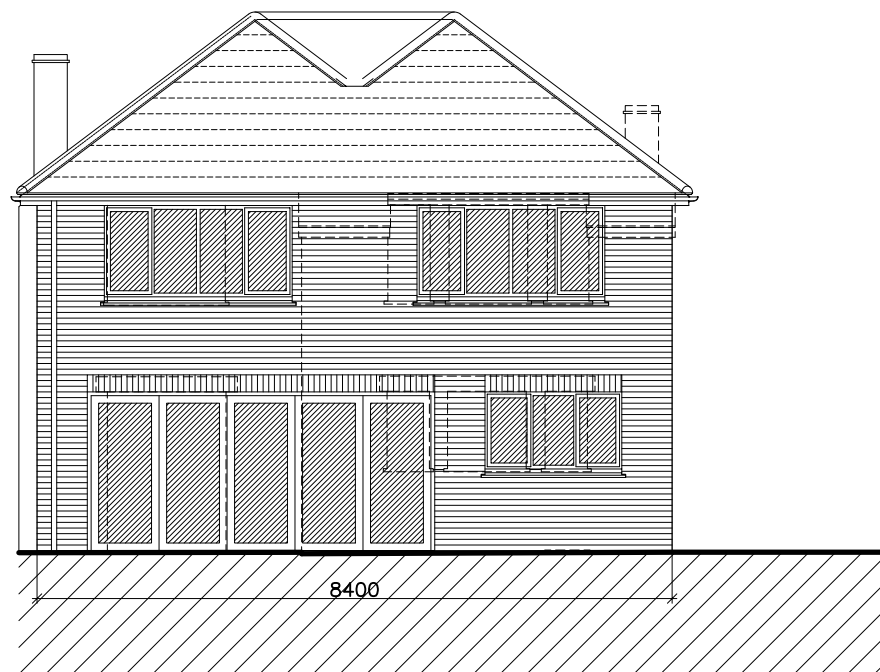

South East Elevation scale 1:50 @ A1 (1:100 @ A3)

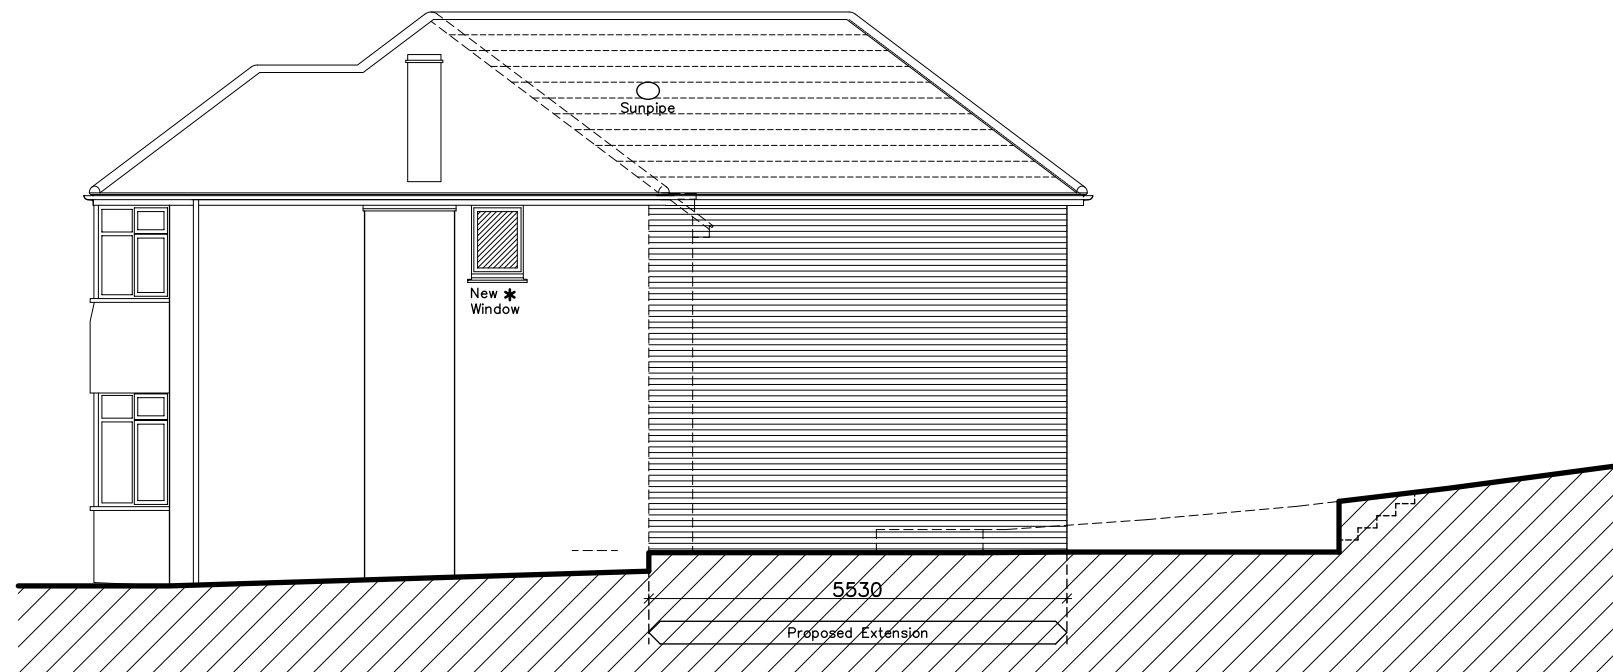

South West Elevation scale 1:50 @ A1 (1:100 @ A3)

Schedule of Materials


Walls	Facing Brickwork to match existing
Doors & Windows	UPVC or Aluminium Double glazed
Roof	Profiled Interlocking concrete tiles to match existing. UPVC fascia and soffits to match existing
R W Goods	UPVC to match existing

Legend

	New door
	Walls to be removed
	New wall
	Obscure glazed

Proposed Elevations for Proposed Extension and Alterations to 38 Balmoral Road, Salisbury

Rev	Revision	Date
-----	----------	------

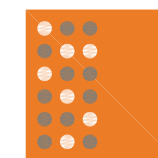

Sarum Architecture
Bespoke Architectural Design

33 Old Meadows Walk,
Salisbury, Wiltshire, SP2 8PA
Website: www.sarumarchitecture.co.uk
Email: chris@sarumarchitecture.co.uk
Tel: 01722 238399 Mob: 07979 923861

Project: 38 Balmoral Road
Salisbury
Drawing: Proposed Elevations

Client:
Drawing Scale: 1:50 (1:100 @ A3)
Drawing Number: 25/0446/102