


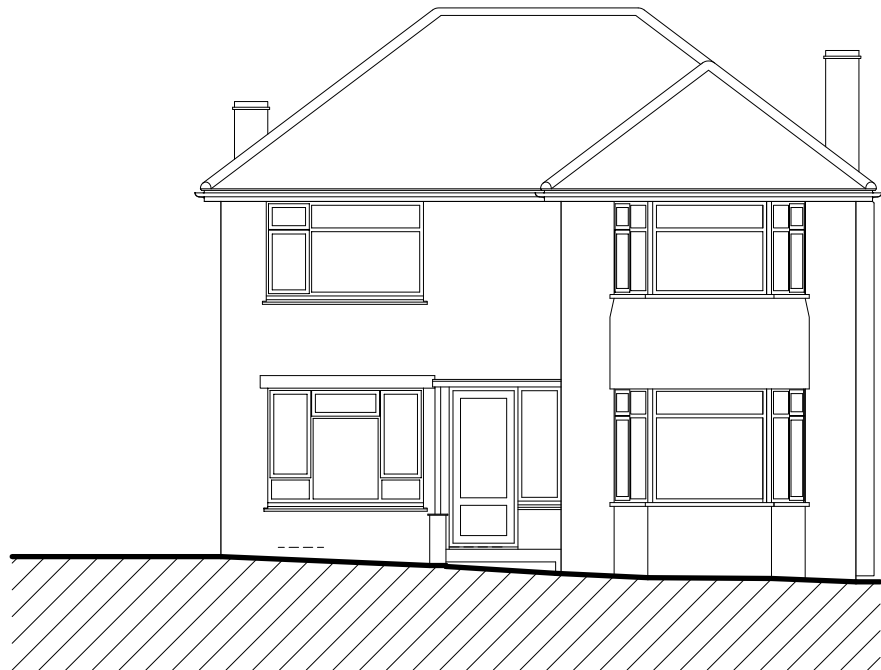


 


North West Elevation scale 1:50 @ A1 (1:100 @ A3)

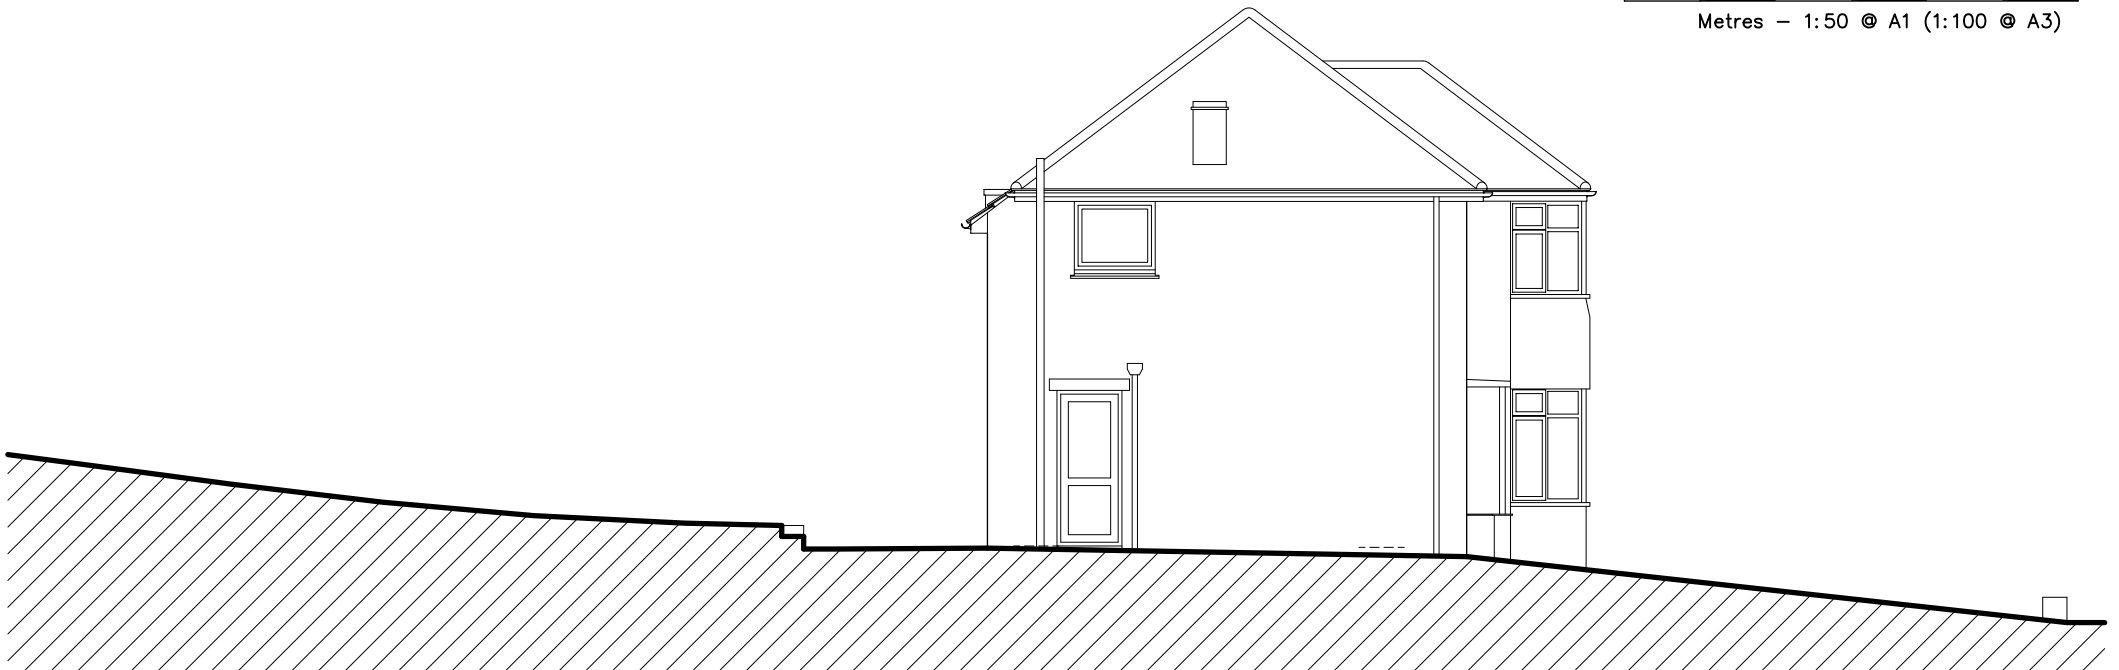

North East Elevation scale 1:50 @ A1 (1:100 @ A3)

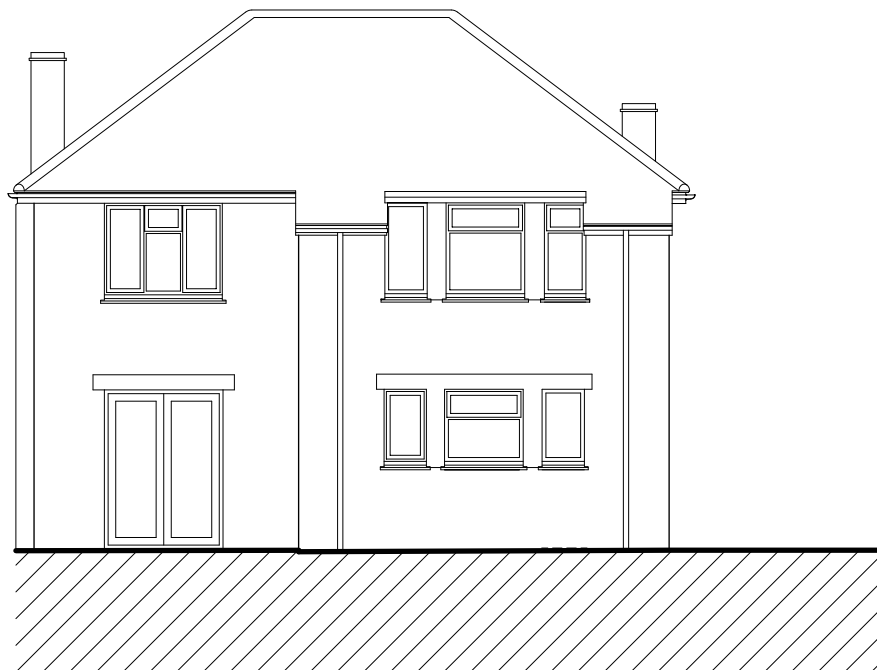


South East Elevation scale 1:50 @ A1 (1:100 @ A3)

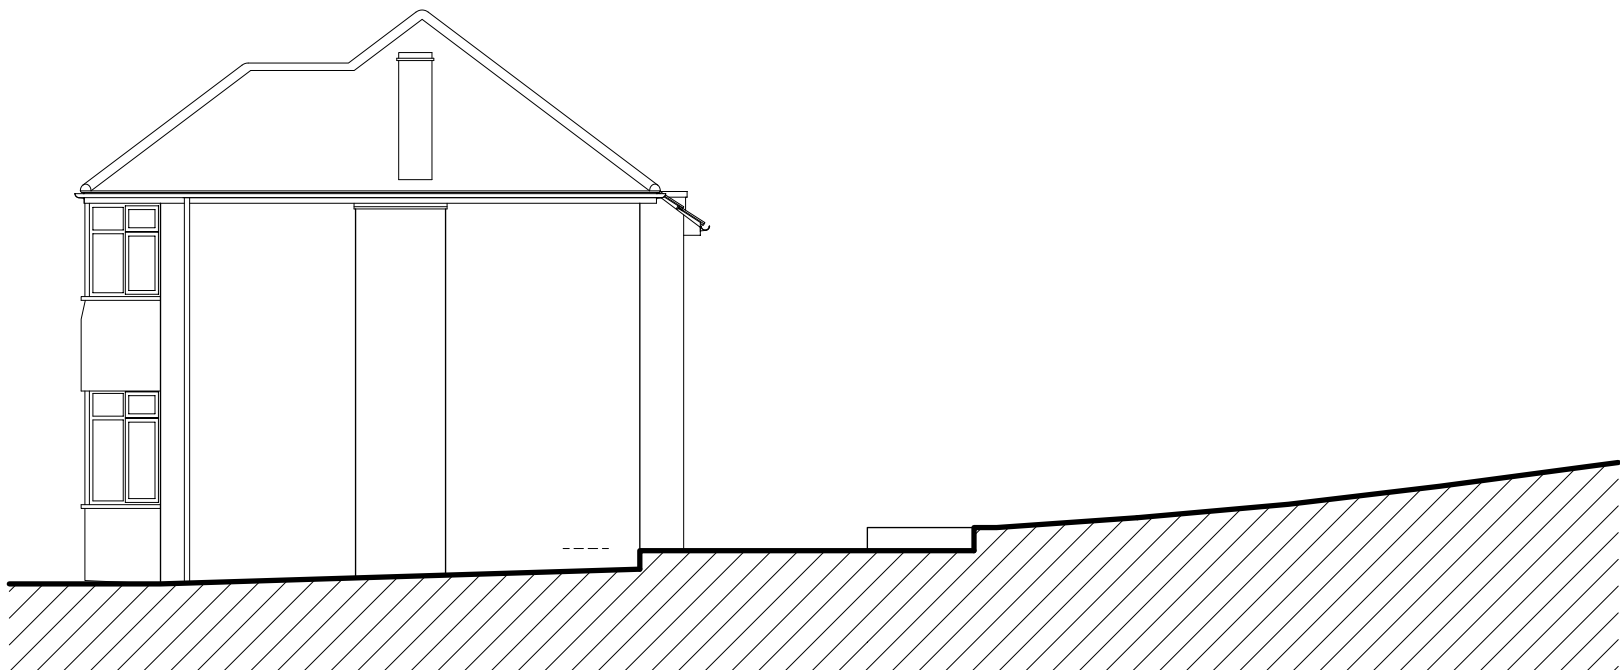

South West Elevation scale 1:50 @ A1 (1:100 @ A3)

Existing Elevations for
Proposed Extension and Alterations to
38 Balmoral Road, Salisbury

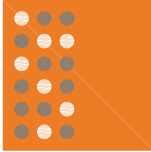Rev	Revision	Date
 Sarum Architecture Bespoke Architectural Design 33 Old Meadows Walk, Salisbury, Wiltshire, SP2 8PA Website: www.sarumarchitecture.co.uk Email: chris@sarumarchitecture.co.uk Tel: 01722 238399 Mob: 07979 923861		
Project:		38 Balmoral Road Salisbury
Drawing:		Survey Elevations
Client:		
Drawing Scale:		1:50 (1:100 @ A3)
Drawing Number:		25/0446/su02