
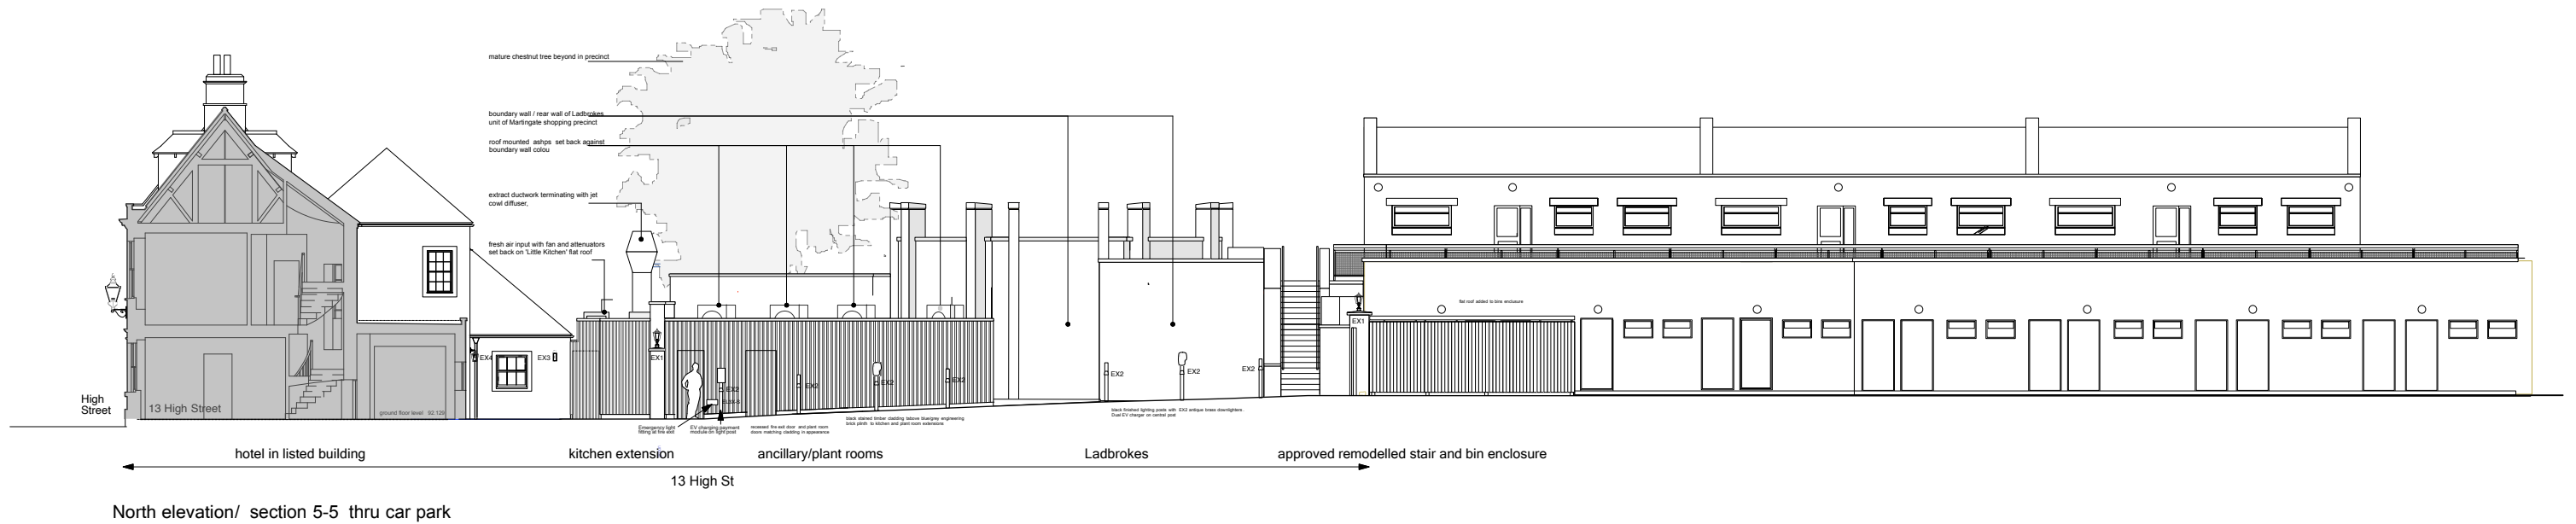


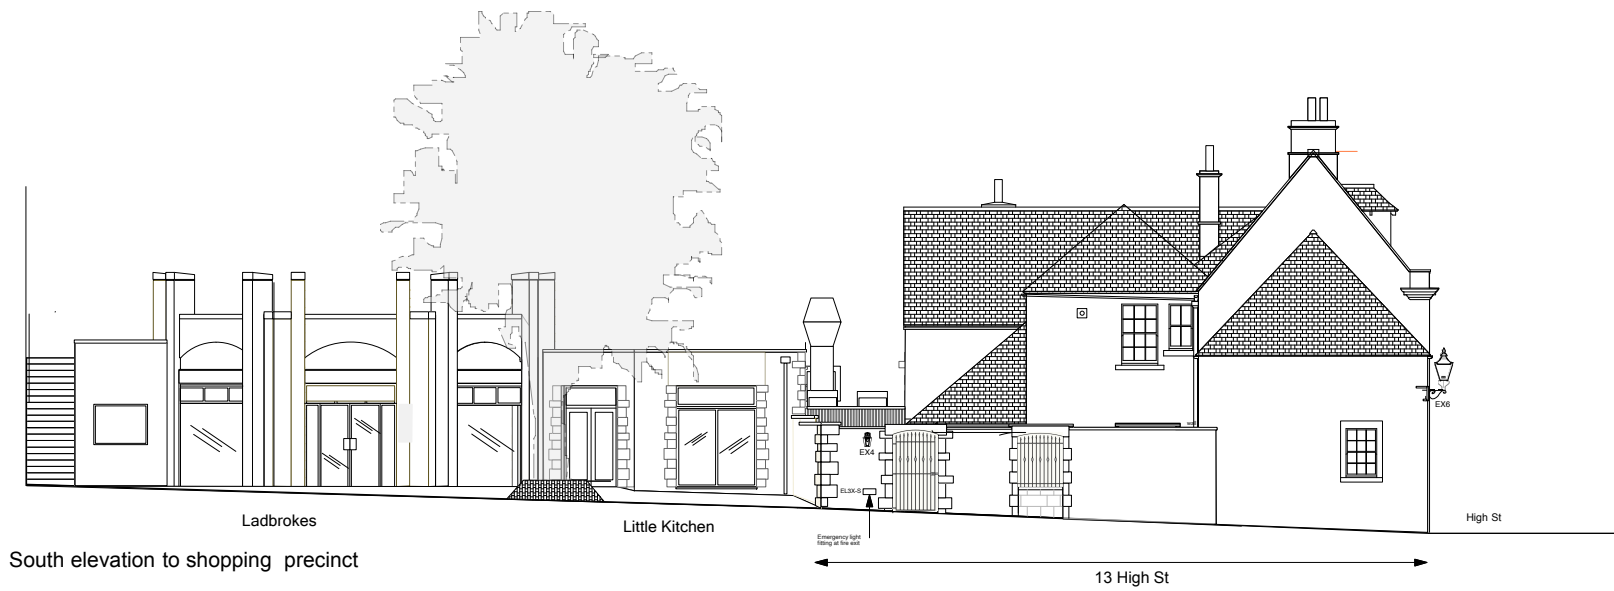

Kitchen ventilation and ASHP plant associated with approved hotel at 13 High St Corsham

Synthesis _ Architecture[®]
9 Churchfields Rd . Salisbury, Wiltshire, SP2 7NH.
tel : 07770 532915 email : ian.synthesis@outlook.com

South elevation and Section5-5 North/elevation showing external lighting and EV chargers

Scale	Scale 1:100@A1, 1:200 at A3	Drawn	10/08/25
Job No	SA97	Drawing No	304
Status	EL	prelim3	Revision