


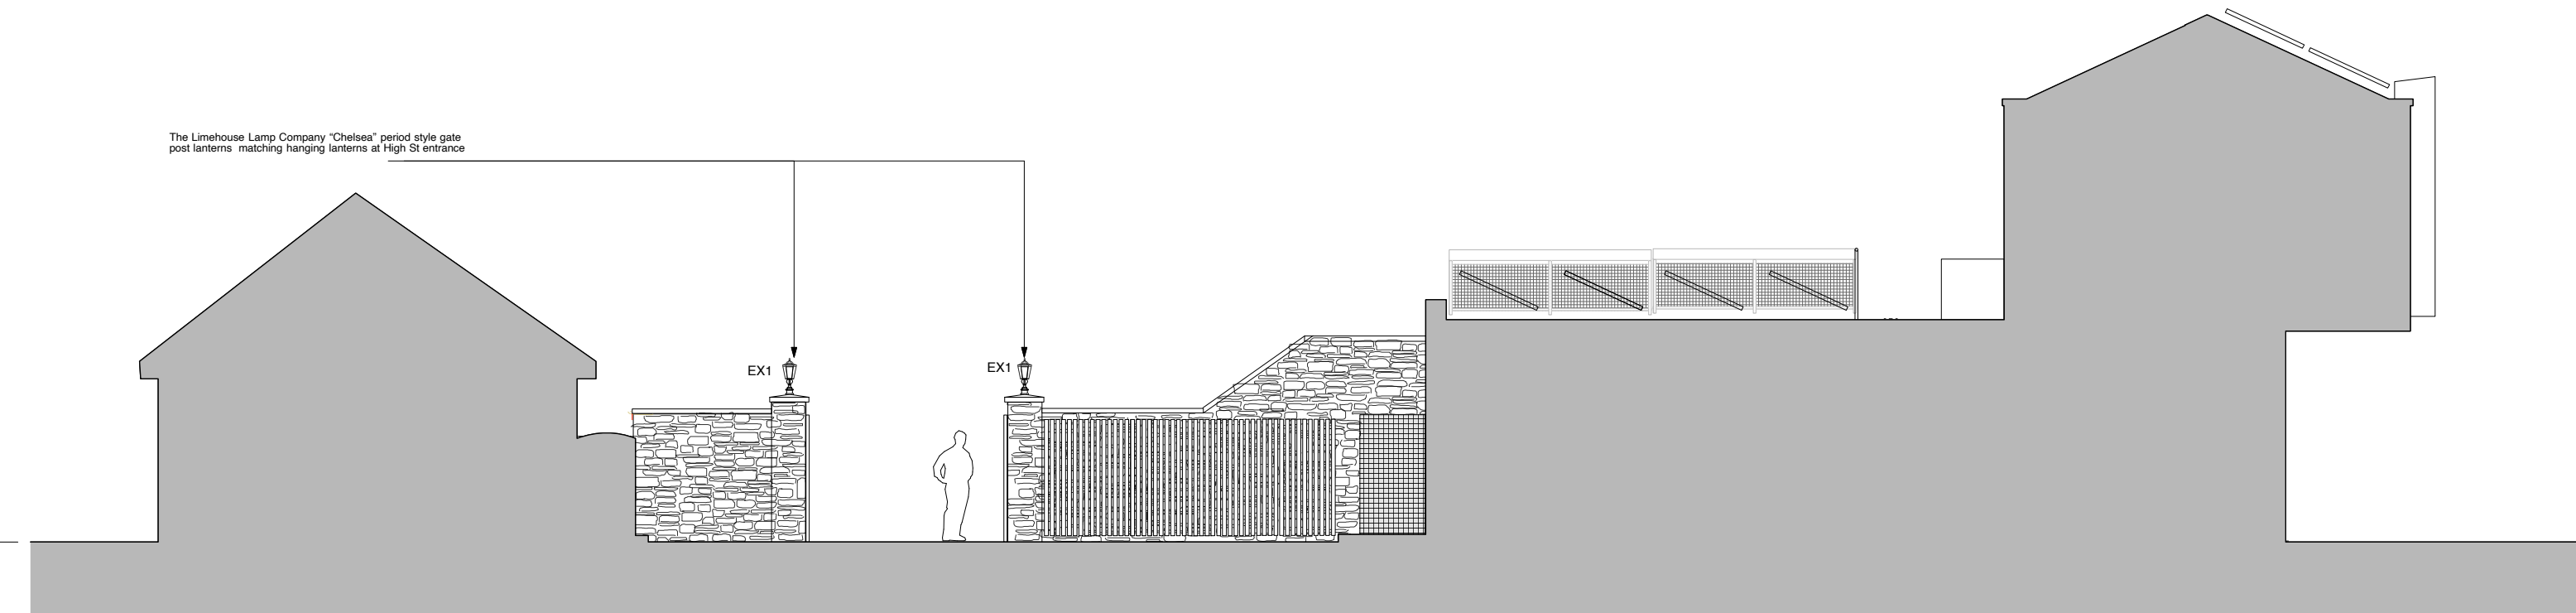

Approach from service yard to hotel car park gateway (site section 1-1) Proposed with section through existing commercial units showing proposed PV panels



Rear West elevation from car park (site section 2-2) - Proposed showing section through plant rooms and walled garden elevation



Proposed boutique hotel at
13 High St Corsham

Approach from Post Office Lane service yard and car
park-site sections1-1and2-2,proposed external lighting

Synthesis _Architecture®

9 Churchfields Rd , Salisbury, Wiltshire, SP2 7NH.
tel : 07770 532915 email : ian.synthesis@outlook.com

Status	Scale	1:50@A1,1:100 @ A3
Job No	Drawing No	Revision
SA97	302' EL	PL
		21/10/22