




Front Elevation

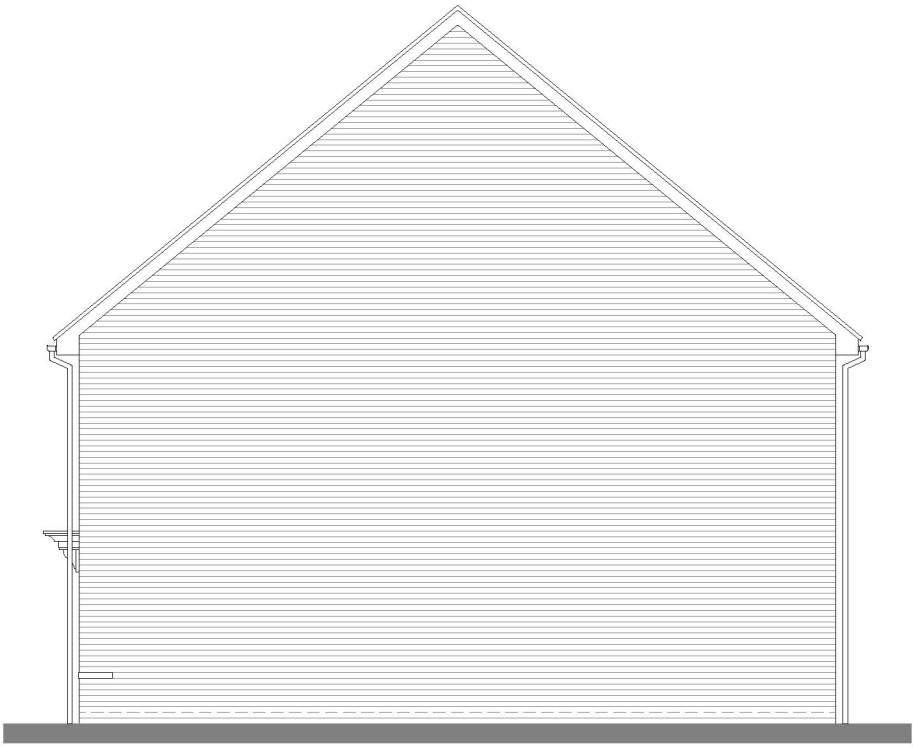


Side Elevation



Rear Elevation

PLOT No.
As Drawn - 21, 43
Handed - 20

- Materials
(To be read in conjunction with DBML01,
Materials layout drawing)
- 1. Red, grey or brown roof tiles
 - 2. N/A
 - 3. Facing brick
 - 4. N/A
 - 5. N/A
 - 6. Red brick header
 - 7. N/A
 - 8. Red tile cill
 - 9. N/A
 - 10. White windows
 - 11. N/A
 - 12. N/A
 - 13. Black UPVC fascias & bargeboards
 - 14. Black rainwater goods
 - 15. Contrasting projecting brick band
 - 16. N/A

 

Rev	Description	Date	Au	Ch
A	Planning issue	17.10.25	ZC	
B	Front elevation coloured	31.10.25	VB	ZC

www.thrivearchitects.co.uk

This drawing is the copyright of Thrive Architects Ltd ©. All rights reserved. Ordnance Survey Data © Crown Copyright. All rights reserved. Licence No. 100007359. Permission is granted to scale from this drawing for the purposes of **Local Authority Planning Applications only**. For all other purposes DO NOT scale from this drawing. Contractors, sub-contractors and suppliers are to check all relevant dimensions and levels of the site and building before commencing any shop drawings or building work. Any discrepancies should be recorded to the Architect. Where applicable this drawing is to be read in conjunction with the Consultants' drawings / Clients' Construction Specification.

Project	Melksham Road, Holt		
Drawing	House Type 2B4P Elevations		
Client	Redcliffe Homes Ltd		
Job no.	REDC250257	Date	24.09.25
Dwg no.	HT.2B4P.e	Rev.	B
Author	VB	Checker	ZC
Status	PLANNING		Scale 1:100 at A3
Client ref.		Office	Romsey

