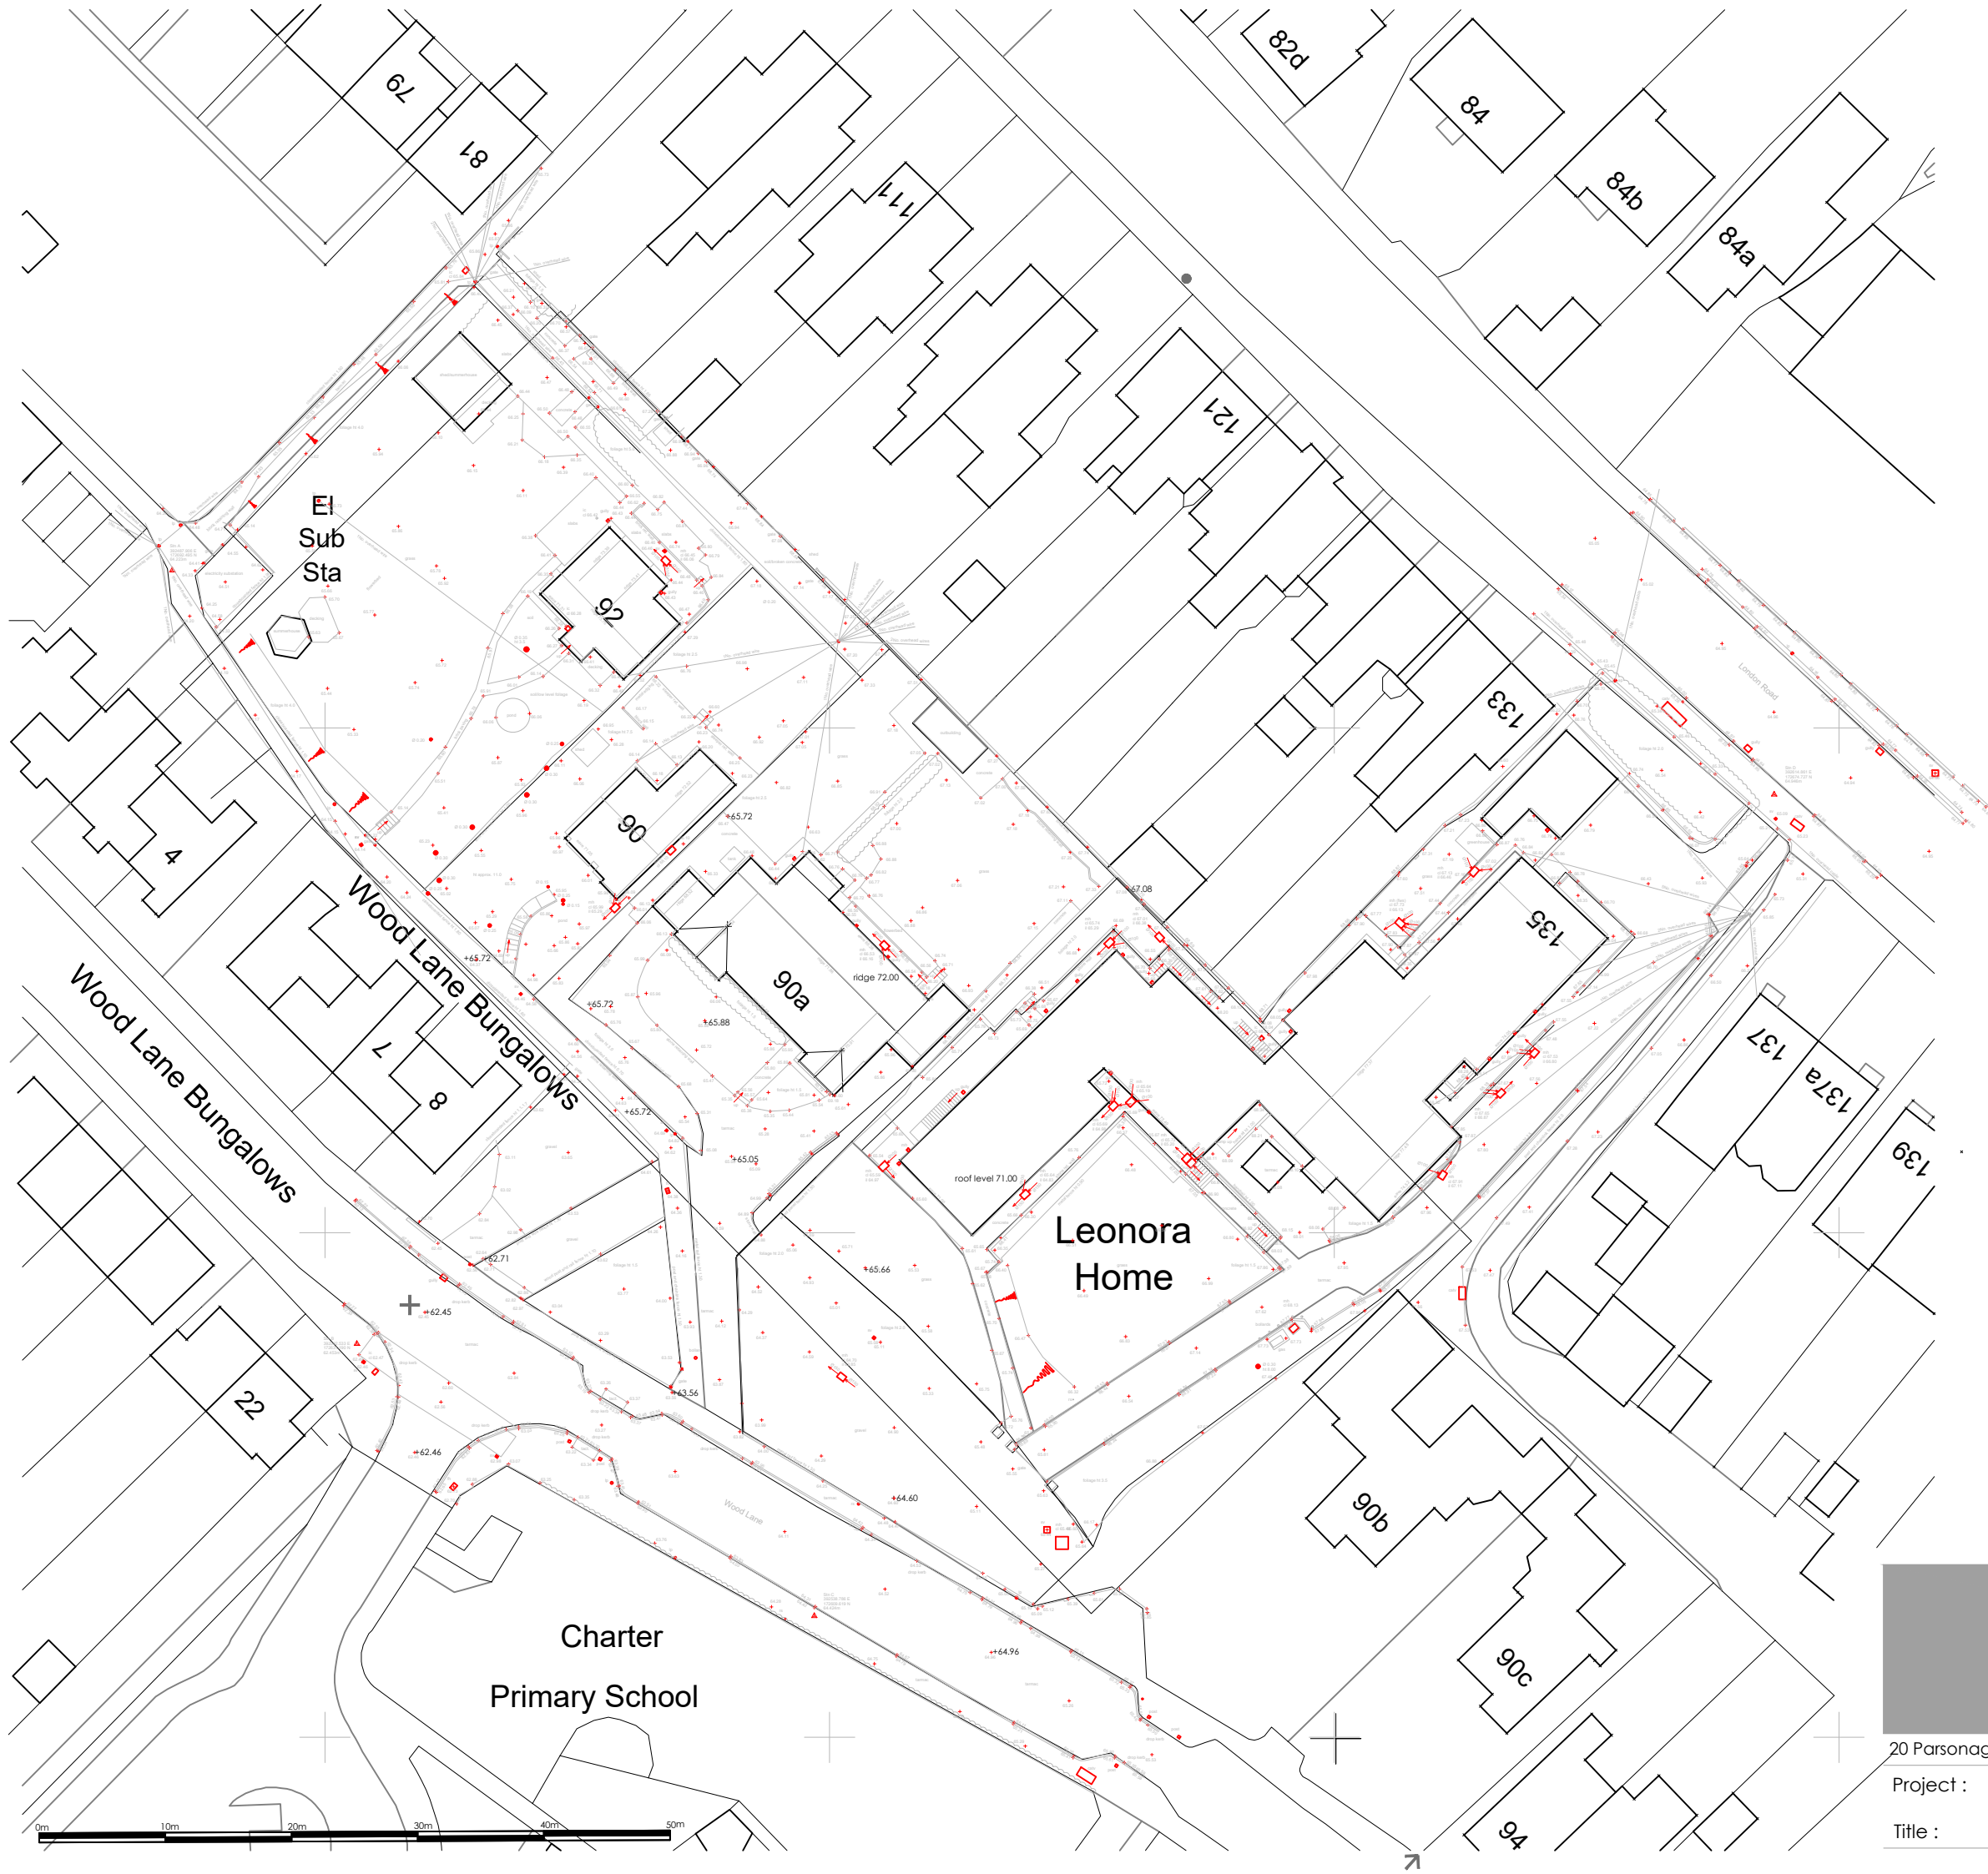


20 Parsonage Road, Long Ashton, Bristol BS41 9LL		t: 01275 791846	
Project :	90A Wood Lane Chippenham	Scale :	1:500 @A3
		Date :	19.06.21
Title :	Existing site plan	Drawing No:	19.016 - 001