


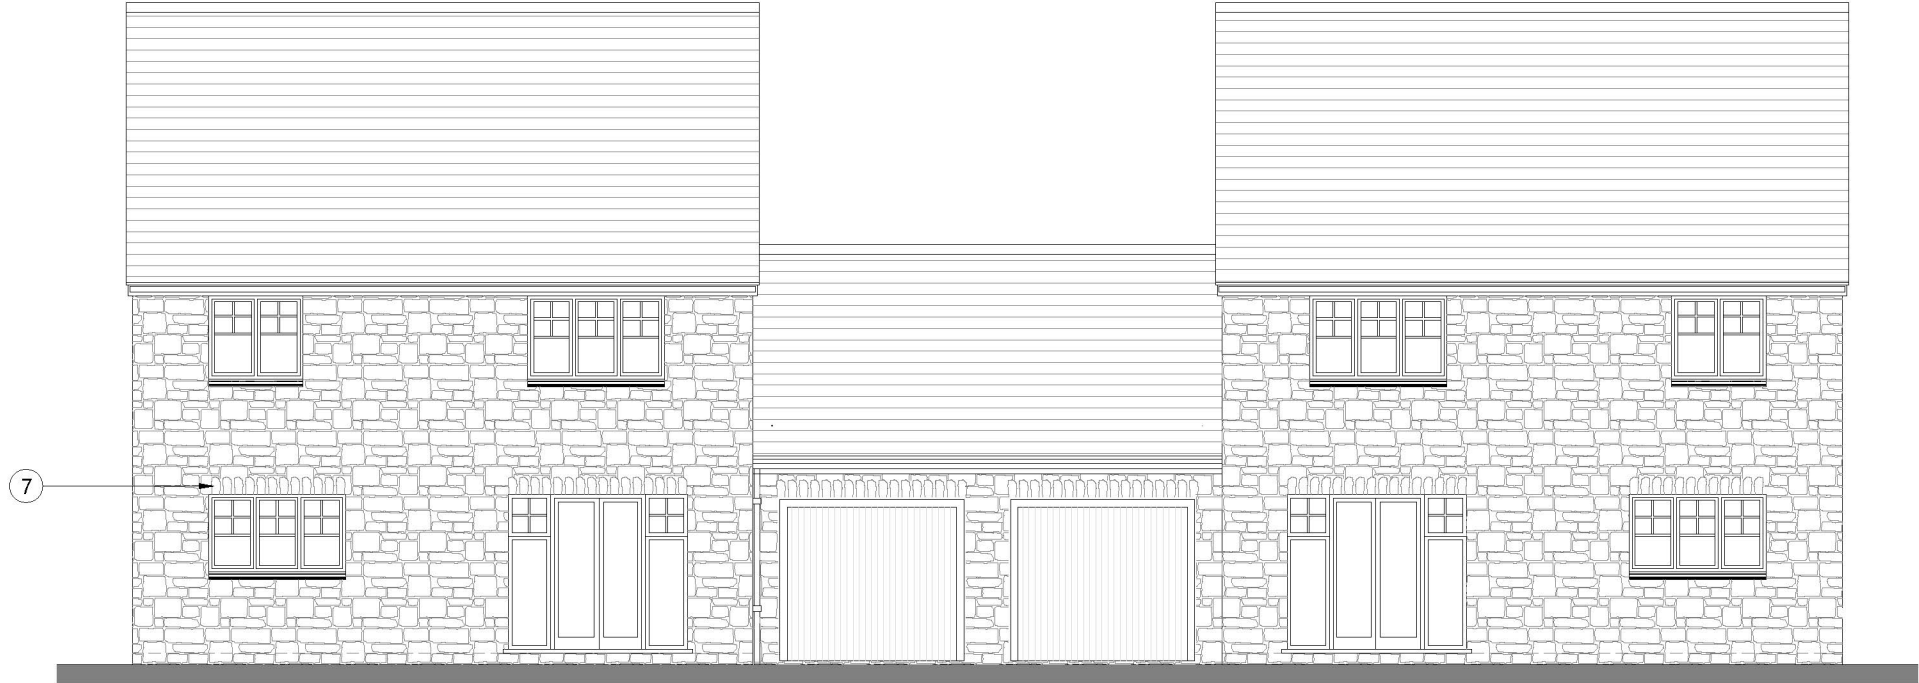

Front Elevation




Rear Elevation

Materials (To be read in conjunction with DBML.01, Materials layout drawing)		
1. Red, grey or brown roof tiles	6. N/A	11. N/A
2. N/A	7. Stone header / Surround / Band	12. Grey windows
3. N/A	8. Red tile cill	13. Black UPVC fascias & bargeboards
4. Stone natural	9. N/A	14. Black rainwater goods
5. Stone - recon dressed	10. N/A	15. N/A
		16. N/A


PLOT No.
As Drawn - 5-6
Handed -



Side Elevation

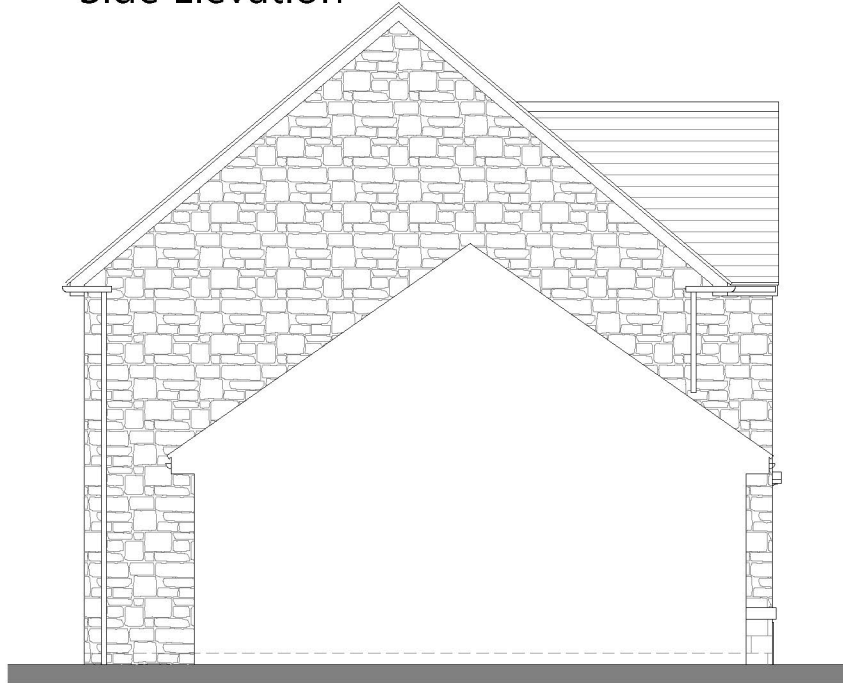

Side Elevation

 

Romsey	T:01794 367703	Rev	Description	Date	Au	Ch
Portishead	T:01275 407000	A	Planning issue	17.10.25	ZC	
London	T:01794 367703	B	Front elevation coloured	31.10.25	VB	ZC

www.thrivearchitects.co.uk

This drawing is the copyright of Thrive Architects Ltd ©. All rights reserved. Ordnance Survey Data © Crown Copyright. All rights reserved. Licence No. 100007359. Permission is granted to scale from this drawing for the purposes of Local Authority Planning Applications only. For all other purposes DO NOT scale from this drawing. Contractors, sub-contractors and suppliers are to check all relevant dimensions and levels of the site and building before commencing any shop drawings or building work. Any discrepancies should be recorded to the Architect. Where applicable this drawing is to be read in conjunction with the Consultants' drawings / Clients' Construction Specification.

Project	Melksham Road, Holt		
Drawing	House Block 4 Elevations		
Client	Redcliffe Homes		
Job no.	REDC250527	Date	15.09.25
Dwg no.	HB.4.e	Rev.	B
Author	ZC	Checker	ZC
Status	PLANNING	Scale	1:100 at A3
Client ref.		Office	Romsey

