



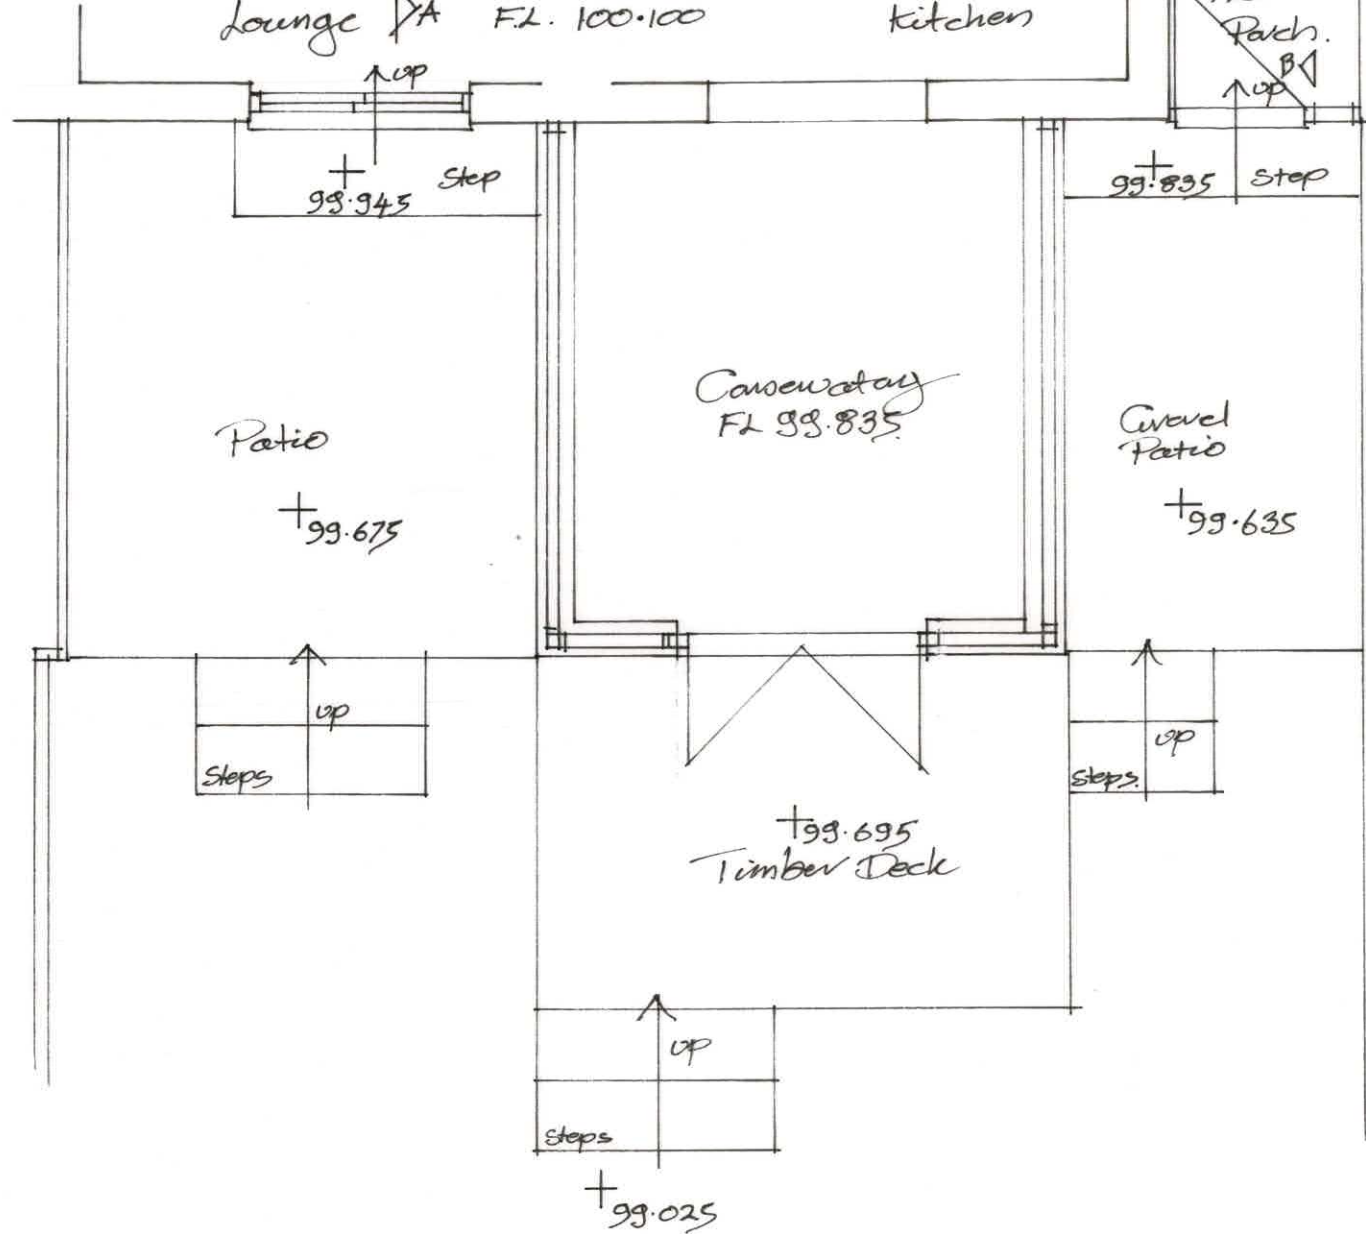

Lawn

B1

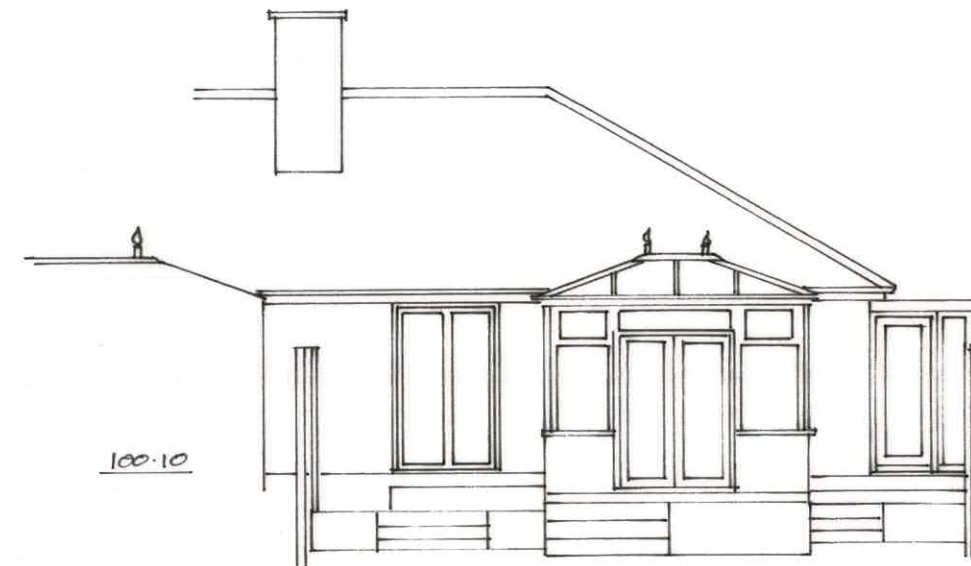

Rear Elevation SSE

A Boundary Fence heights added.

Porch to be removed

3 Potley Lane
Corsham, Wilts
SN13 9RY
01225811057

HYDE

Project *Extension to 10 Williams Grove Corsham SN13 9RH*


Drawing *Plan & Elevations Existing*

Scale *1:5 1:100*


Drawing No *2650/1 A*

Date *Oct 2025*

Drawn *Chris Hyde*

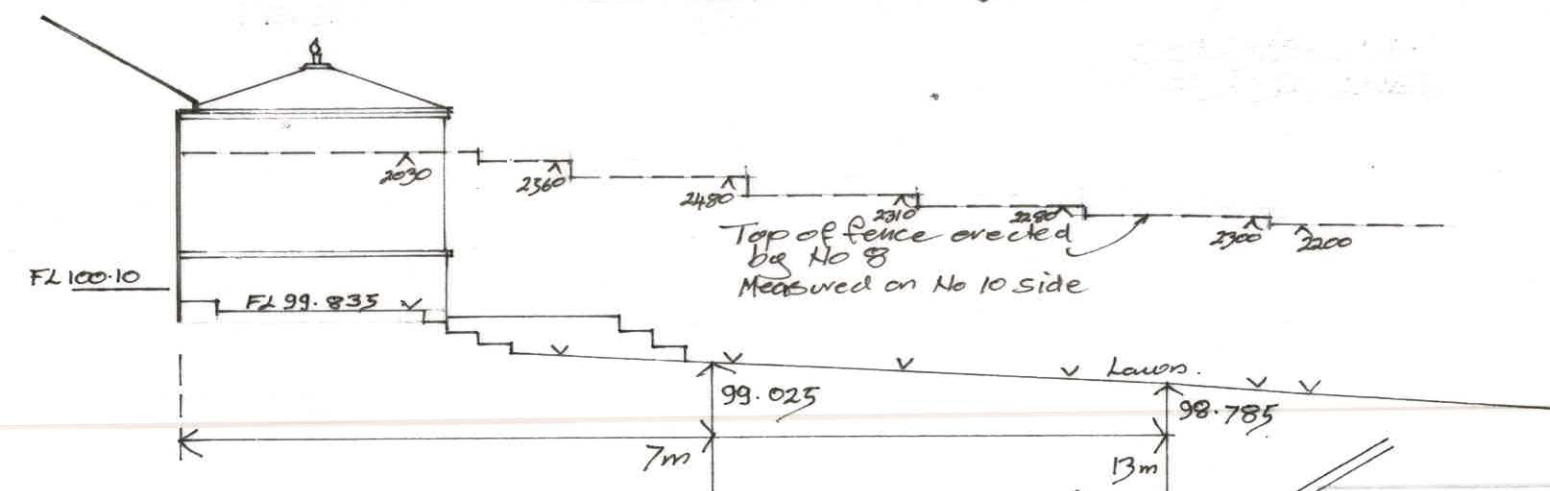

Section at A-A WSW.

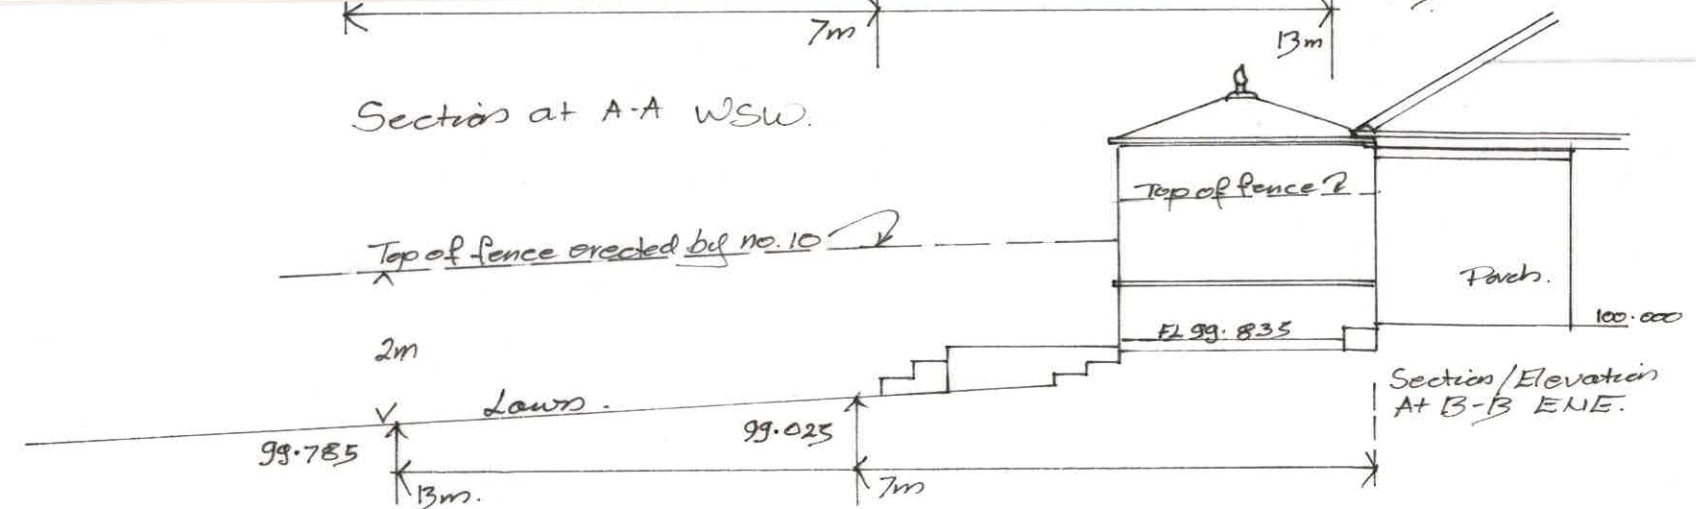

Section/Elevation at B-B ENE.