


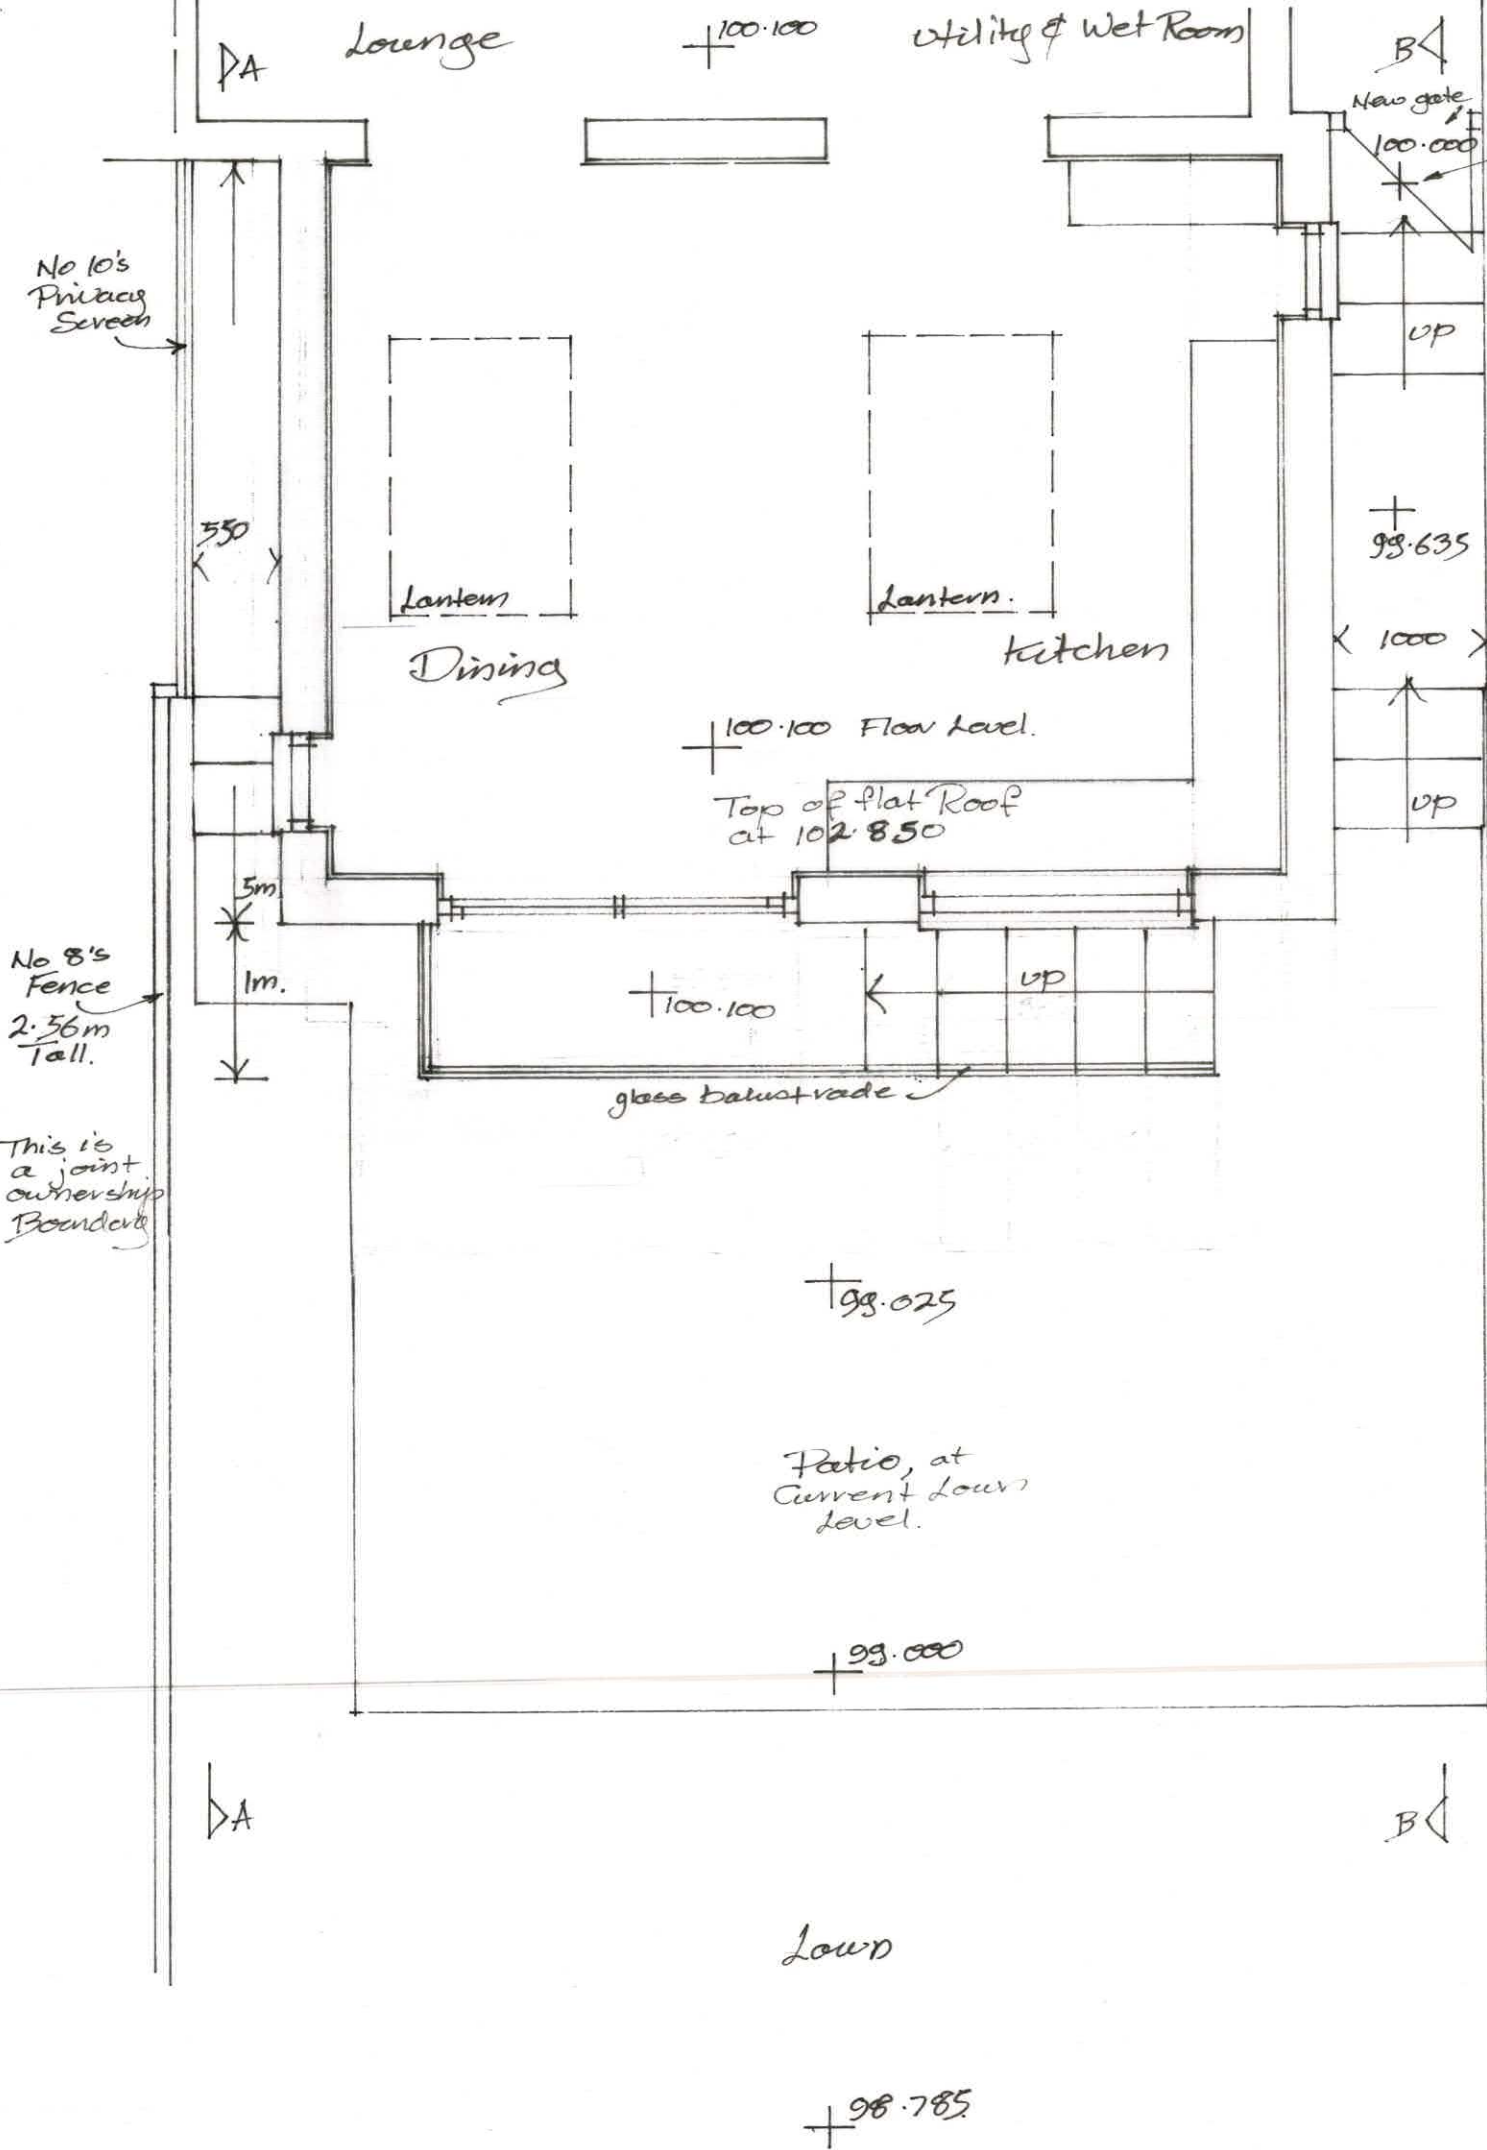


Project Extension to
10 Williams Grove
Corsham SN13 9HH


Drawing
Plan & Elevations
Proposed

Scale 1:50 1:100
Drawing No 26.50/2A
Date Oct 2025
Drawn Chris Hyde


A Boundary Fence
heights added
Extension reduced
to 5m length

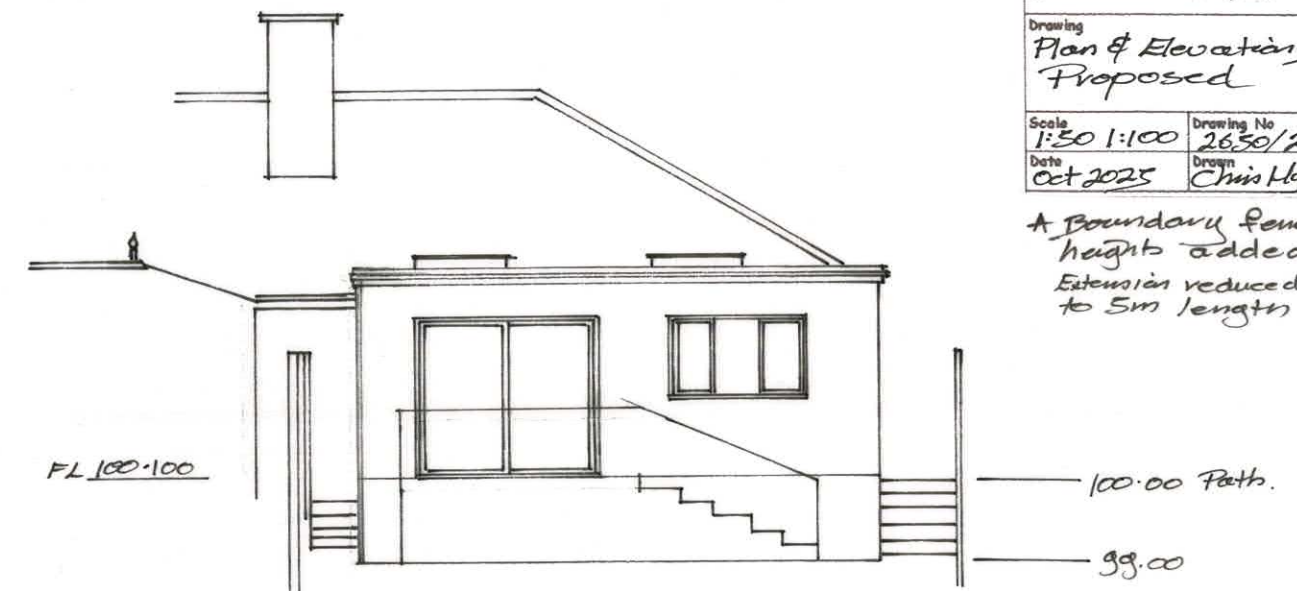

Rear Elevation SSE

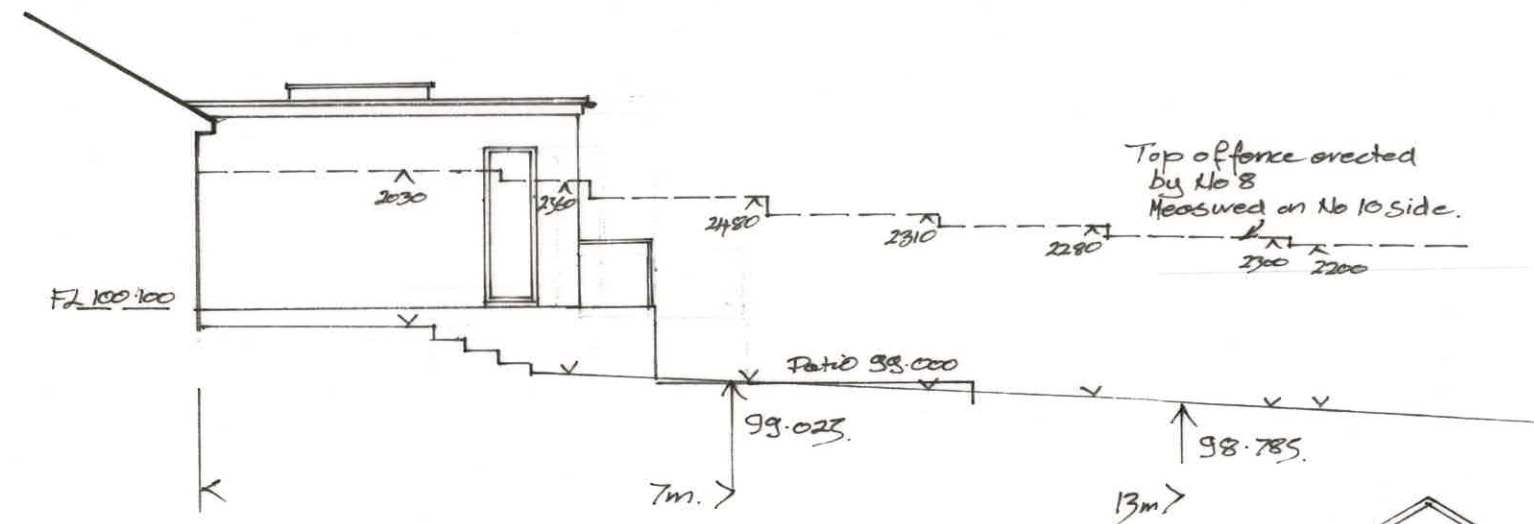

Section/Elevation at A-A WSW

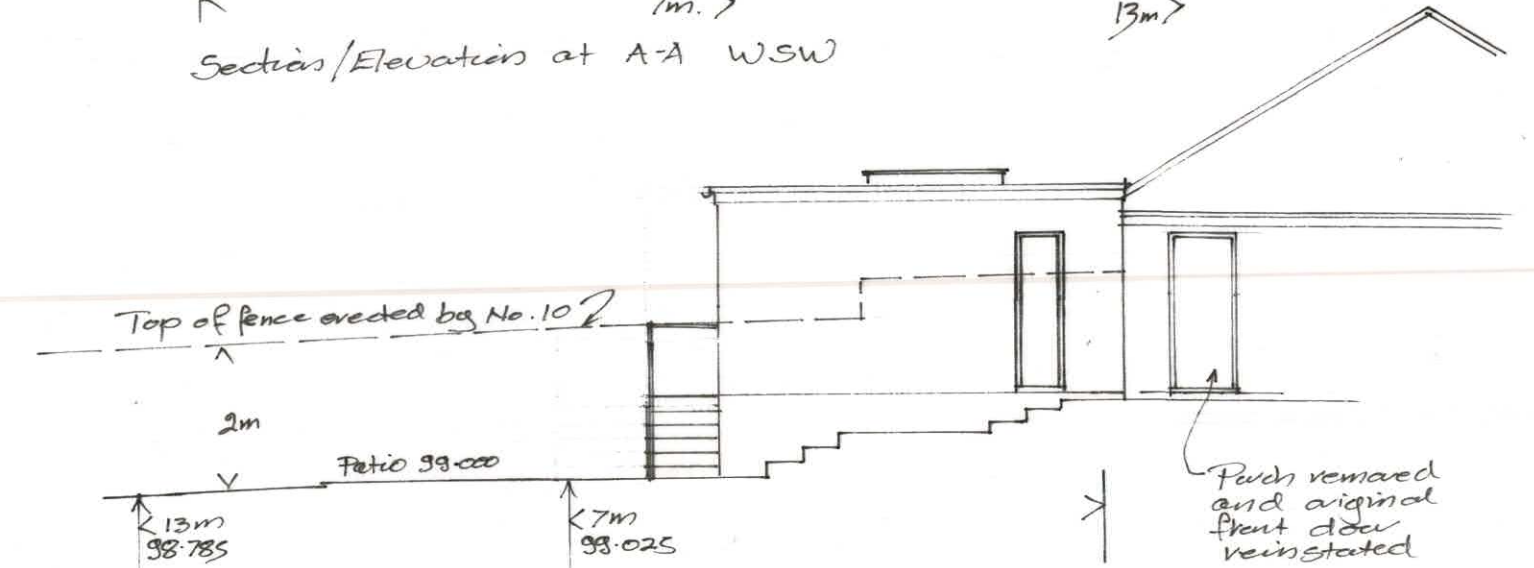

Section/Elevation at B-B ENE