



**Notes:**  
This drawing is protected by copyright. No part of this document may be reproduced, altered, or transmitted in any form or by any means without permission.  
Do not scale off these drawings for construction purposes. If any discrepancies are found, please contact PWCR.

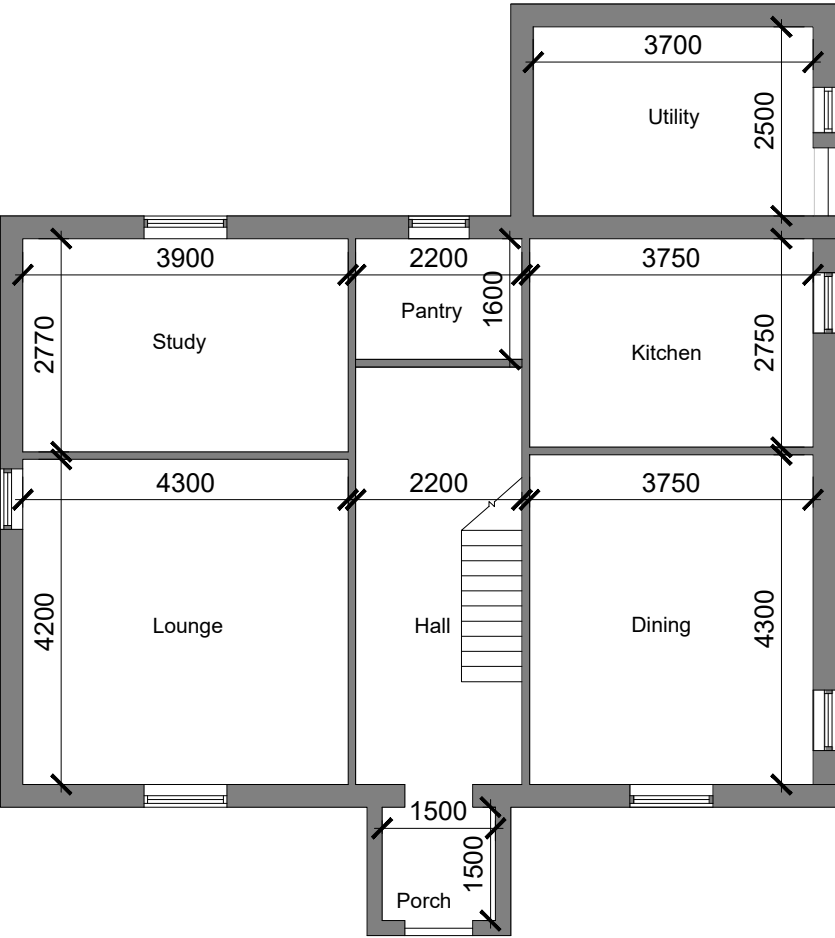

Existing Ground Floor Plan  
Scale 1:100

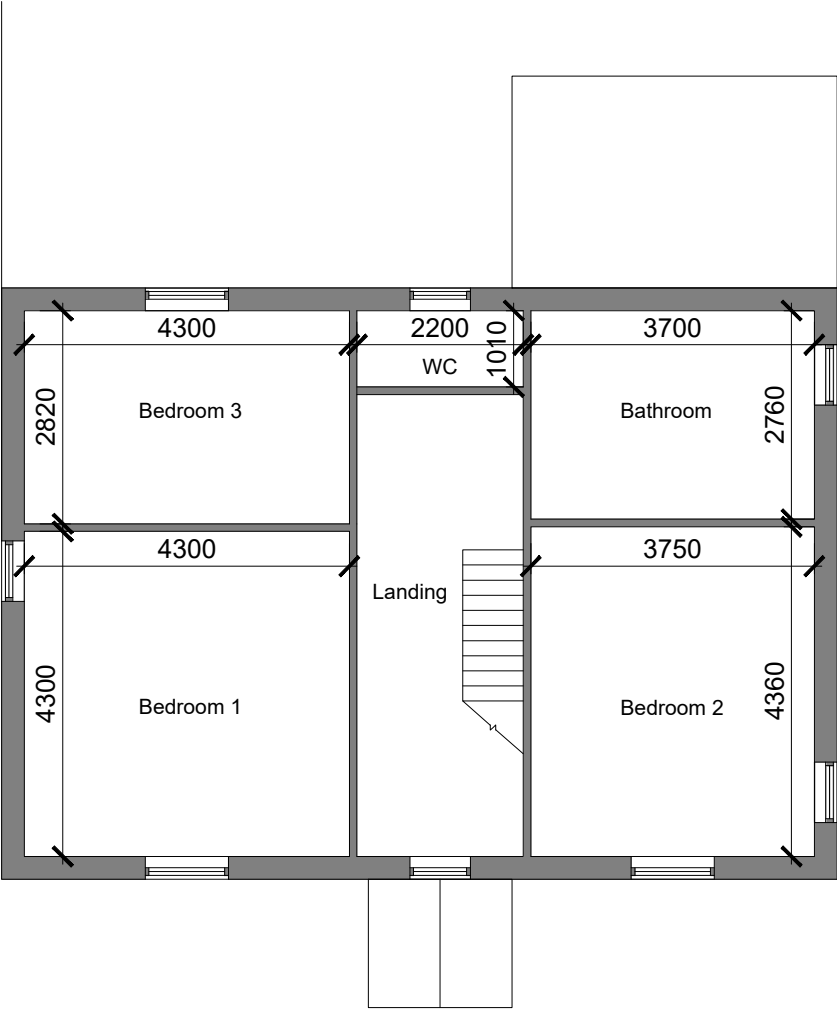

Existing First Floor Plan  
Scale 1:100

|            |                                            |             |               |
|------------|--------------------------------------------|-------------|---------------|
| -          | -                                          | -           | -             |
| Rev        | Description                                | Drawn By    | Date          |
| Client:    | Mr P Nelson                                | Drawn By:   | LE            |
| Dwg Title: | Existing Floor Plans                       | Checked By: | -             |
| Project:   | Pettridge Lane, Mere, Warminster, BA12 6DG | Scale:      | 1:100 @ A3    |
|            |                                            | Date:       | November 2025 |
| Job No.:   | 5233                                       | Dwg No.:    | S02           |
|            |                                            | Revision:   | -             |



ARCHITECTS | TOWN PLANNERS

PWCR, Grosvenor House,  
Bleke Street, Shaftesbury,  
Dorset SP7 8AW

01747 851881  
www.pwcr.co.uk  
mail@pwcr.co.uk

RIBA   
Chartered Practice

