

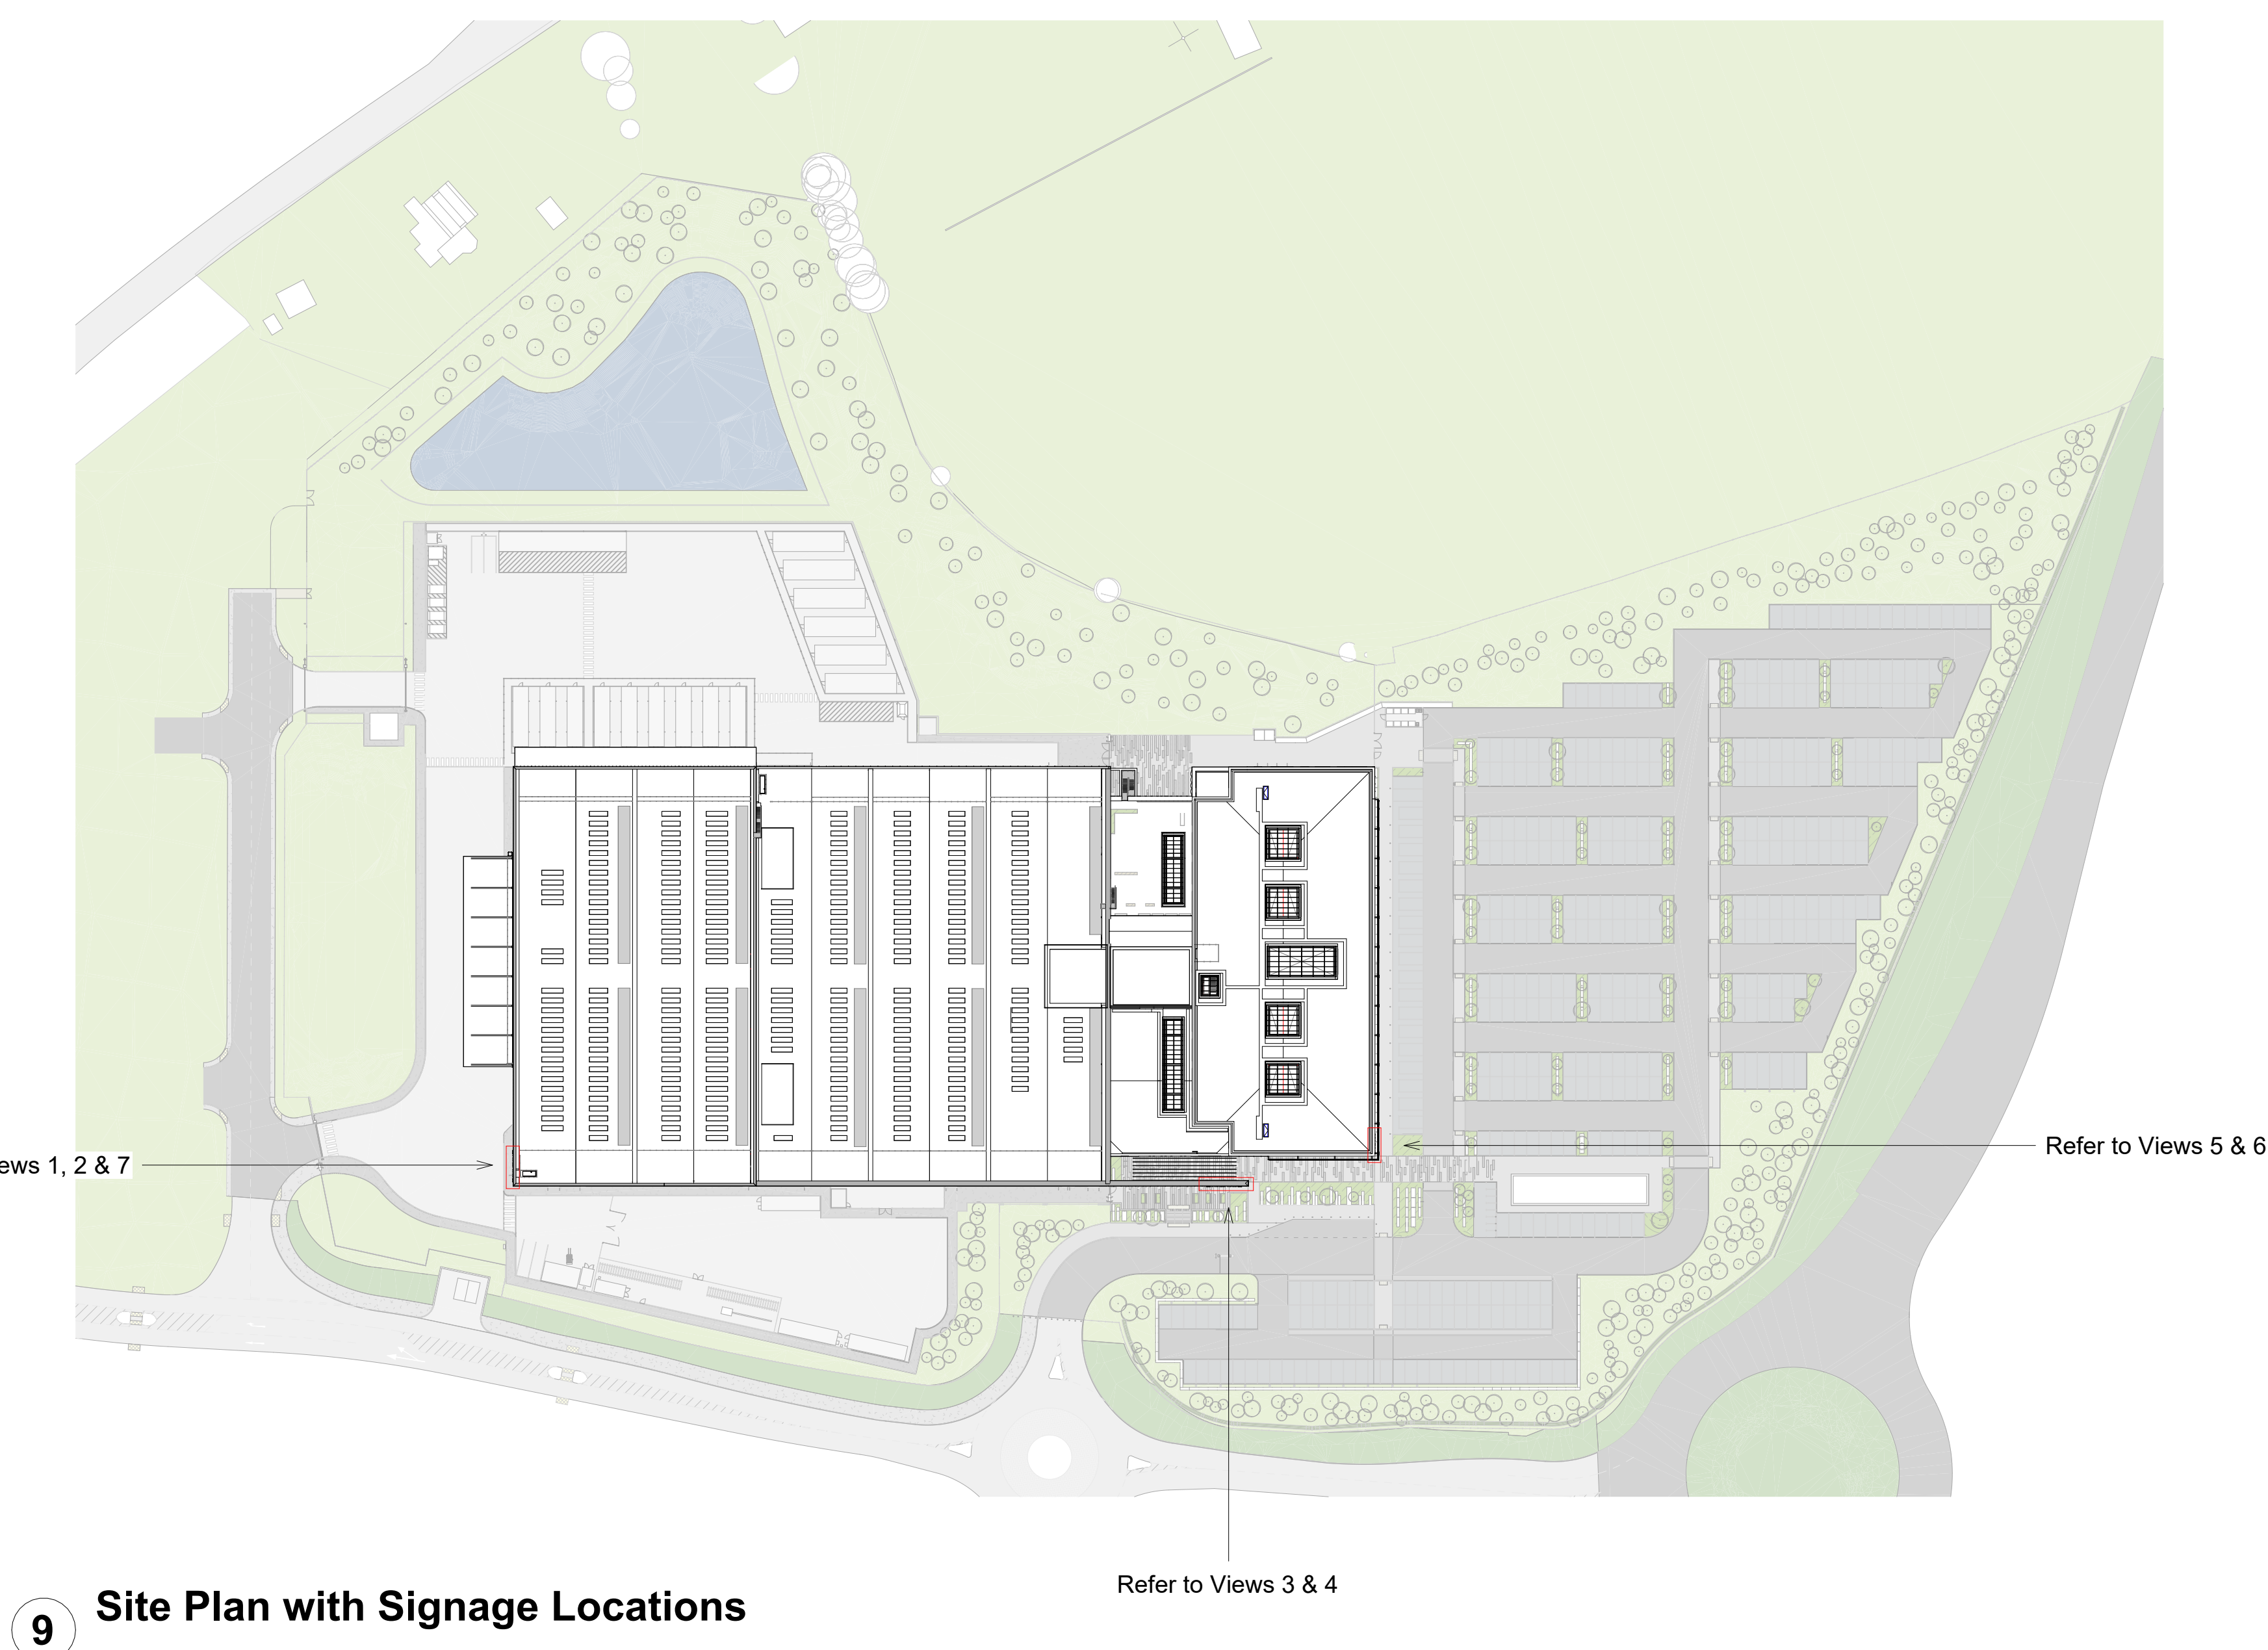
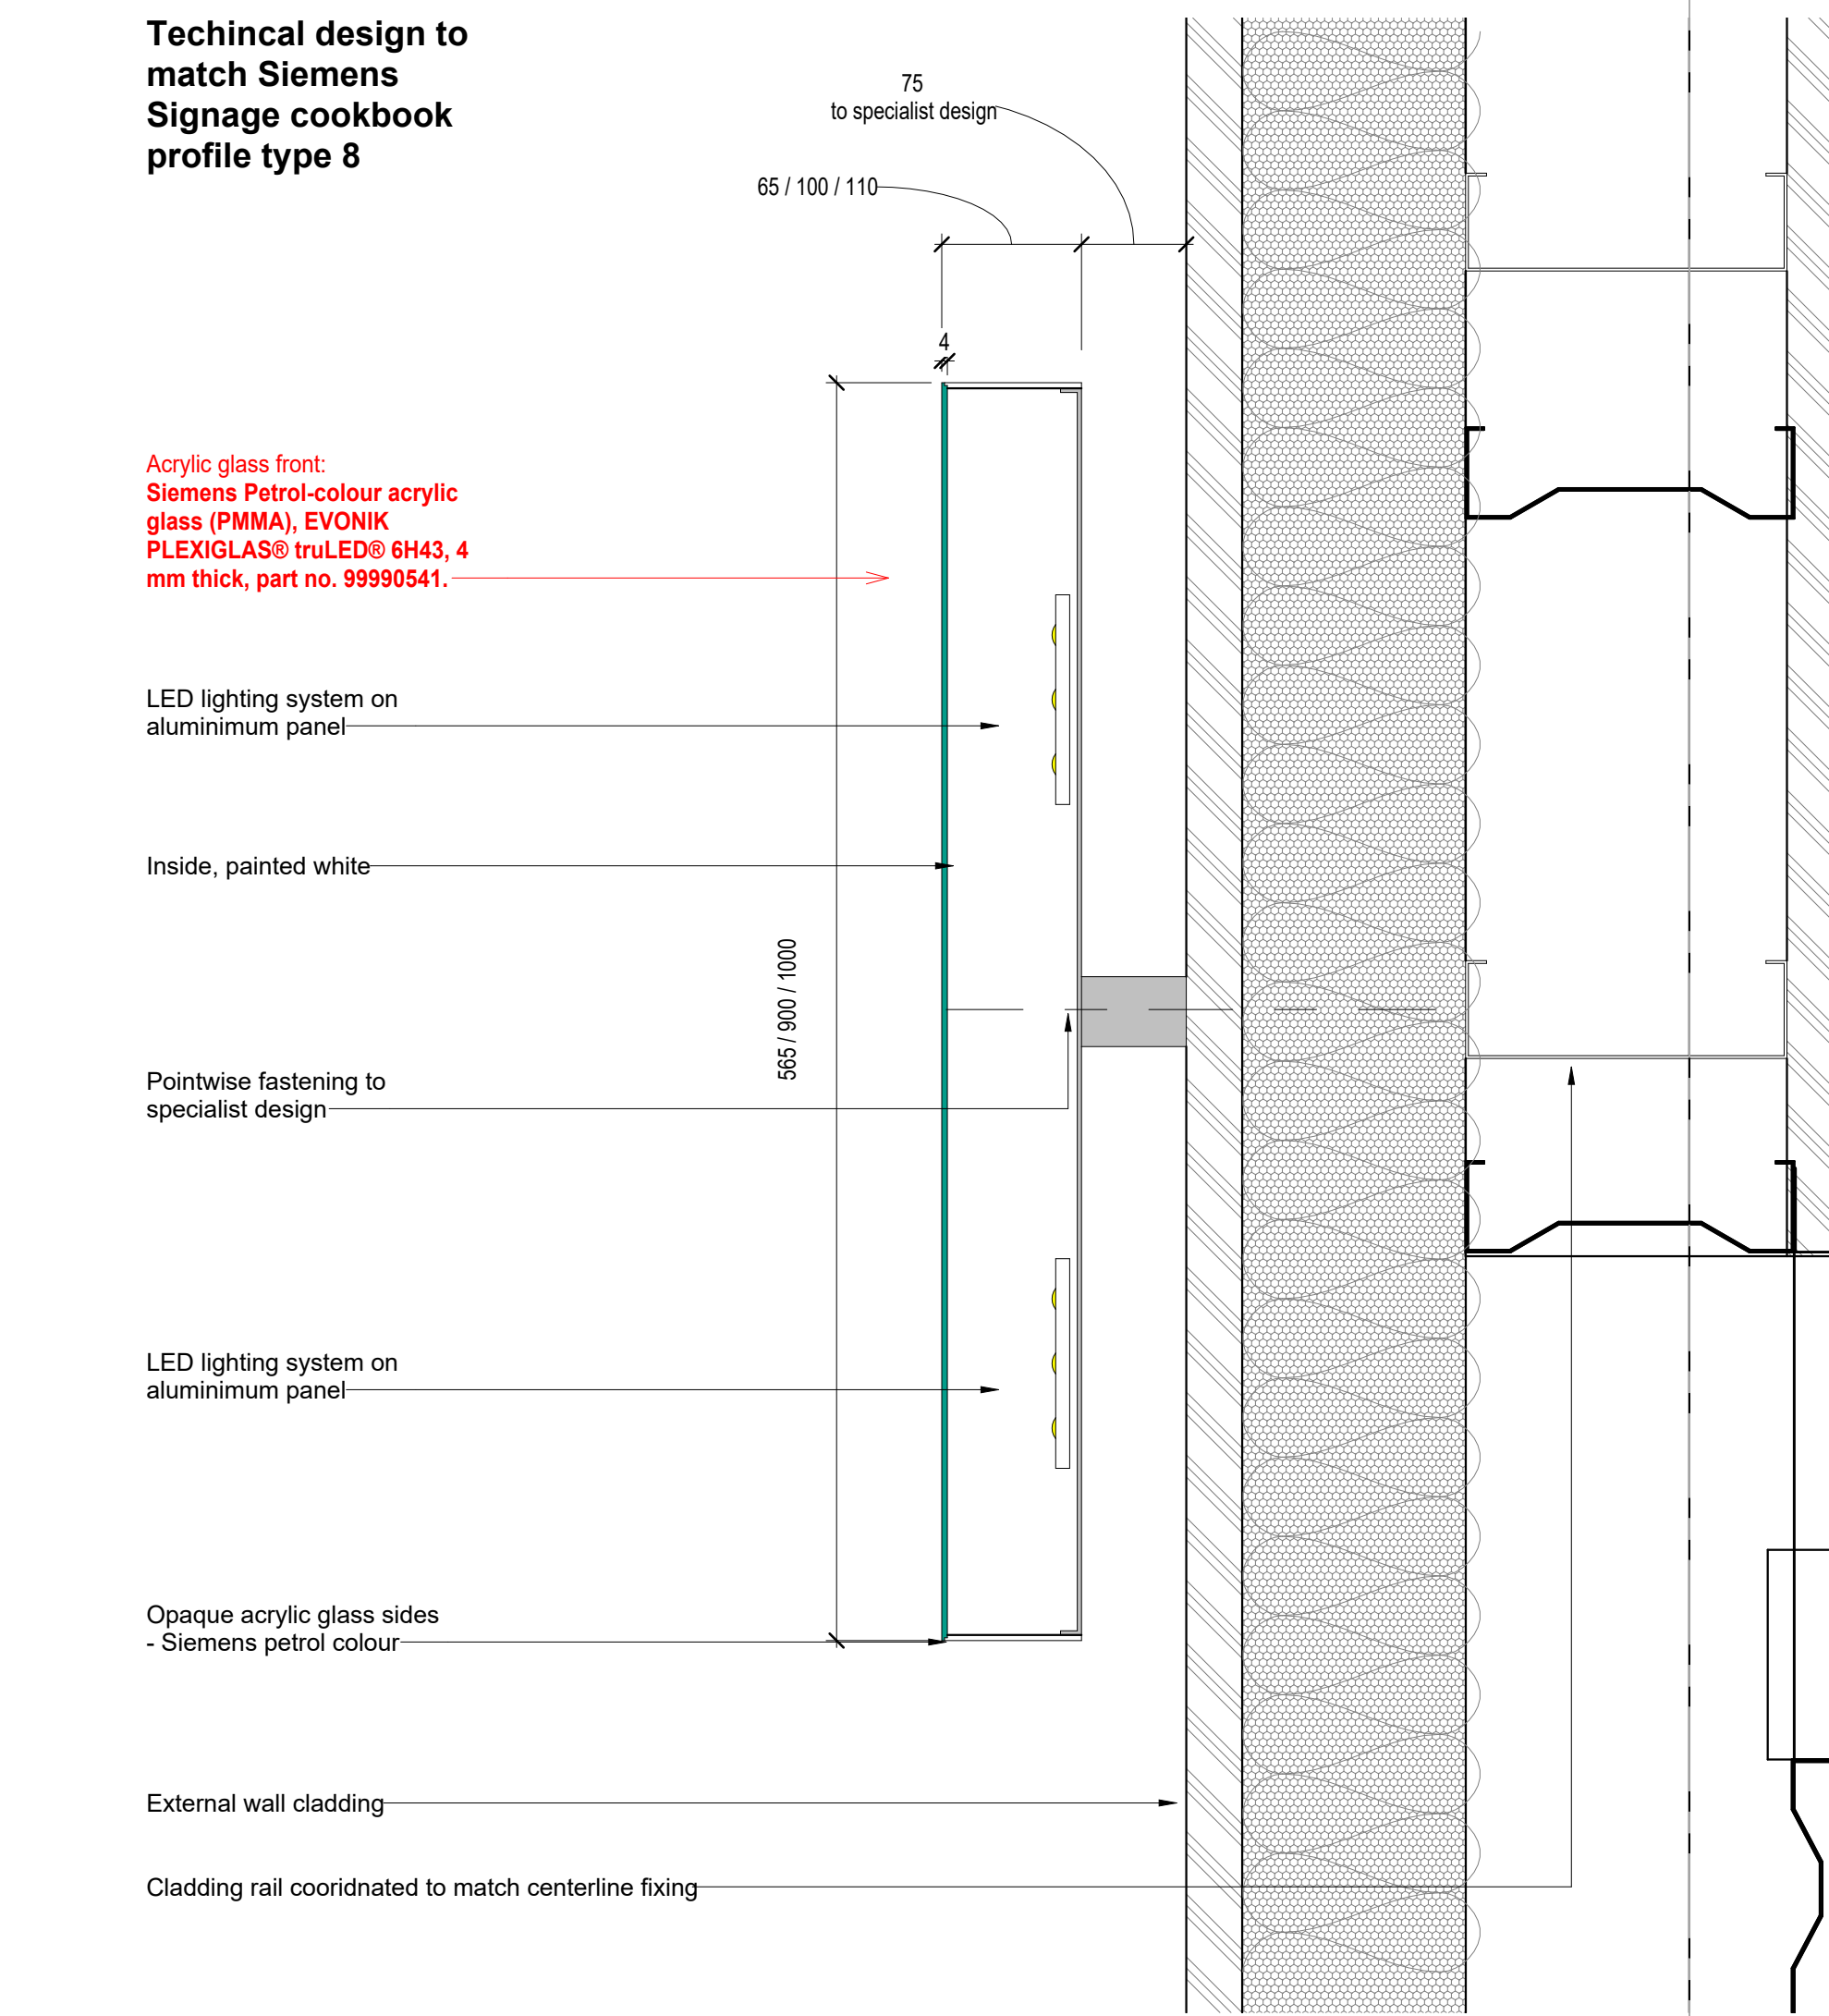


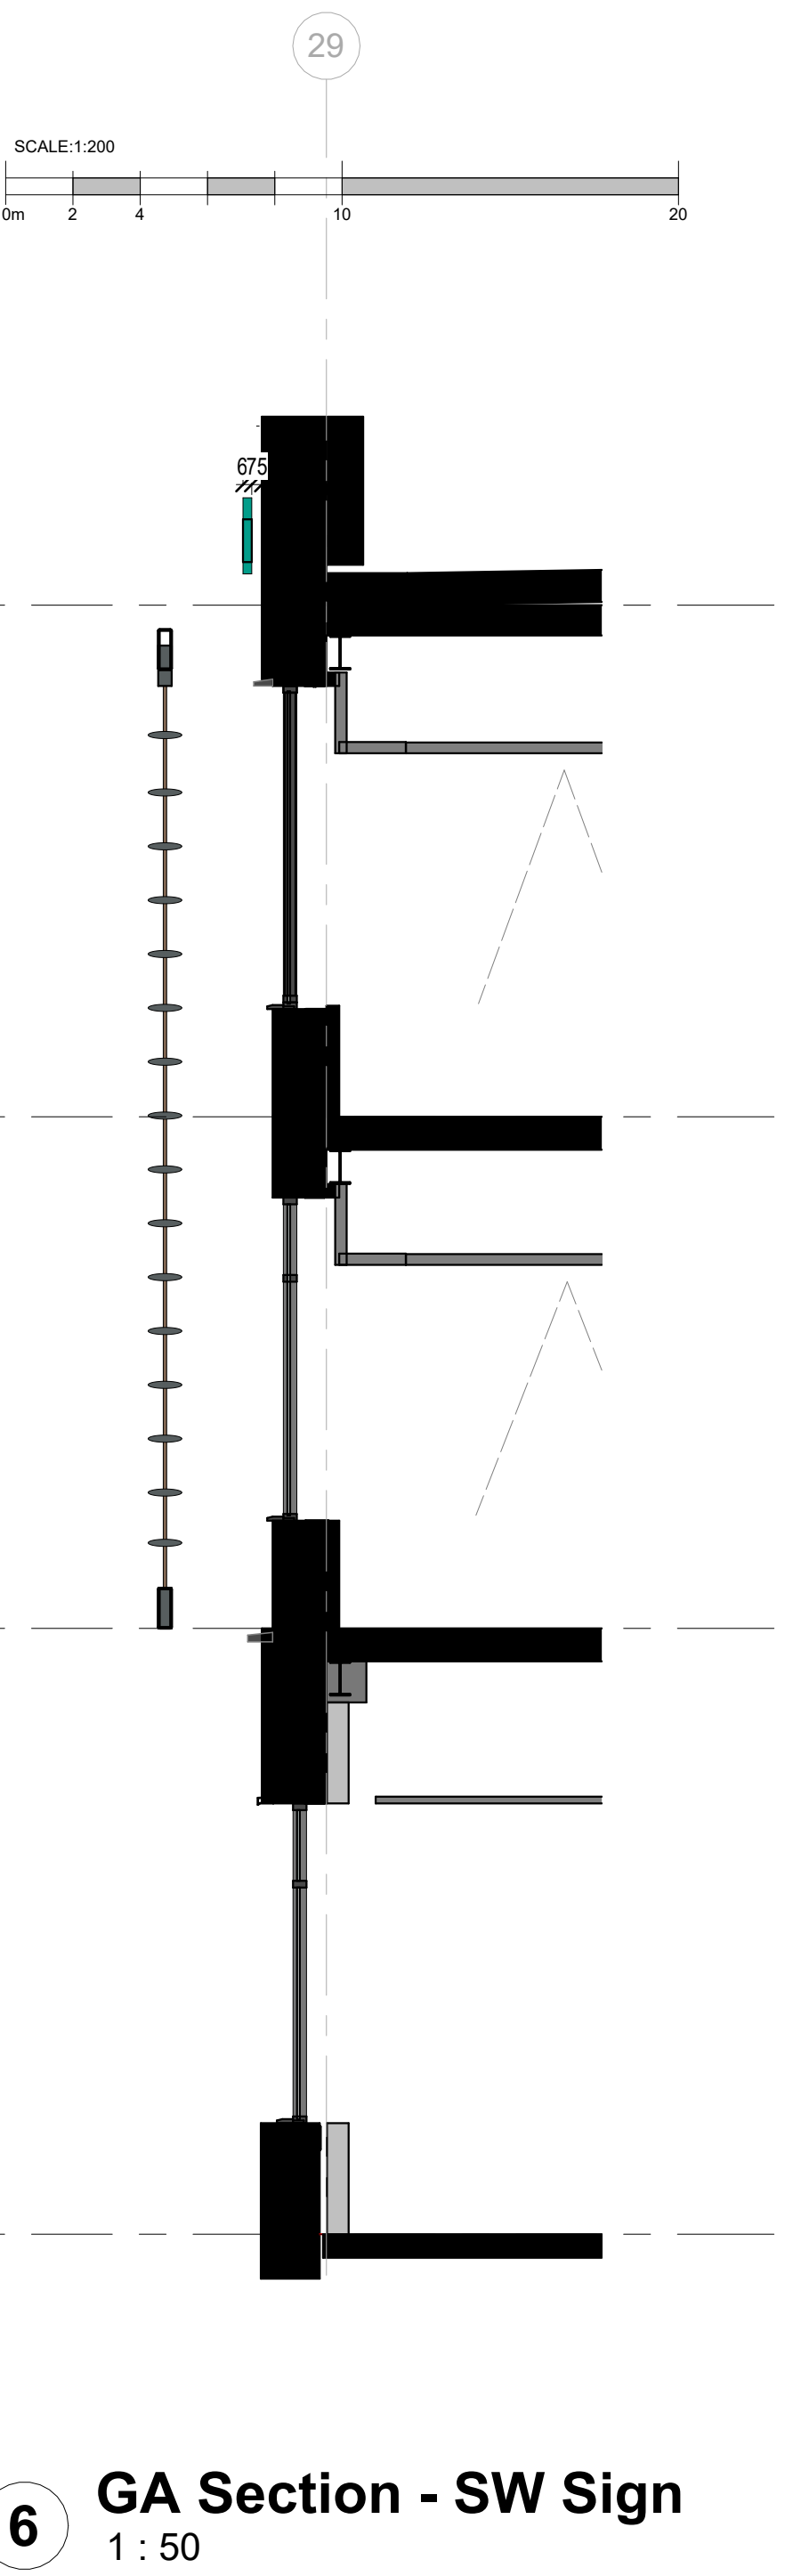

- Solar shading (South West & North West Elevations):** Steel framed structure built ground level and tied back to primary structure. Frame to match size, colour and profile of cladding horizontal and vertical feature elements.
Solar preventing louvre blades attached to frame. Specialist to determine both orientation and measurement.

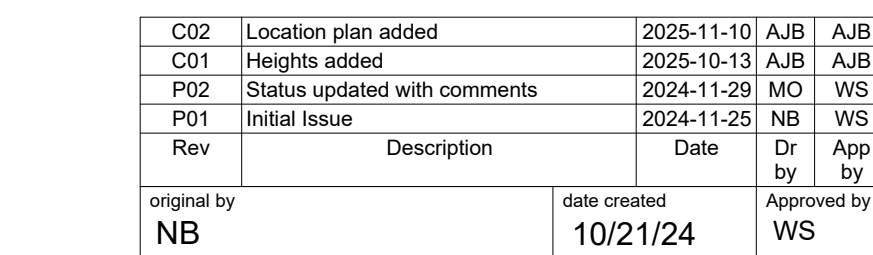

**+BOWMER
KIRKLAND**

A+R AHR Architects Ltd
Valley Building
Nine Street
Bristol
BS1 2SD
United Kingdom

client name
Bowmer & Kirkland for Siemens

project
Siemens Mobility Chippenham

drawing
Siemens Sign Locations and SO

computer file	plot date
116.32.5.110\BMT_Pylotesi_Folder_redirection\bit.storer\Documents\Reint Files\Local Files\Reint 2024\BIC-MIR-ZZ-ZZ-M-A-30\c_bit.storer.nt	

project number	scale
2023.00411.001	As indicated @A
drawing number	rev
SMC-AHR-ZZ-ZZ-D-A-2080	C02

This drawing is to be read in conjunction with all related drawings. All dimensions must be checked and verified on site before commencing any work or producing shop drawings. The originator should be notified immediately of any discrepancy. This drawing is copyright and remains the property of AHR.