


REVISION NOTES				
Rev	Date	Description	Drw	Chk

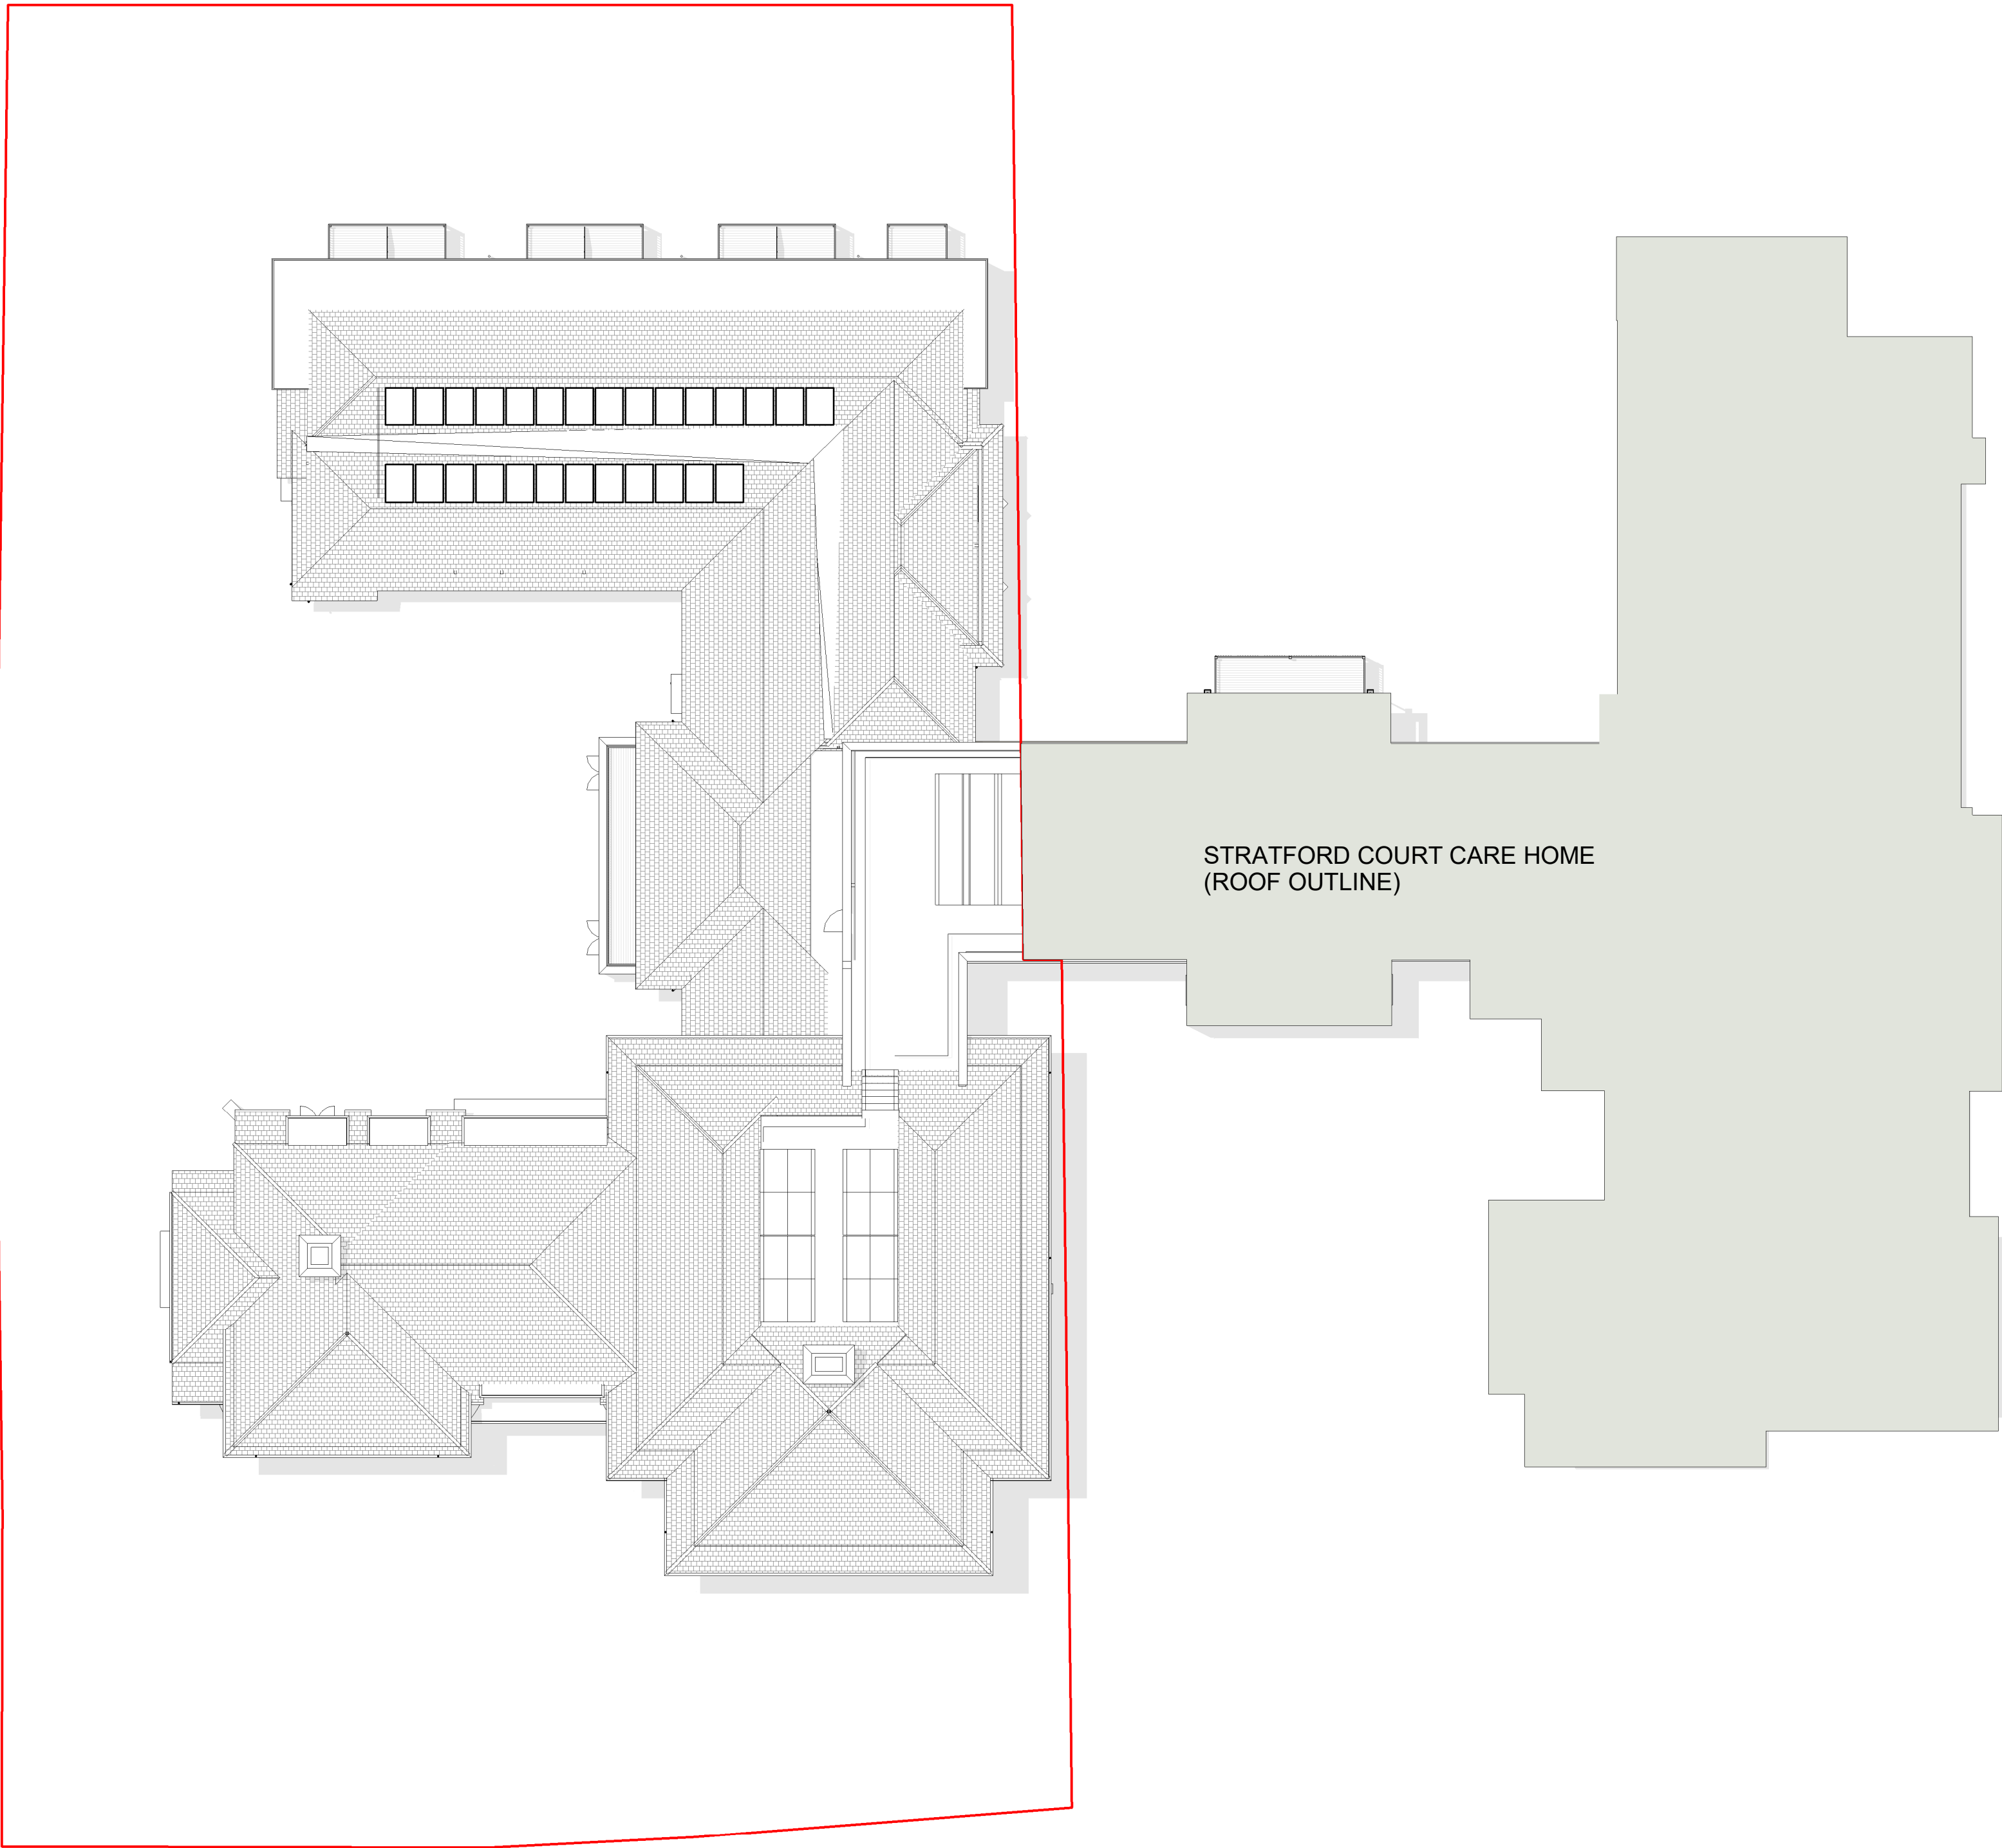

1 4 Roof Plan Proposed Braemar Lodge
1 : 200

Project
Braemar Lodge
Stratford Road, Salisbury

Client

Colten Care



WLAWilliamsLester.

1 Star Lane, Ringwood, Hampshire, BH24 1AL
www.williamslester.com 01425 485234 mail@williamslester.com

Braemar Lodge - Roof Plan Existing

Scale	A1 @ 1 : 200
Revision	Drawing Status
	Developed Design
Suitability	Suitability Description

Drawing No.
5849-WLA-01-XX-DR-A-2104