

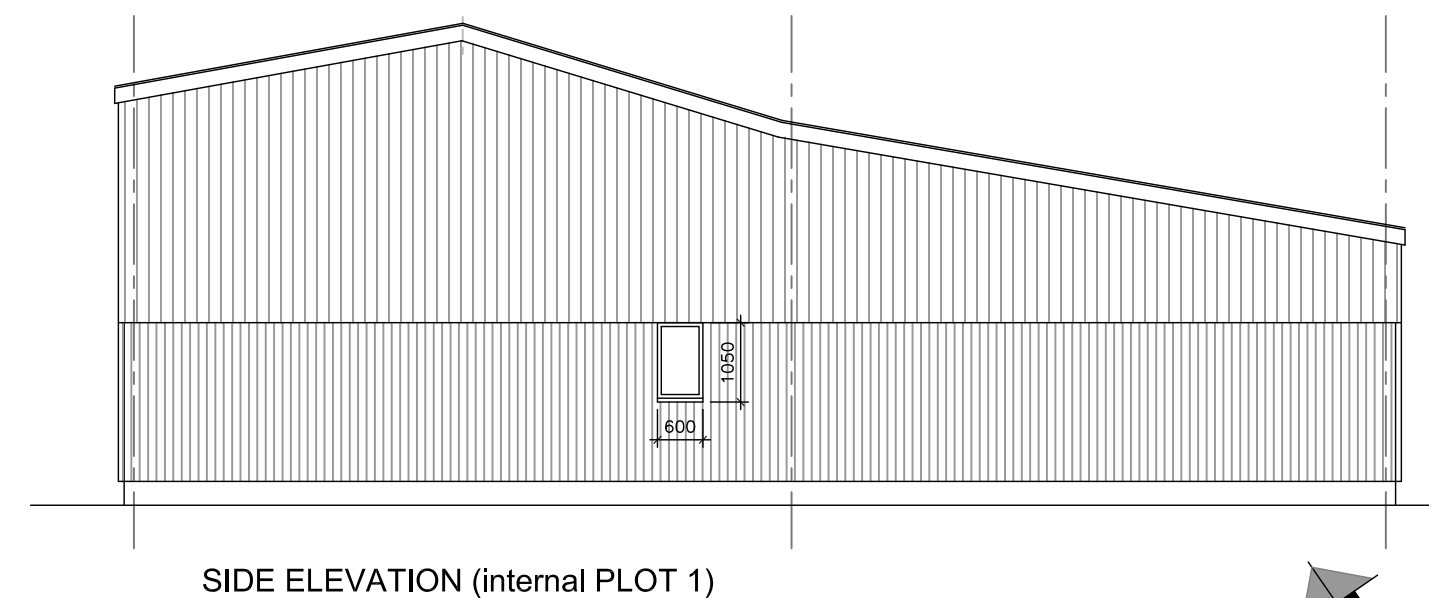
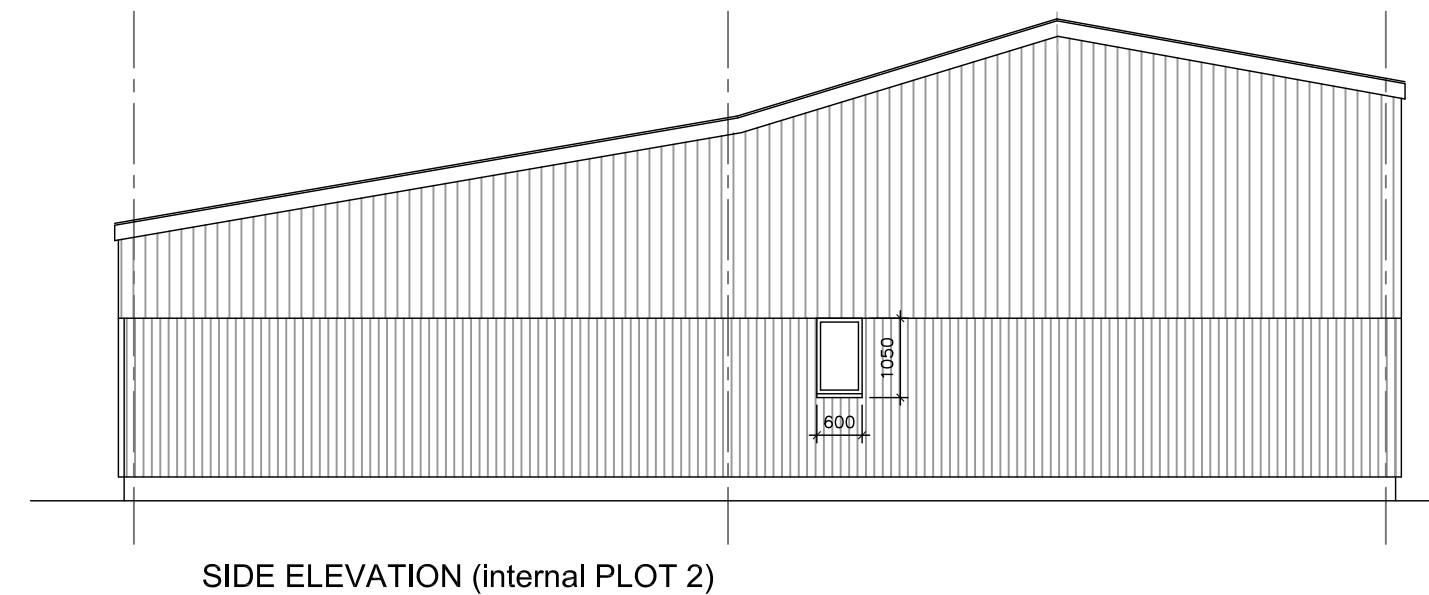
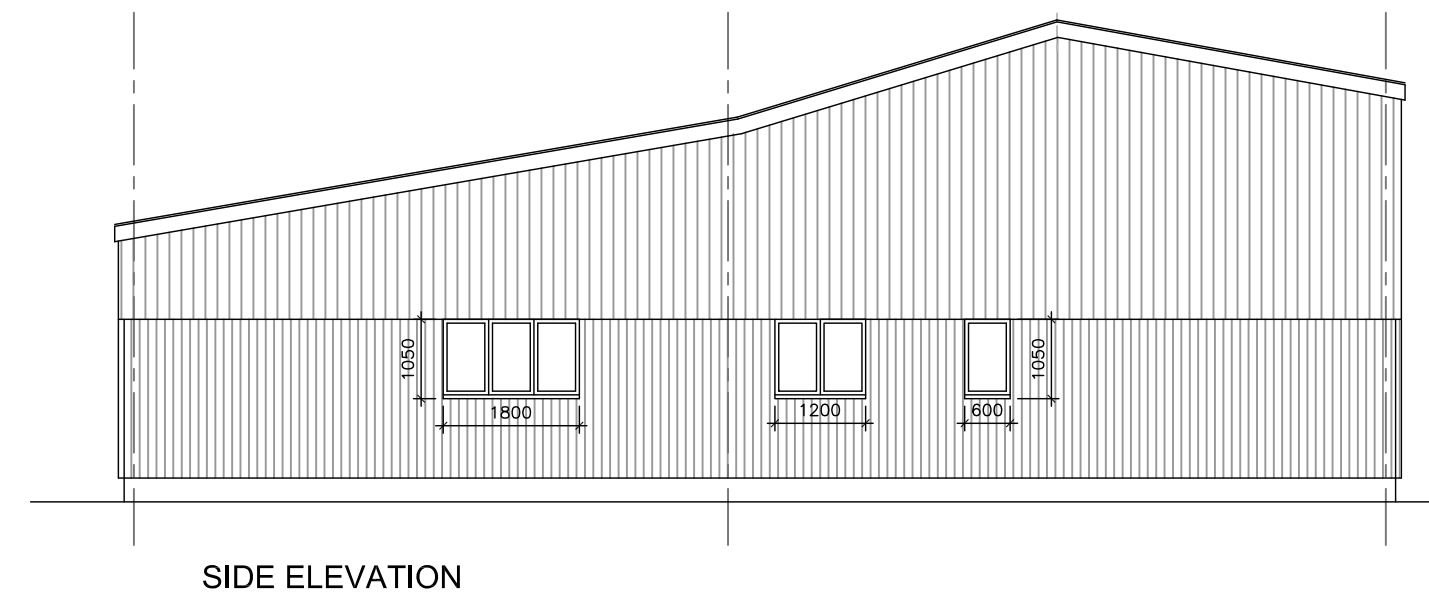
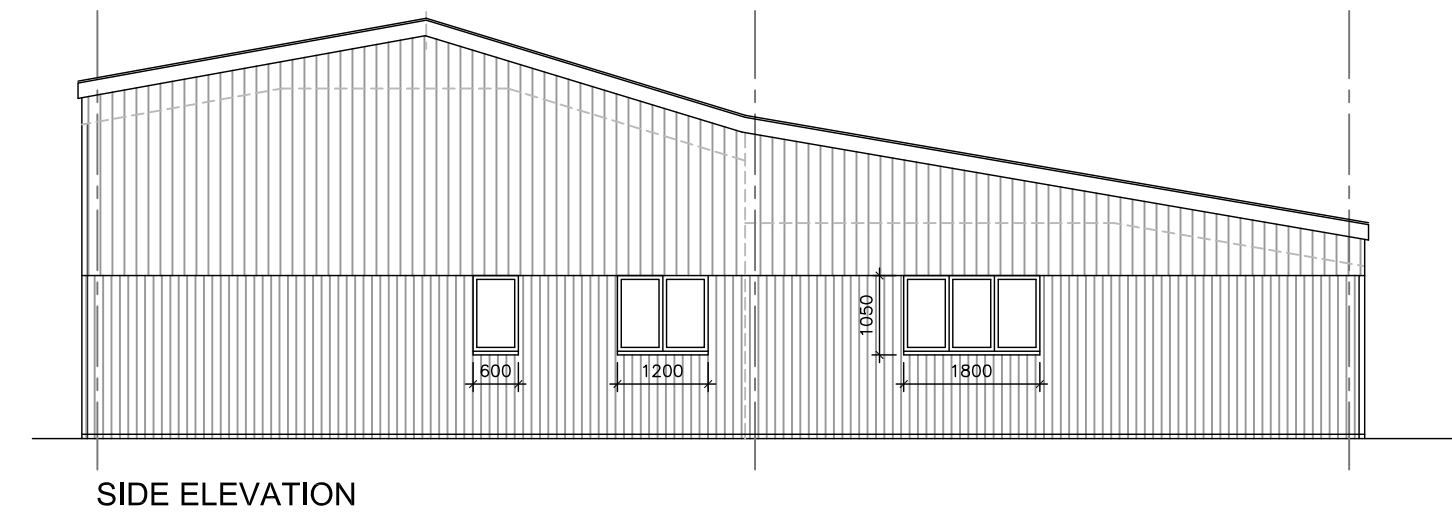
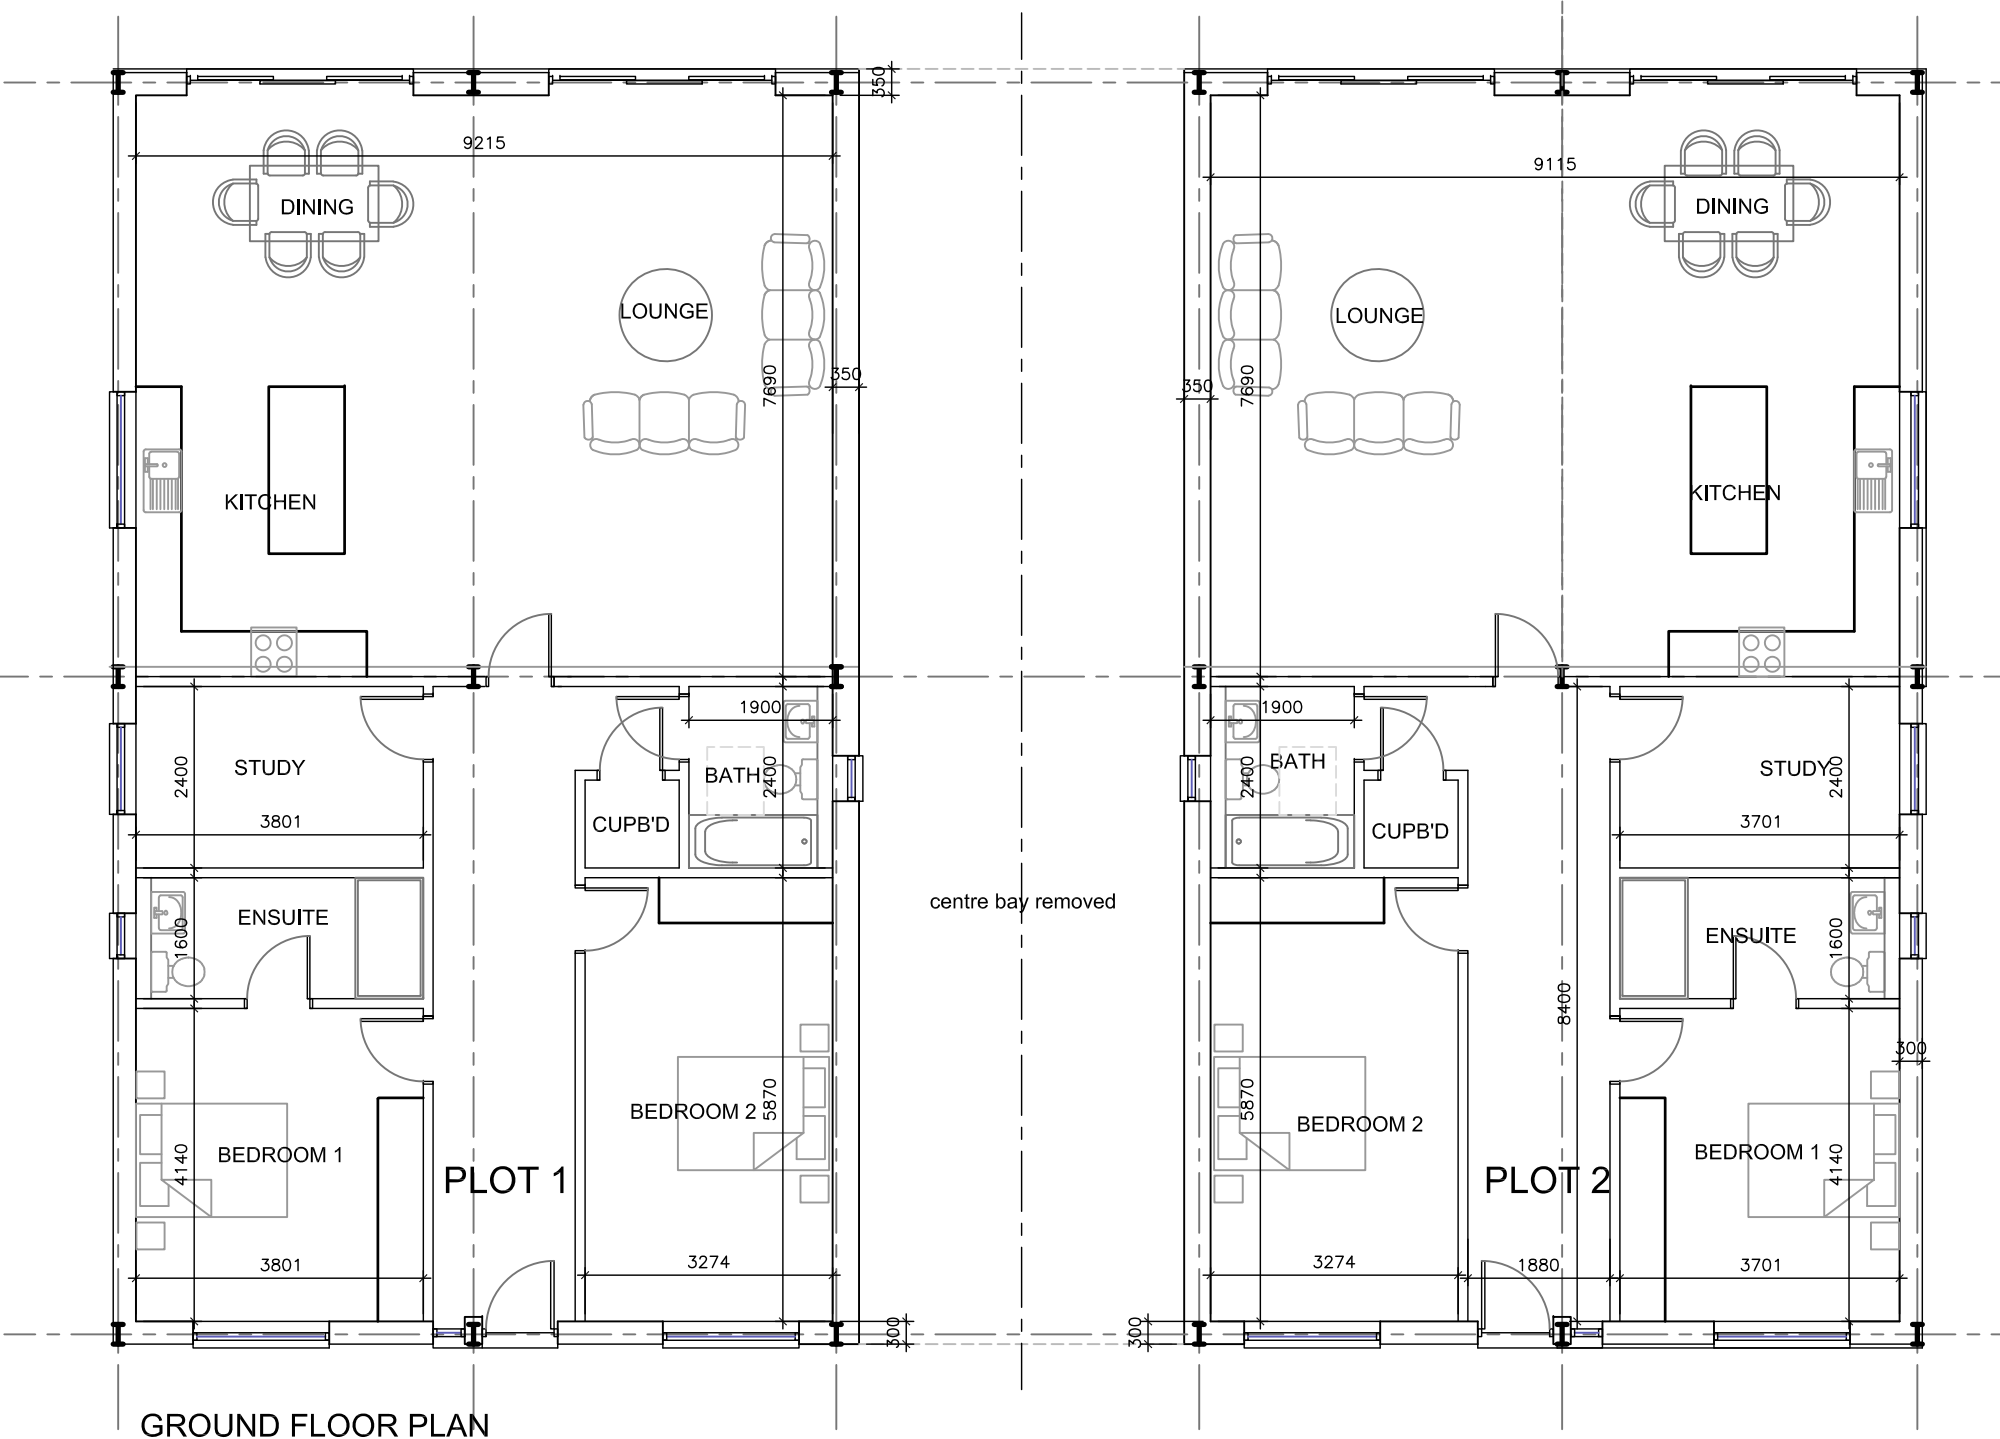
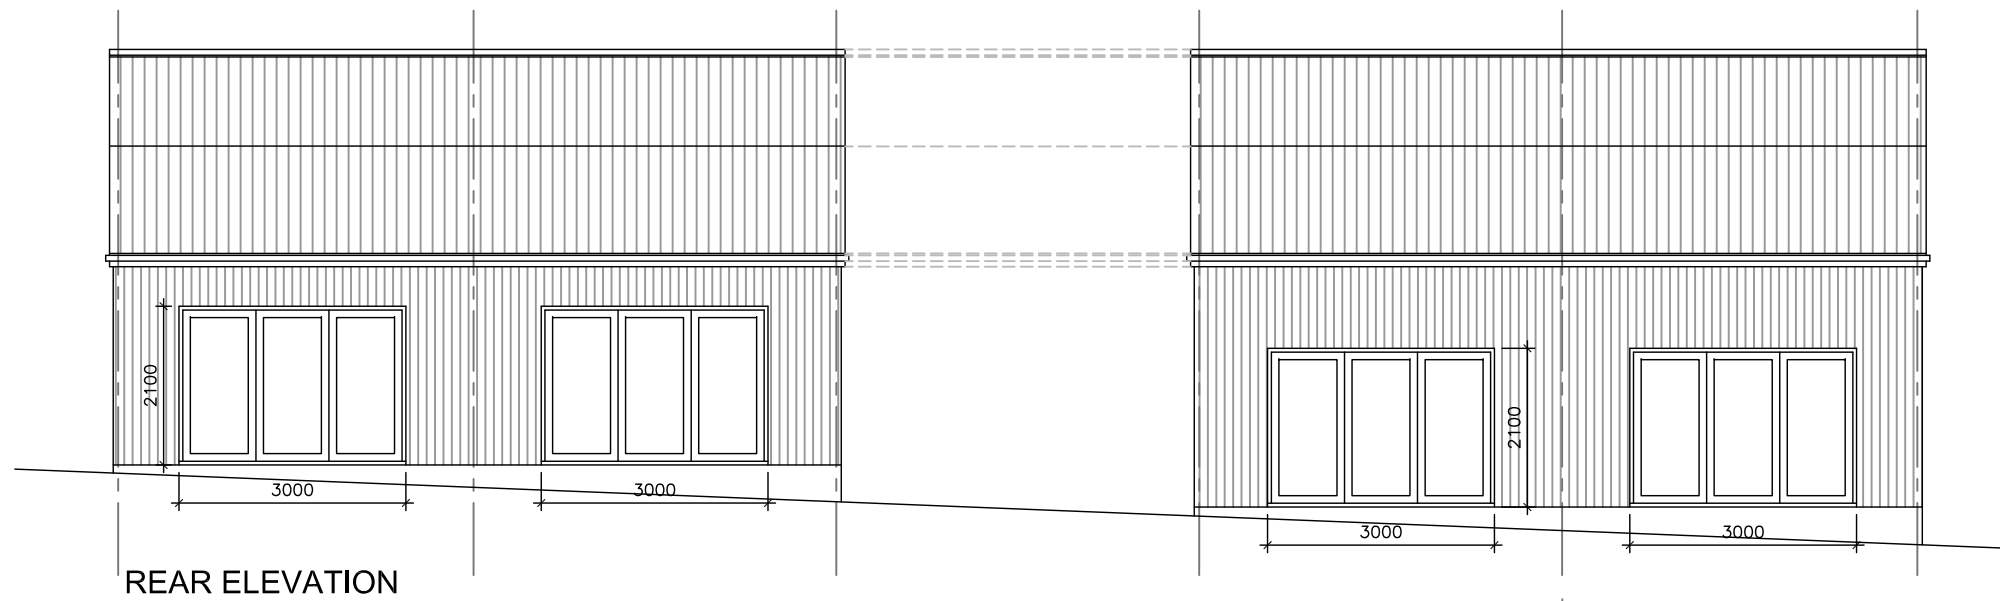


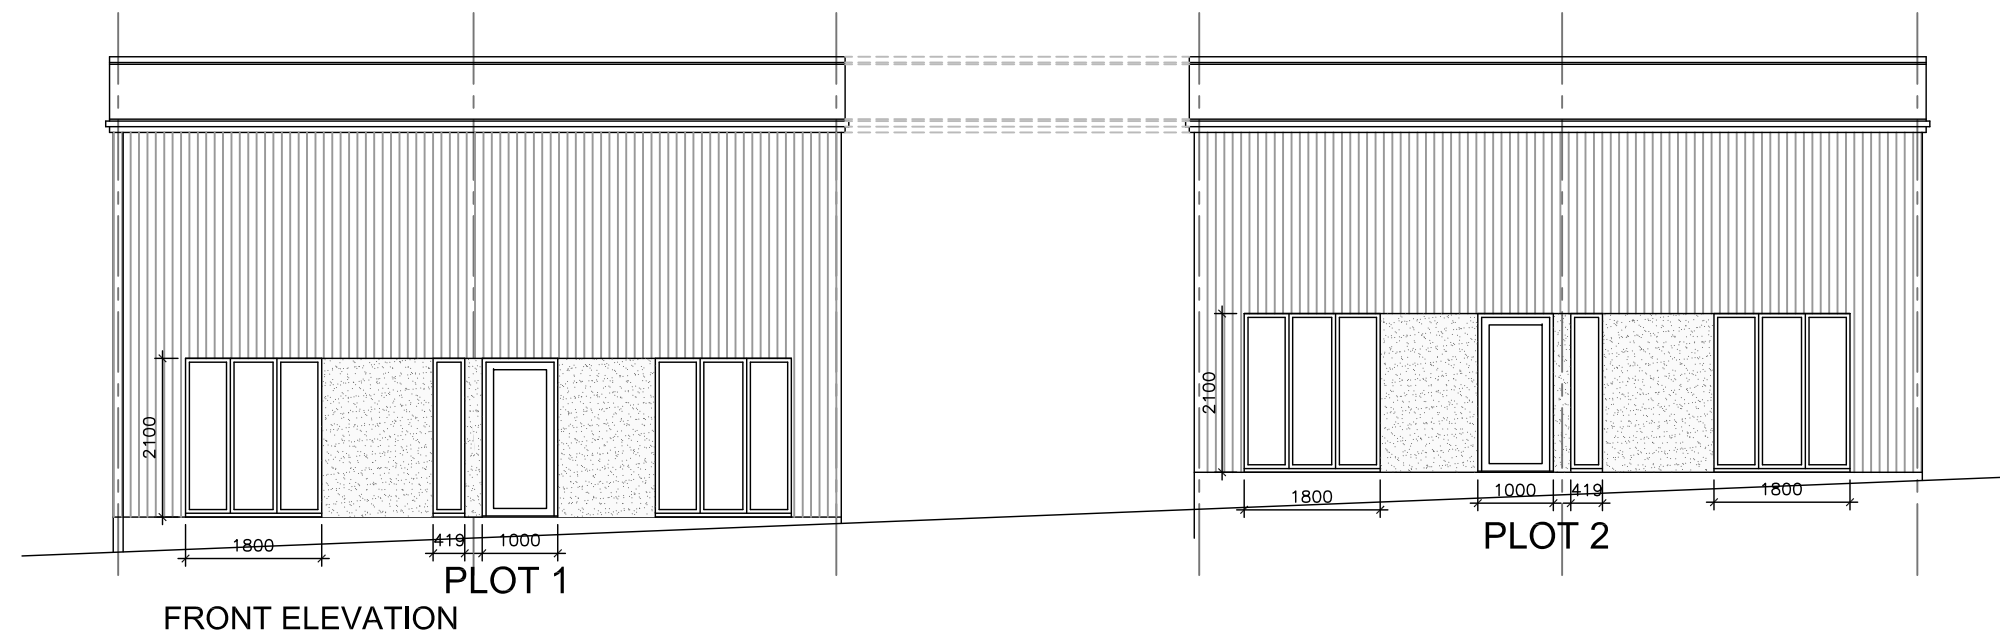

SCHEDULE OF ACCOMMODATION:	
GIA (m²):	
(PART DEMOLITION: 79.0m²)	
PLOT 1:	149.4m²
PLOT 2:	147.8m²

 

NT: architect

t: 07855 978389
e: office@ntarchitect.uk

THIS DRAWING IS THE COPYRIGHT OF NT:architect
AND MAY NOT BE AMENDED, COPIED OR
REPRODUCED WITHOUT WRITTEN PERMISSION; NO
LIABILITY WILL BE ACCEPTED FOR AMENDMENTS
MADE BY OTHER PERSONS.

DO NOT SCALE OFF THE DRAWINGS.

rev:

client:

BINCKNOLL FARM
CHADDINGTON LANE
ROYAL WOOTON BASSETT
WILTS.

project:

PROPOSED CONVERSION OF
AGRICULTURAL BARN TO DWELLINGS
drawing:
PROPOSED: HAY BARN
FLOOR PLANS & ELEVATIONS

date:
AUG 25
scale:
1:100@A2
drawing no.:

24.67 - SK2.02C

drawn:
NT

rev: