




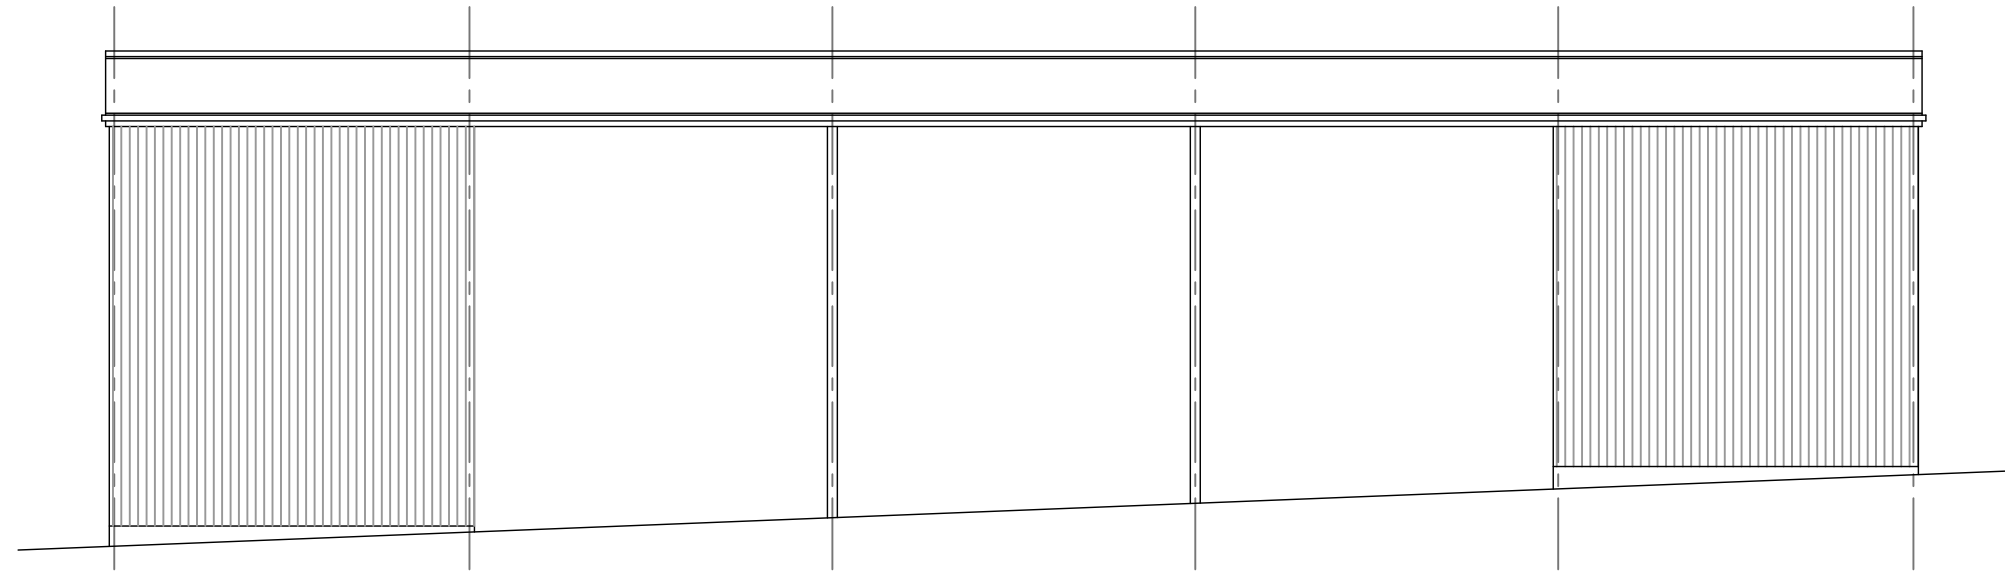


FRONT ELEVATION

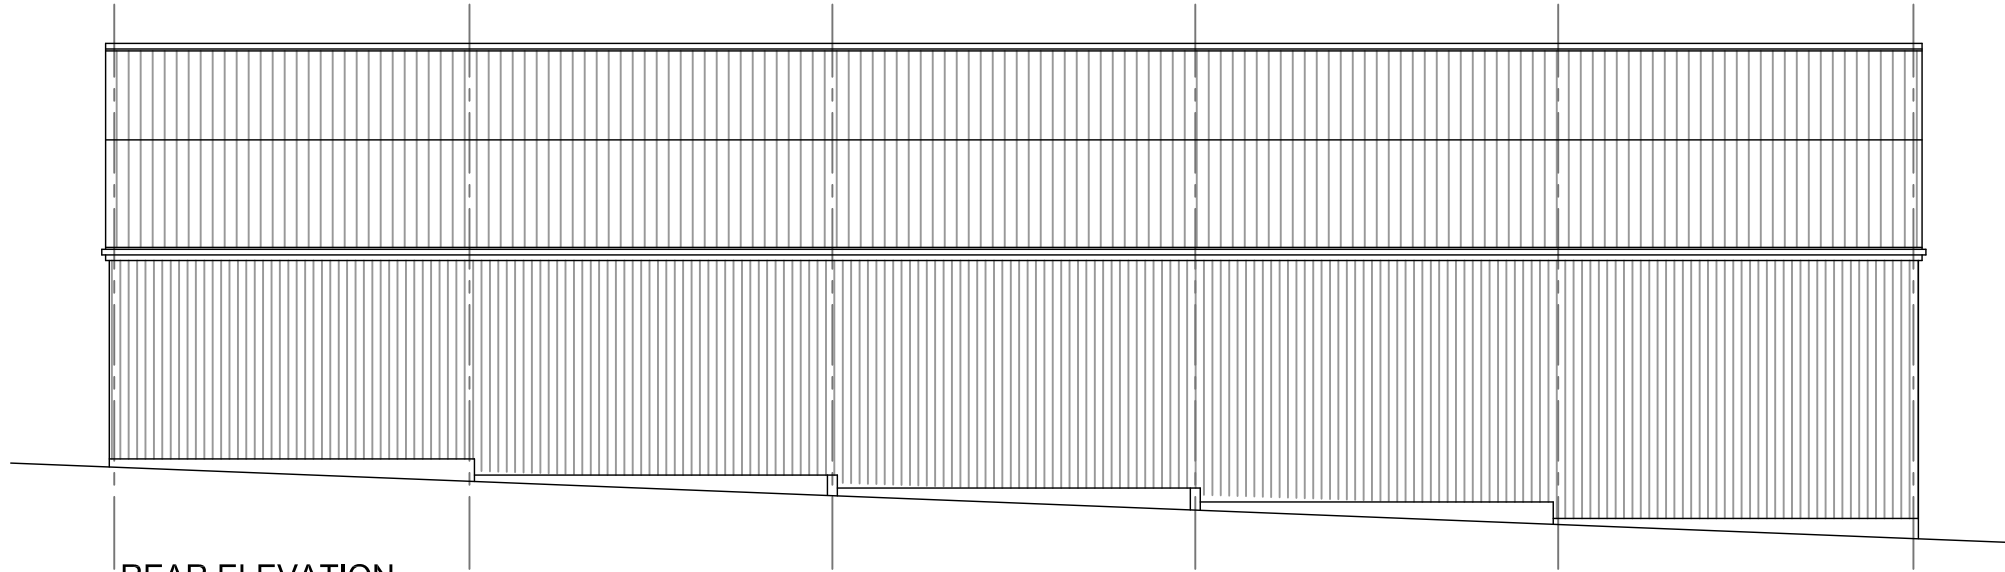


REAR ELEVATION

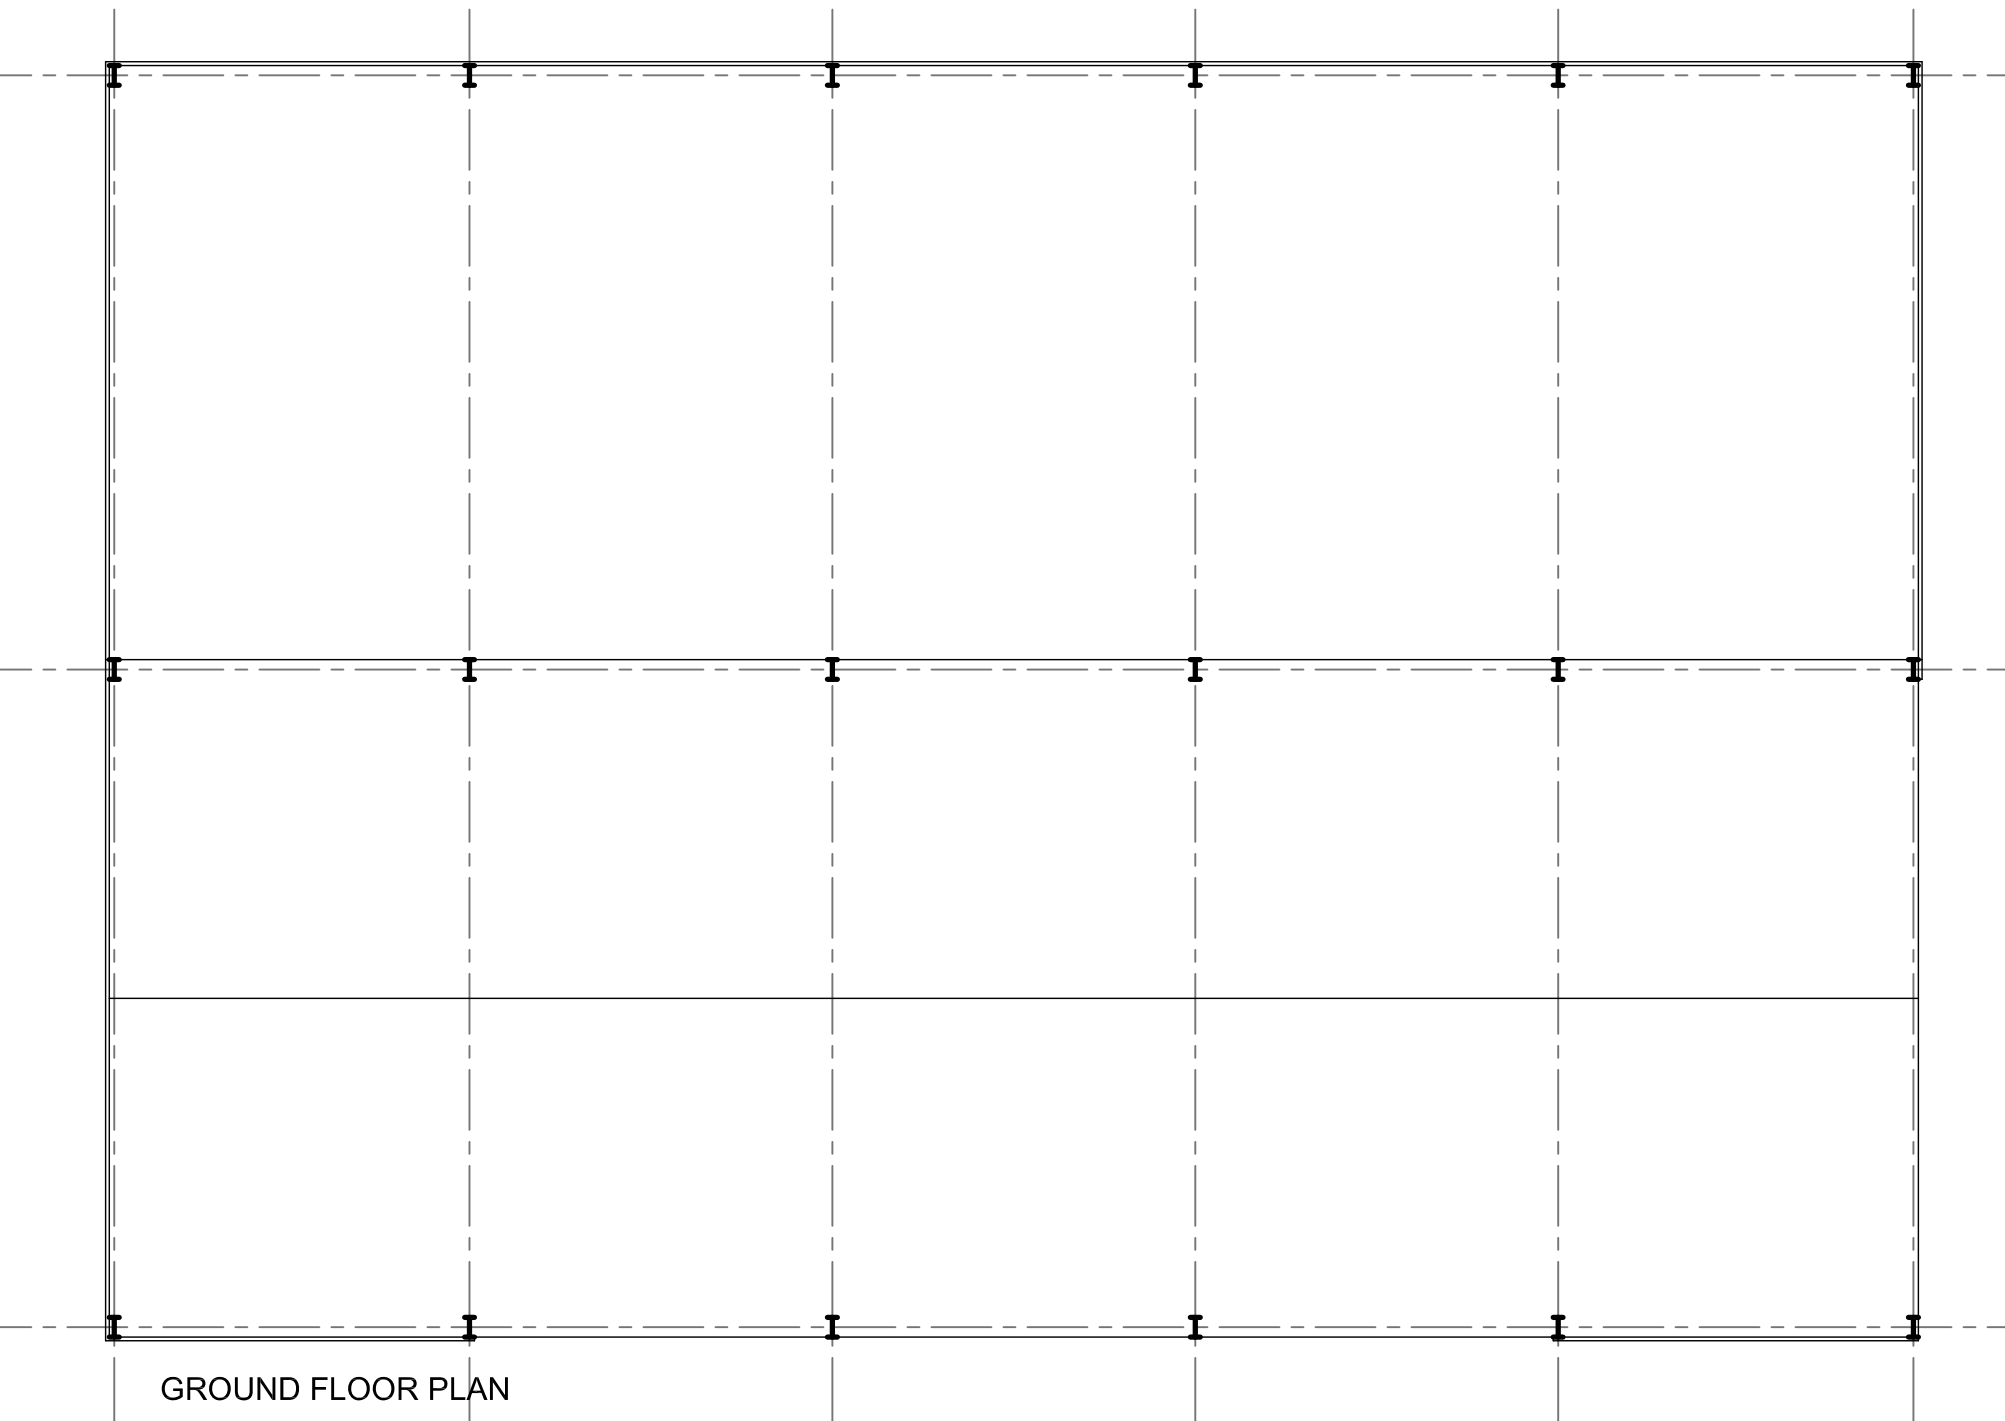

GROUND FLOOR PLAN

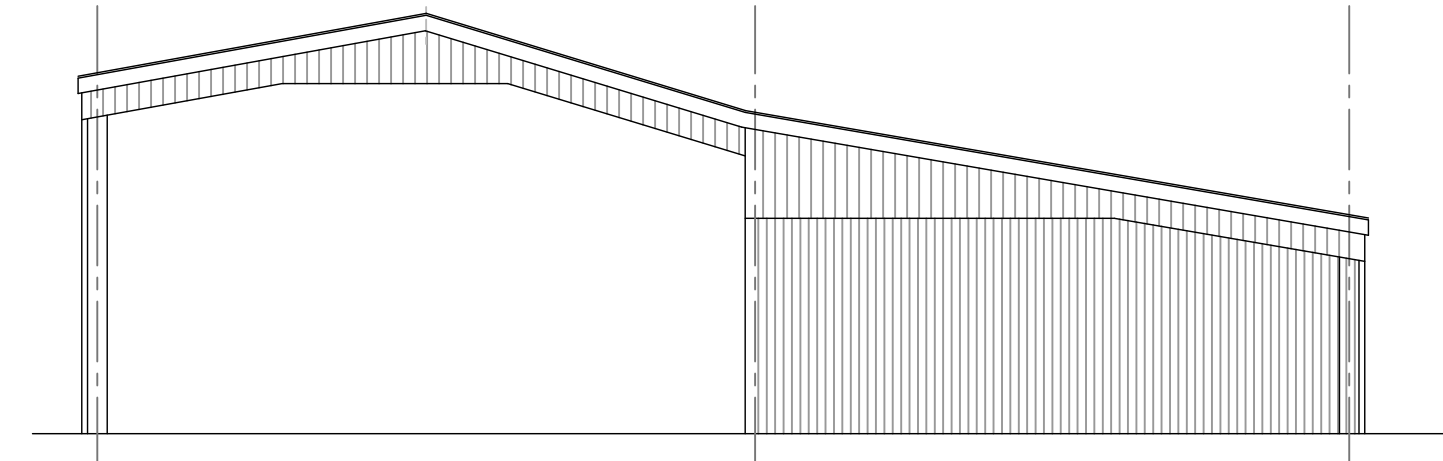


SIDE ELEVATION

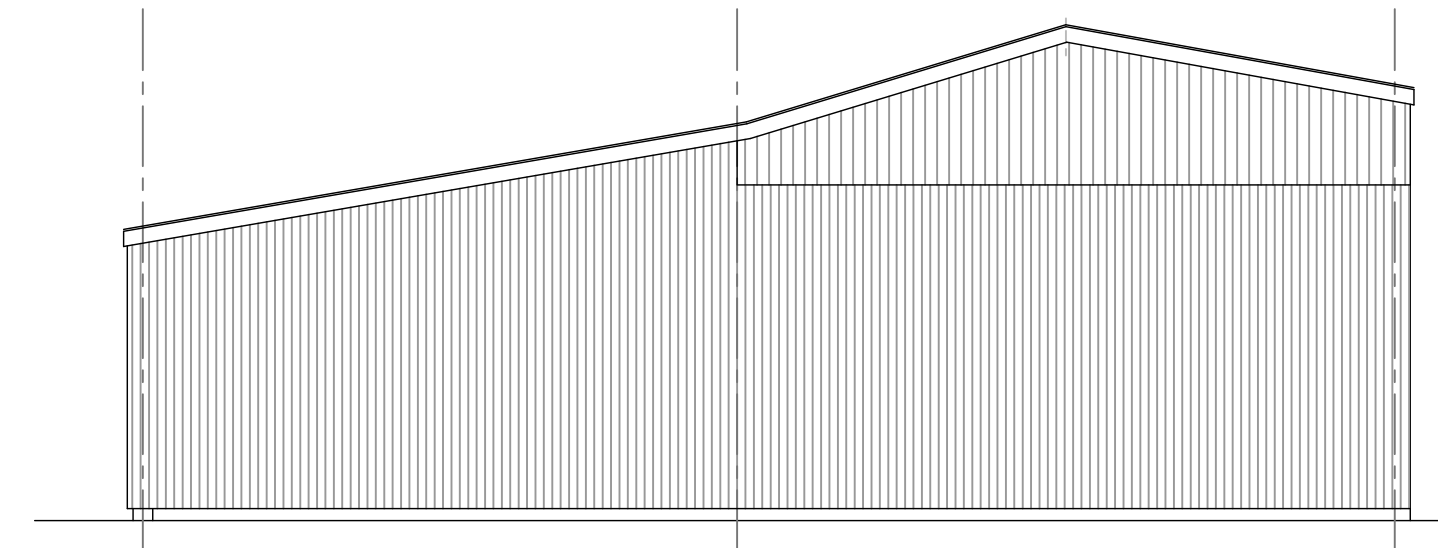

SIDE ELEVATION

SCHEDULE OF ACCOMMODATION:
GIA (m²):

GROUND FLOOR: 402.5m²

 

NT: architect

t: 07855 978389
e: office@ntarchitect.uk

THIS DRAWING IS THE COPYRIGHT OF NT:architect
AND MAY NOT BE AMENDED, COPIED OR
REPRODUCED WITHOUT WRITTEN PERMISSION; NO
LIABILITY WILL BE ACCEPTED FOR AMENDMENTS
MADE BY OTHER PERSONS.

DO NOT SCALE OFF THE DRAWINGS.

rev:

client:

BINCKNOLL FARM
CHADDINGTON LANE
ROYAL WOOTON BASSETT
WILTS.

project:

PROPOSED CONVERSION OF
AGRICULTURAL BARN TO DWELLINGS
drawing:
EXISTING: HAY BARN
FLOOR PLANS & ELEVATIONS

date:
AUG 25
scale:
1:100@A2
drawing no.:

24.67 - S2.02

drawn:
NT

rev: