


REVISION NOTES					
Rev	Date	Description	Drw	Chk	
A	14/12/2023	NMA Draft	LS	LS	
B	20/12/2023	NMA Draft	HJ	LS	
C	12/12/2024	NMA Draft	HJ	LS	
D	08/01/2024	NMA Application	HJ	LS	
E	23/04/2025	NMA Application	HJ	LS	
F	17/09/2025	Extended Pitched Roof	HJ	LS	

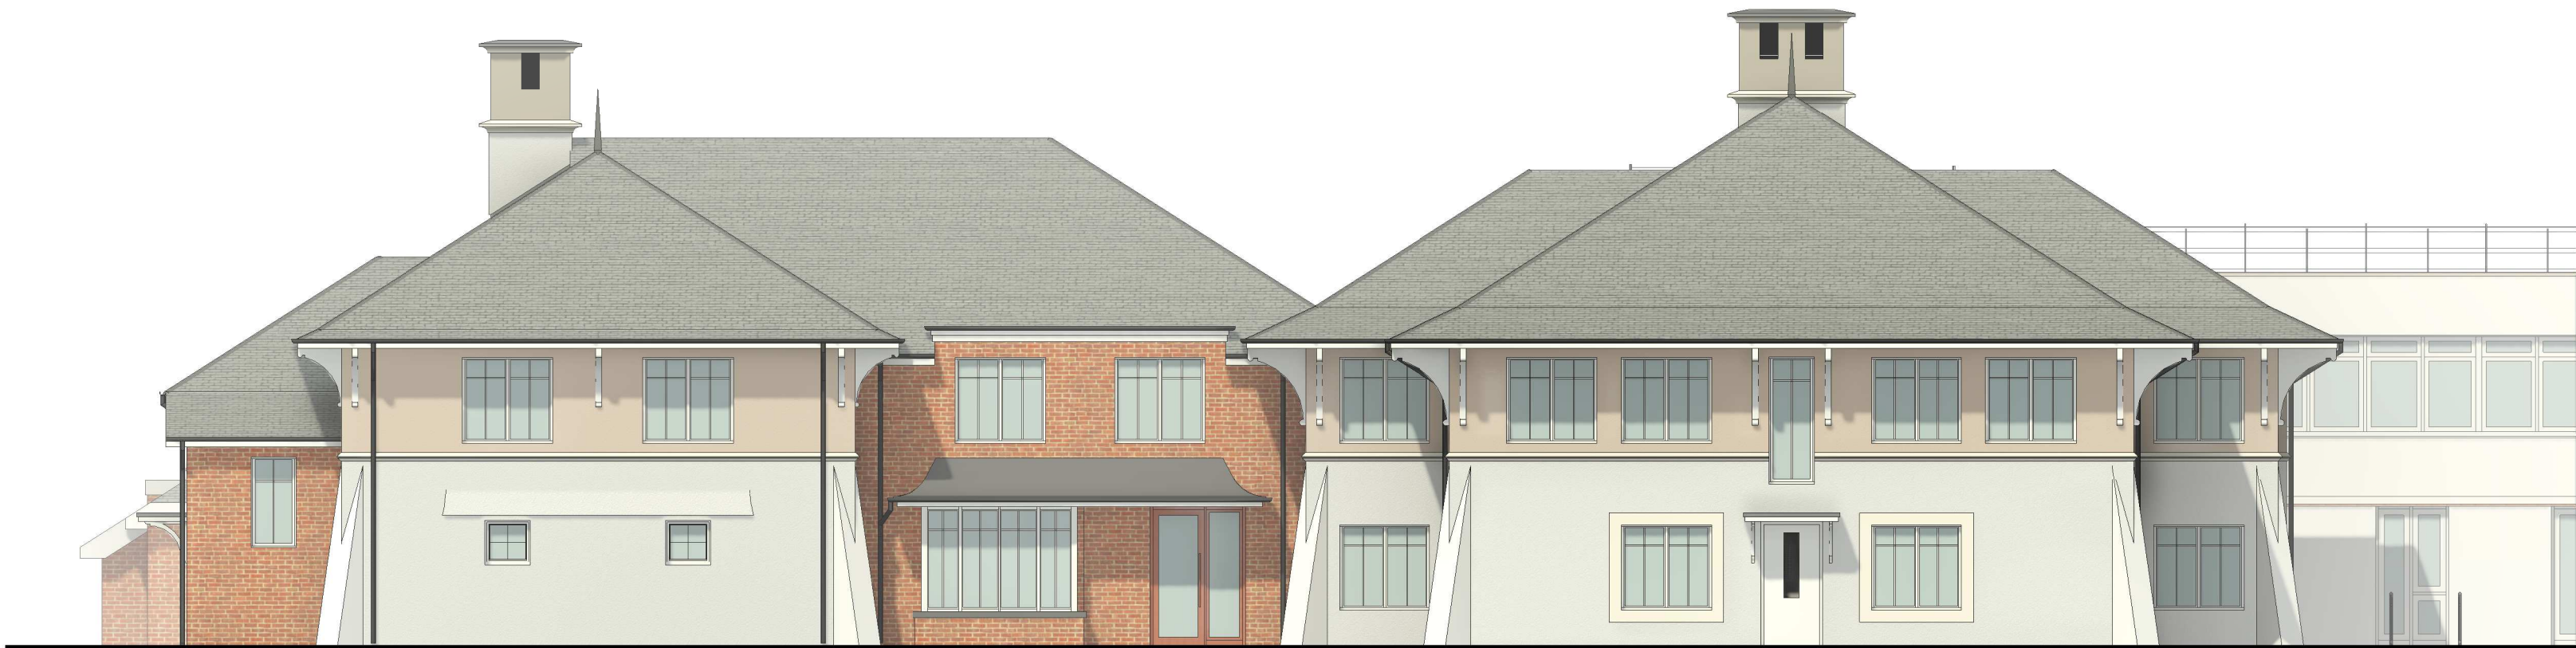

1 Braemar Lodge - North East Elevation onto Street - Alternative Roof
1 : 100



2 Braemar Lodge - South West Elevation onto Playing Field
1 : 100

0m 1:100 5m 10m 15m

--- Approved extensions to existing care home
--- Proposed amendments to approval

Project
Braemar Lodge
Stratford Road, Salisbury

Client

Colten Care



WLAWilliamsLester.

1 Star Lane, Ringwood, Hampshire, BH24 1AL
www.williamslester.com 01425 485234 mail@williamslester.com

Braemar Lodge Proposed Elevations Sheet 2

Scale A1 @ 1 : 100
Revision F Drawing Status Developed Design
Suitability Suitability Description

Drawing No.
5849-WLA-ZZ-XX-DR-A-2212