




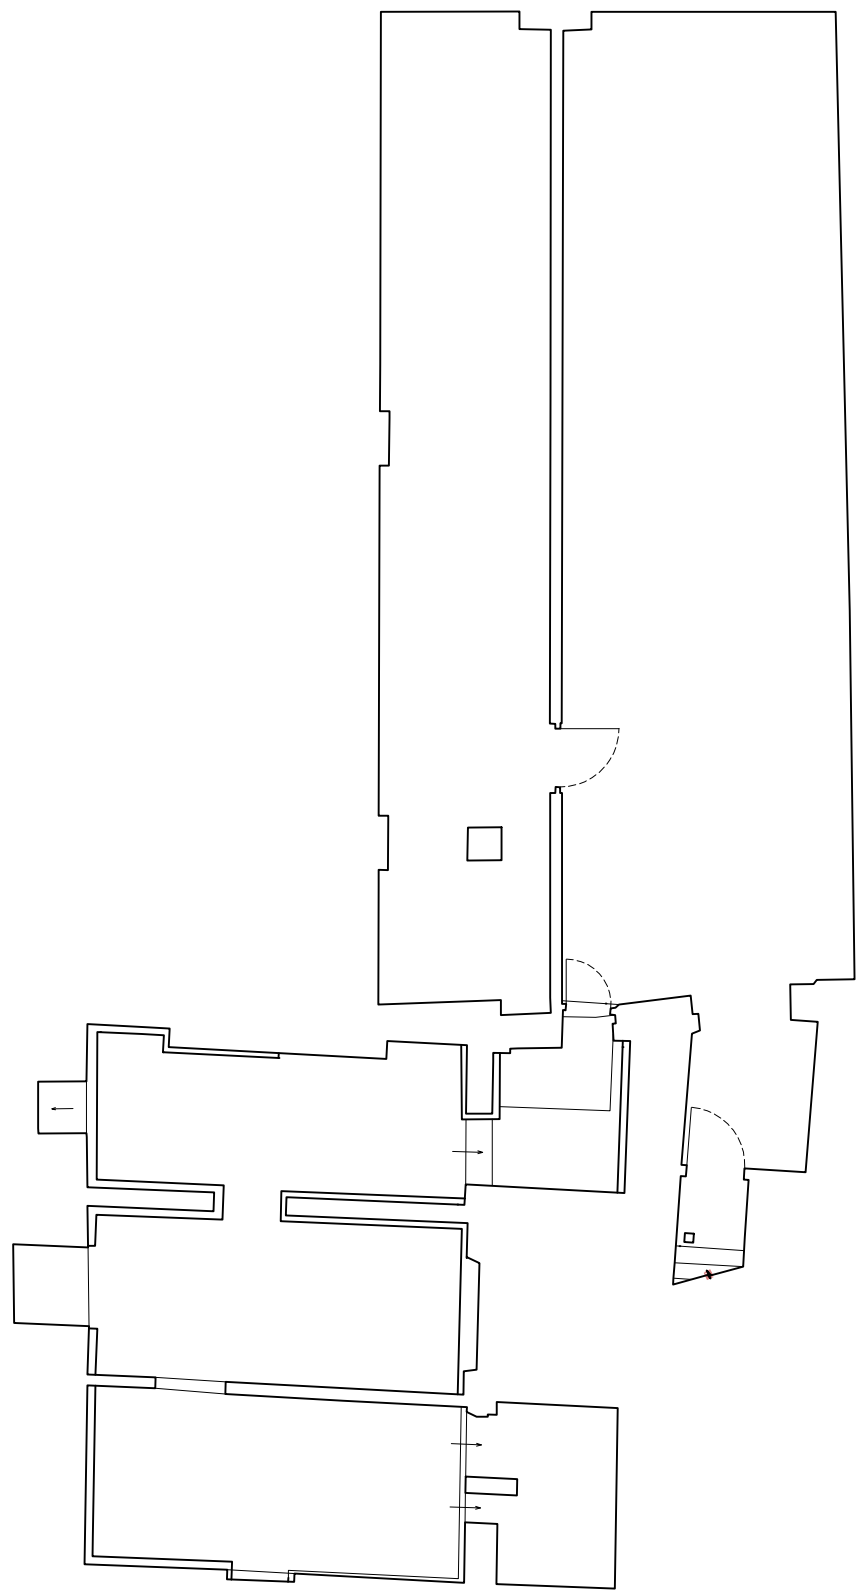


Basement Floor Plan

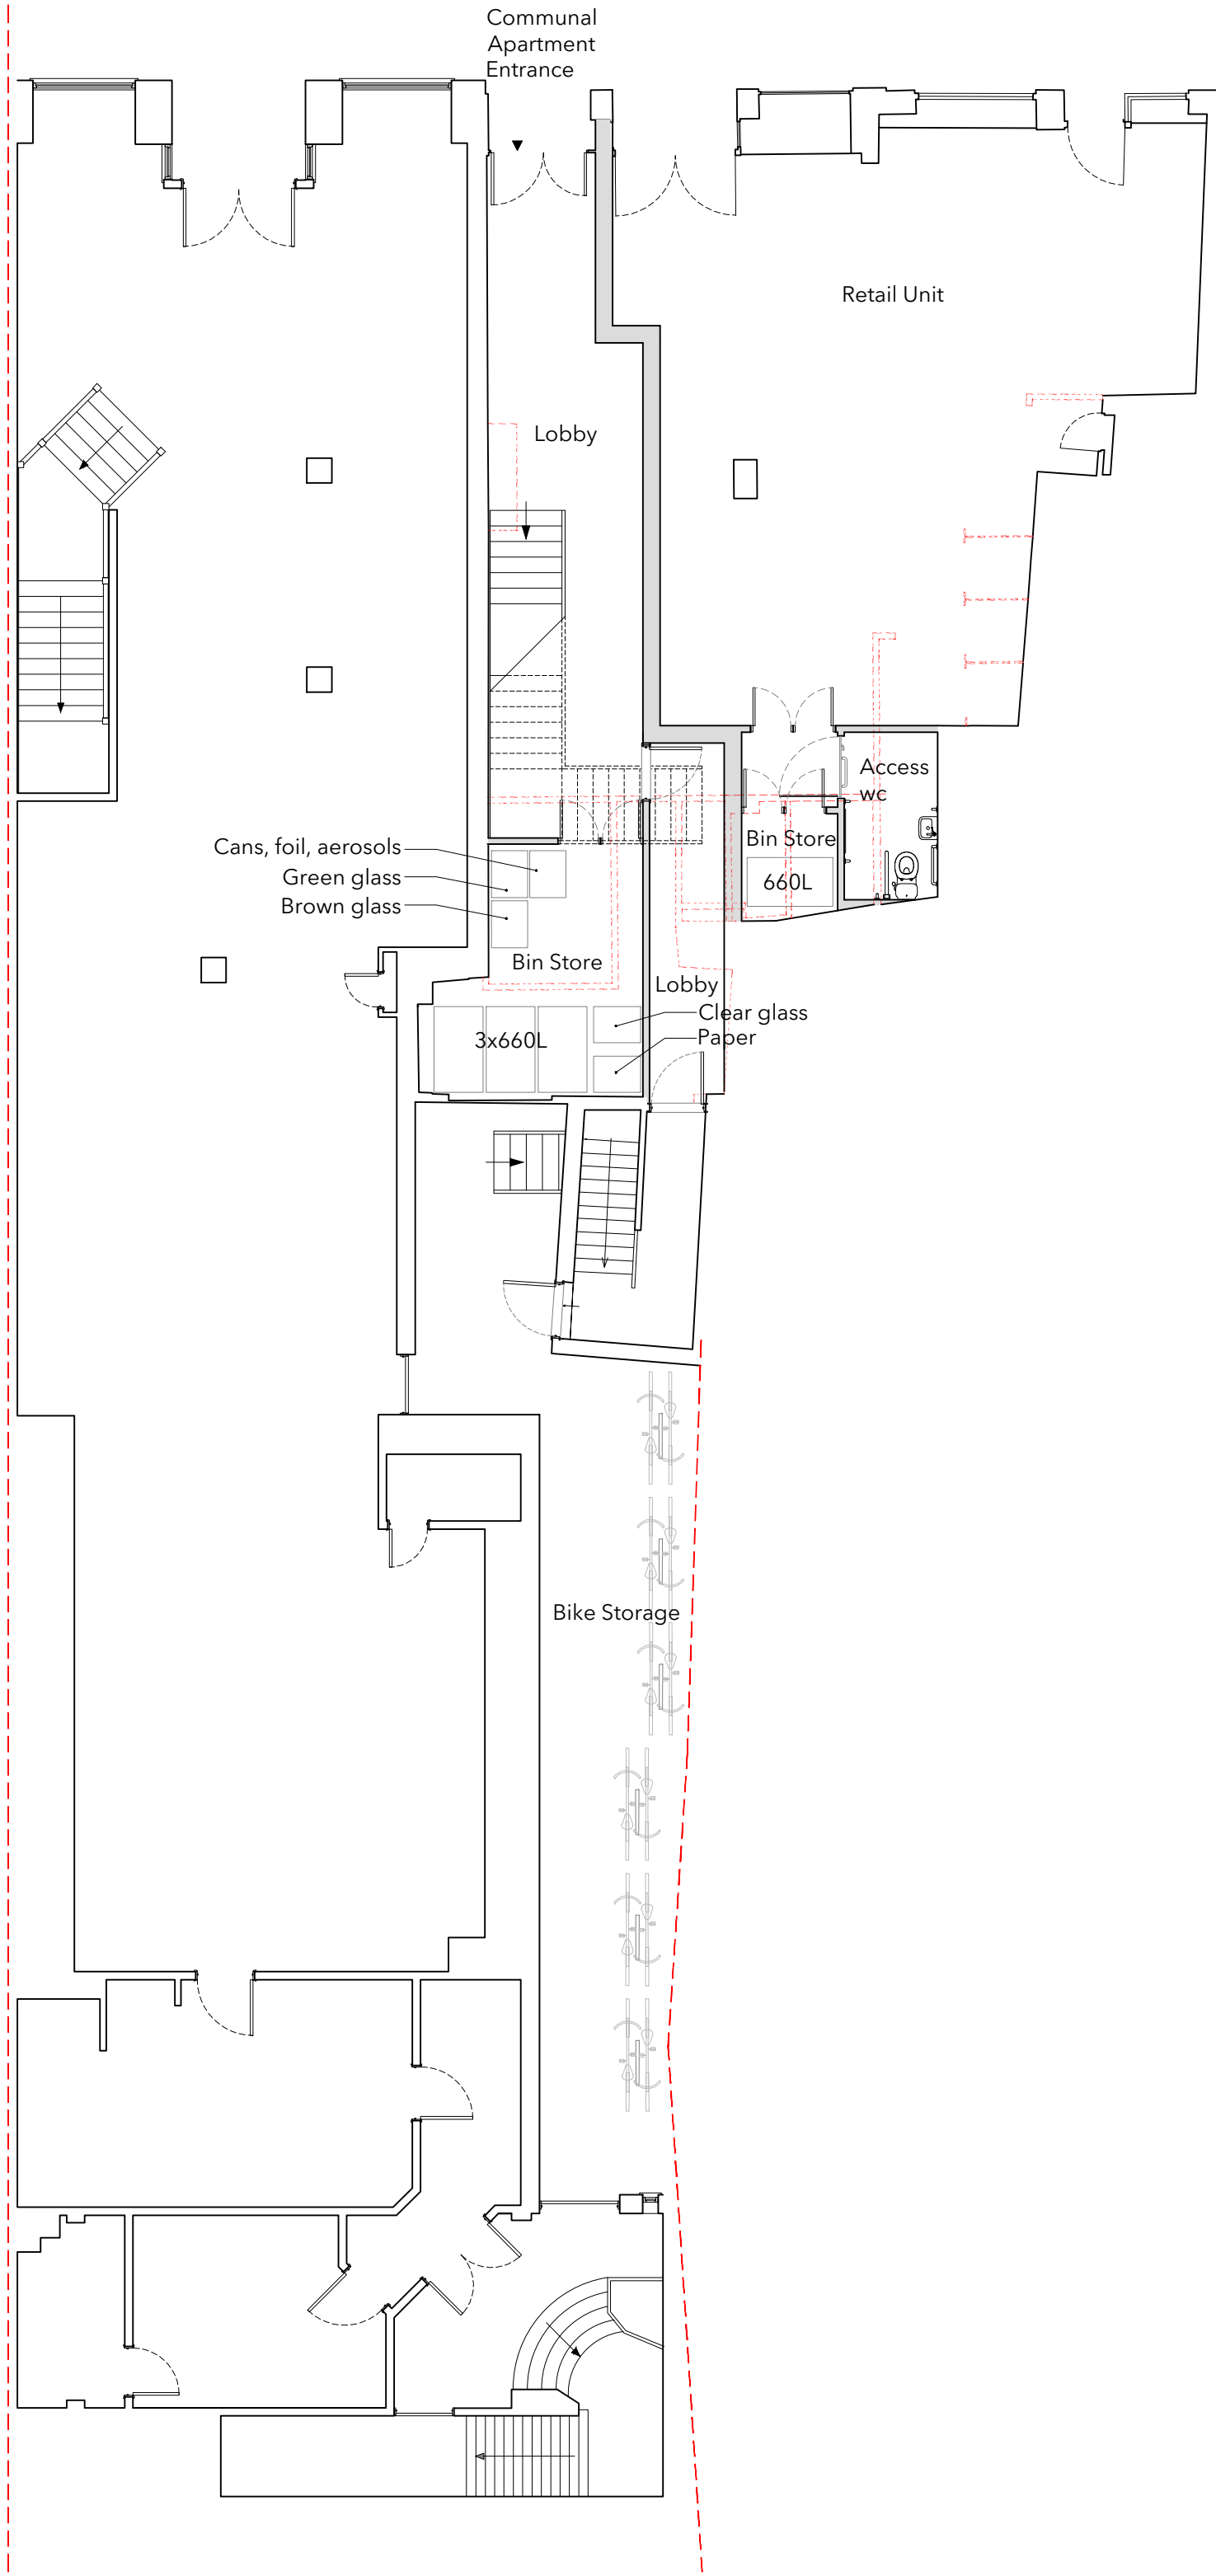

Ground Floor Plan

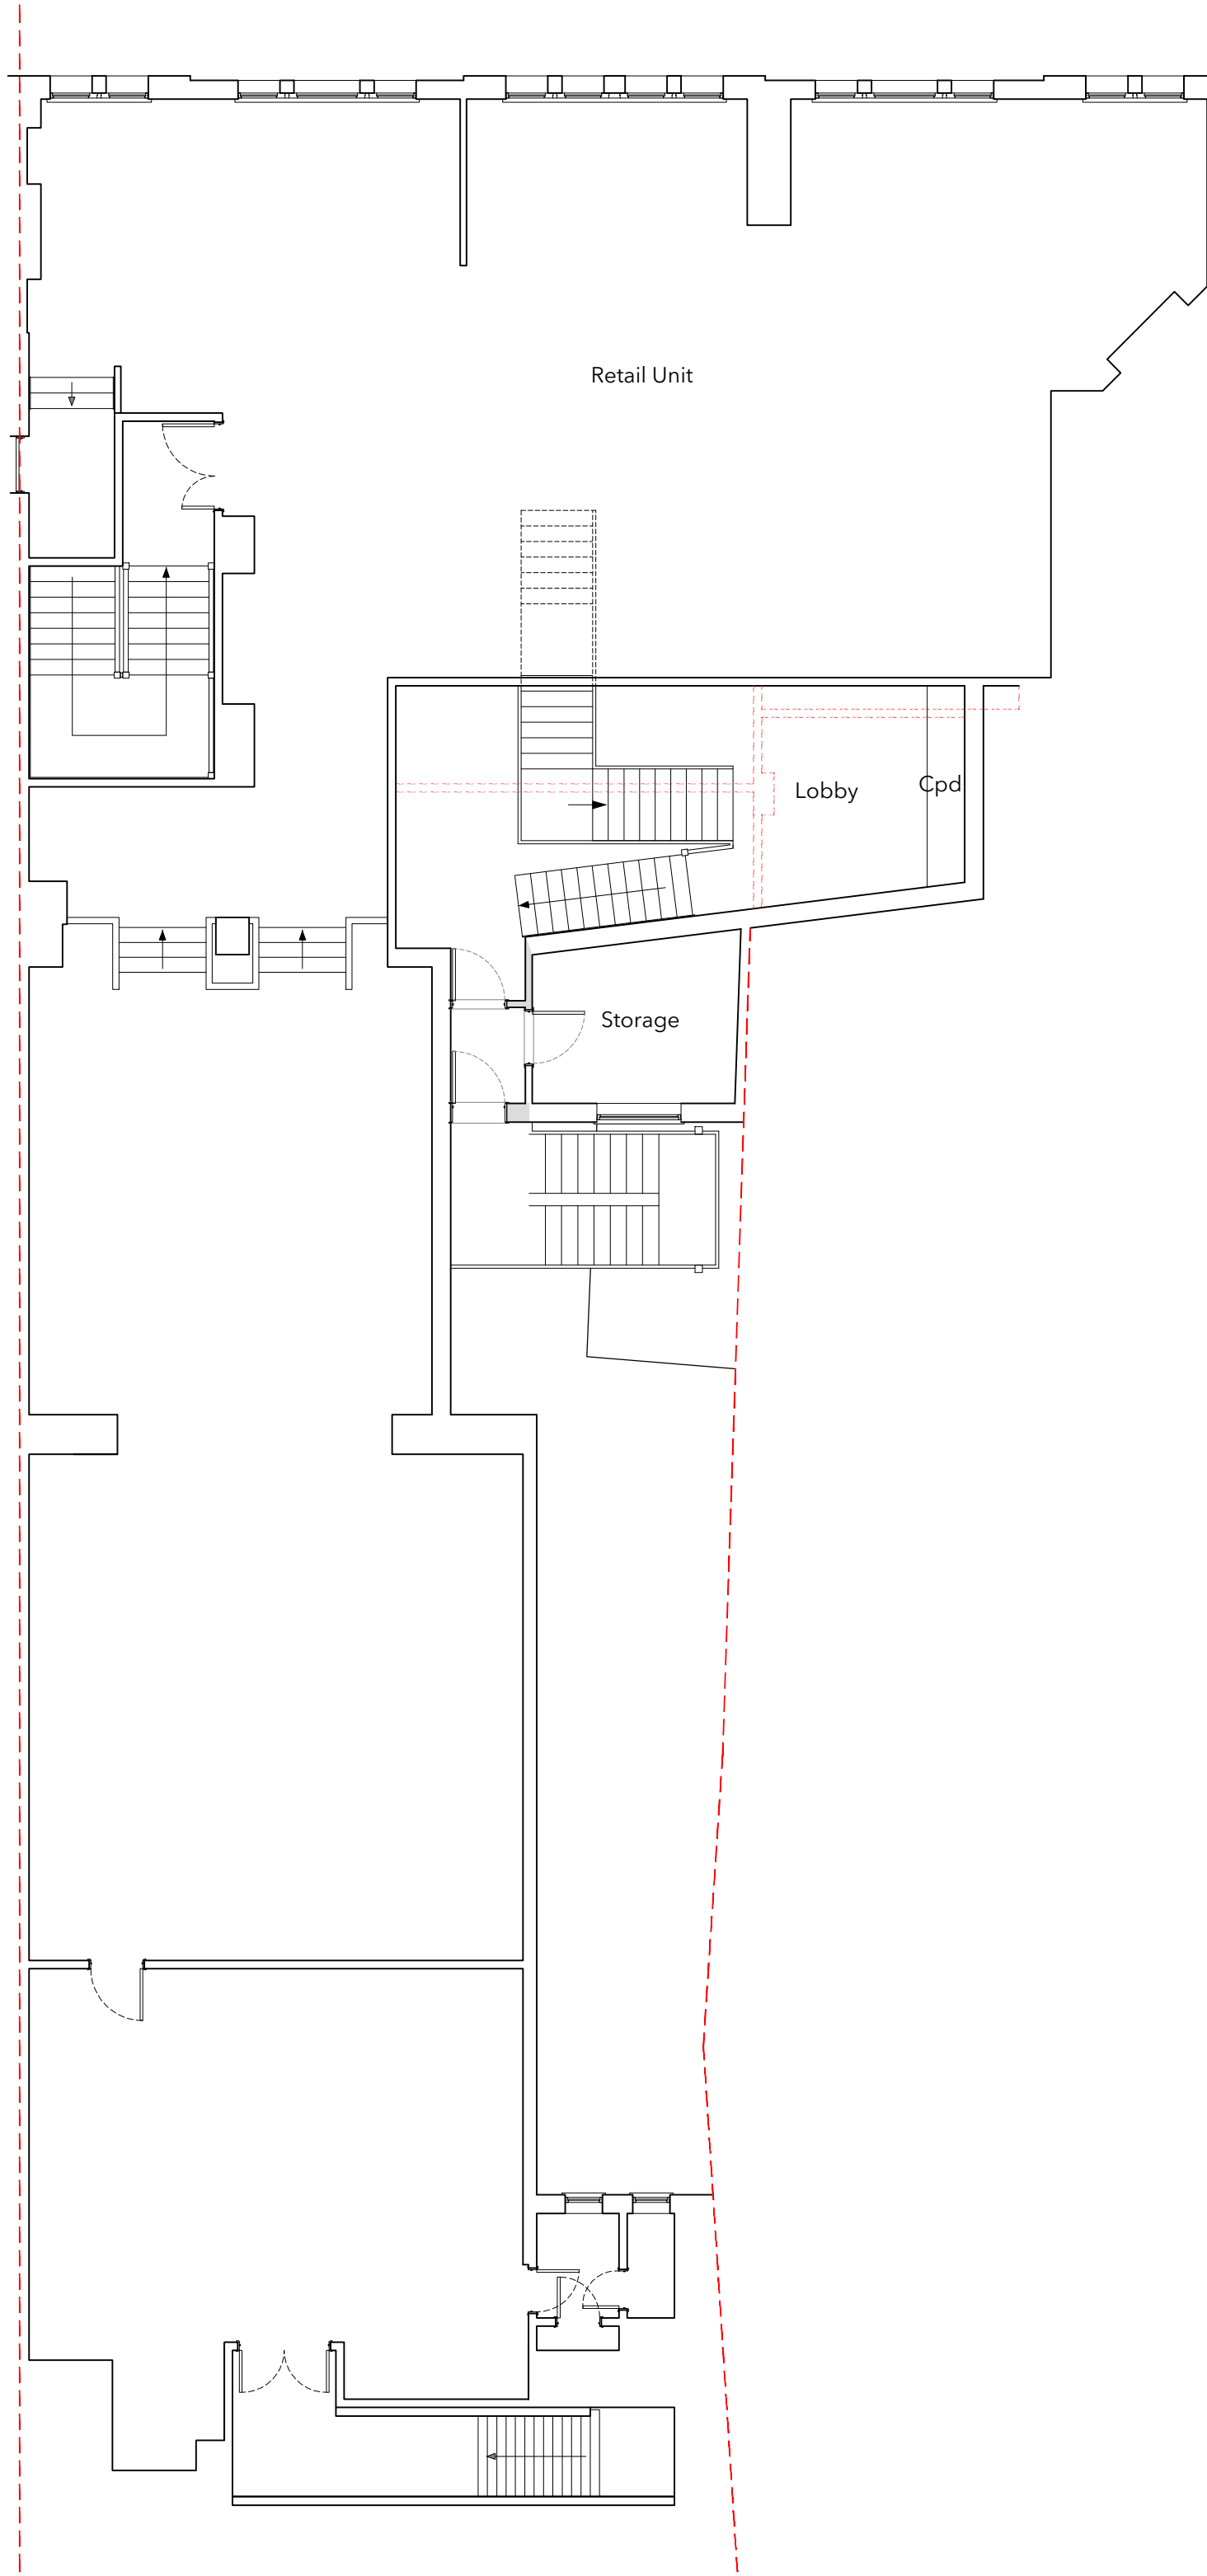

First Floor Plan

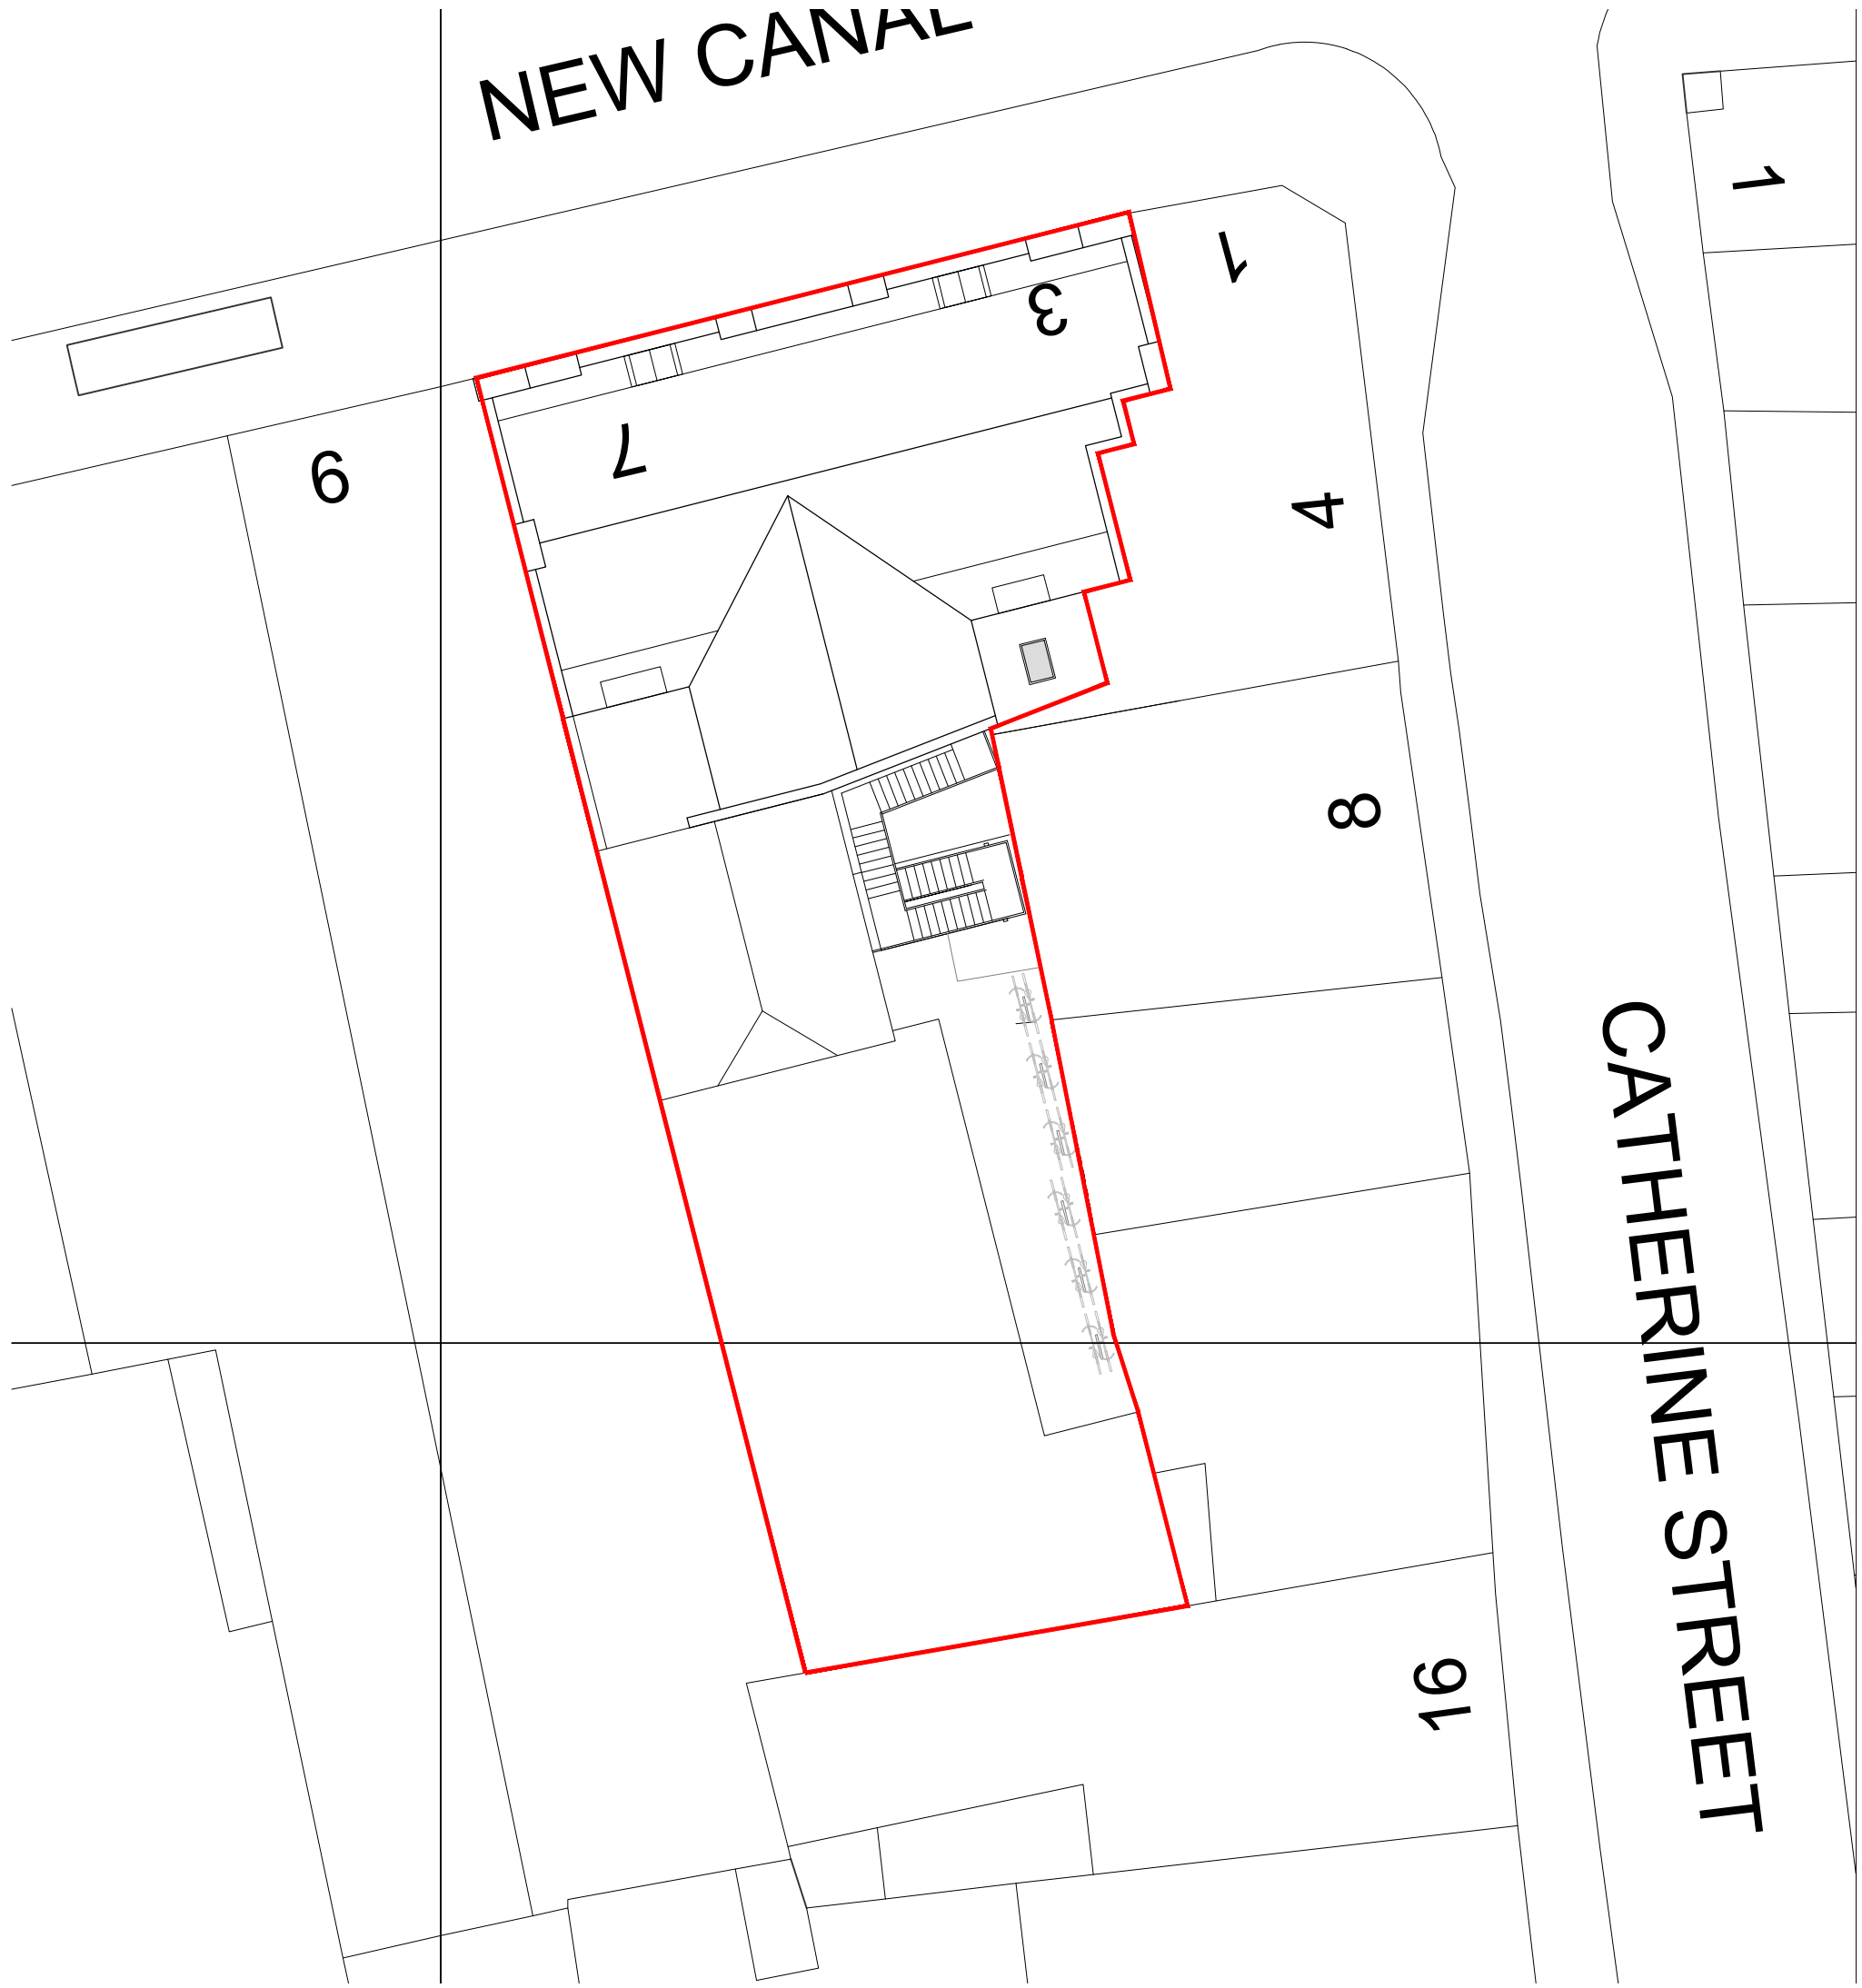

- KEY
- 2 Bed Flat
 - 1 Bed Flat
 - New Wall(s)
 - Omitted Wall(s)

A	General Amendments	17.11.23
No.	Description	Date

studio

t. 02382 542011
e. info@rs-studio.co.uk
w. www.rs-studio.co.uk

Drawing Title:
Plans
AS PROPOSED

Project Title:
3-7 New Canal,
Salisbury,
SP1 2AA

Drawing No.:
1679-P-101

Date: November 2023

Scale: Various

Drawn: NM

Checked: RS

This drawing is the copyright of the company and must not be reproduced or used without permission. Annotated dimensions are to be taken in preference to scaled dimensions and site dimensions must be checked before work is commenced

Plans
AS PROPOSED
Scale 1:100

