
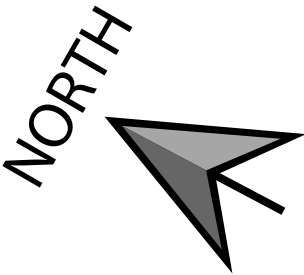


Proposed Floor Plan 1:50

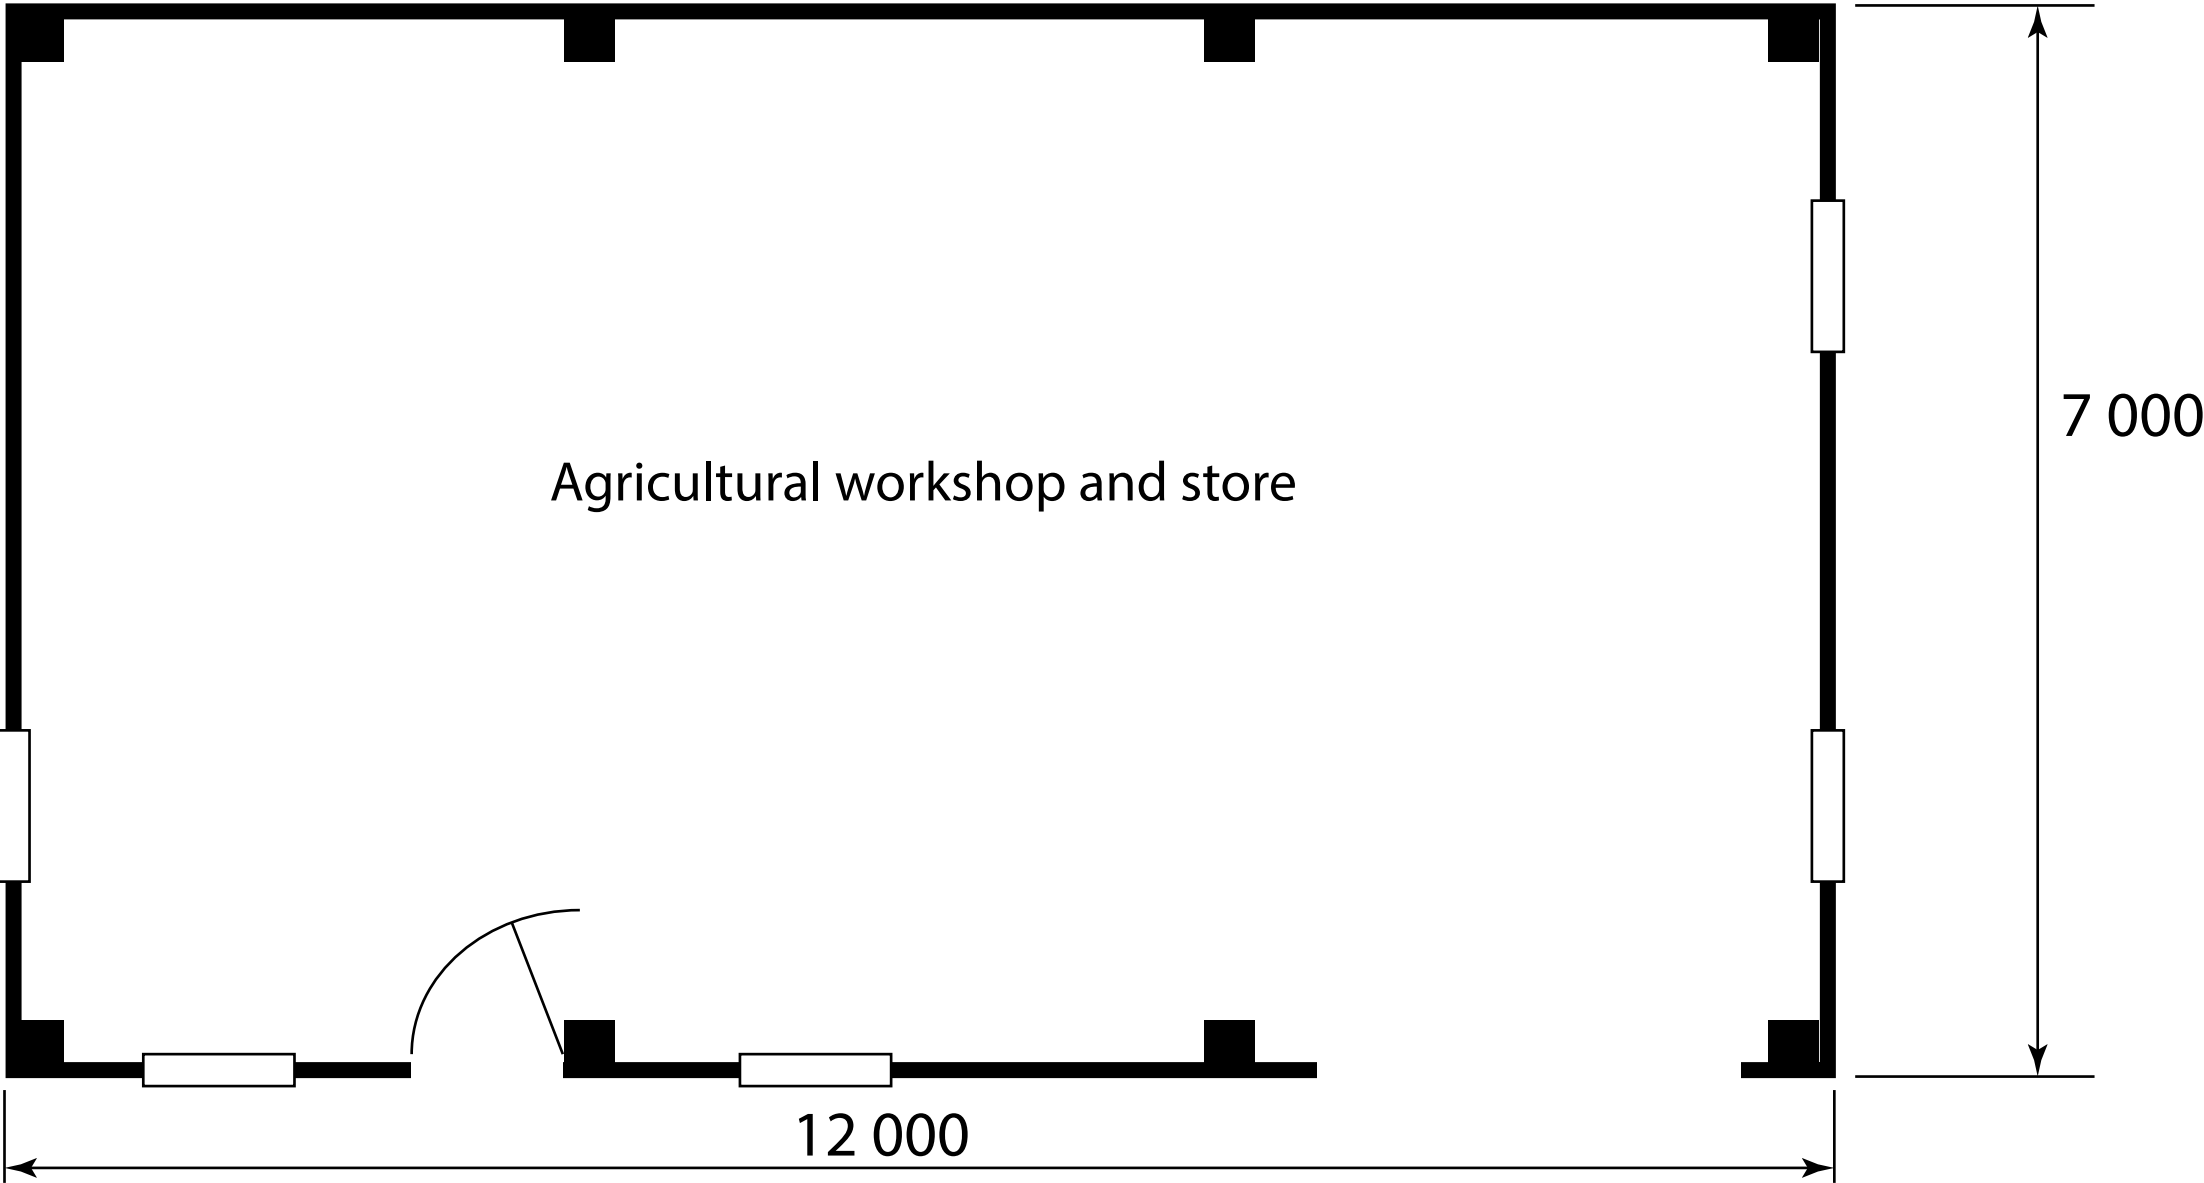

Title: Agricultural Workshop, Proposed Floor Plan		
Location: Land South of Pye Lane, Broad Town, SN4 7RR		
Scale: 1:50		
Date: 10/11/2025	Drawing Ref. TAW_FP_1	Drawing Size: A3