



REVISION NOTES				
Rev	Date	Description	Drw	Chk

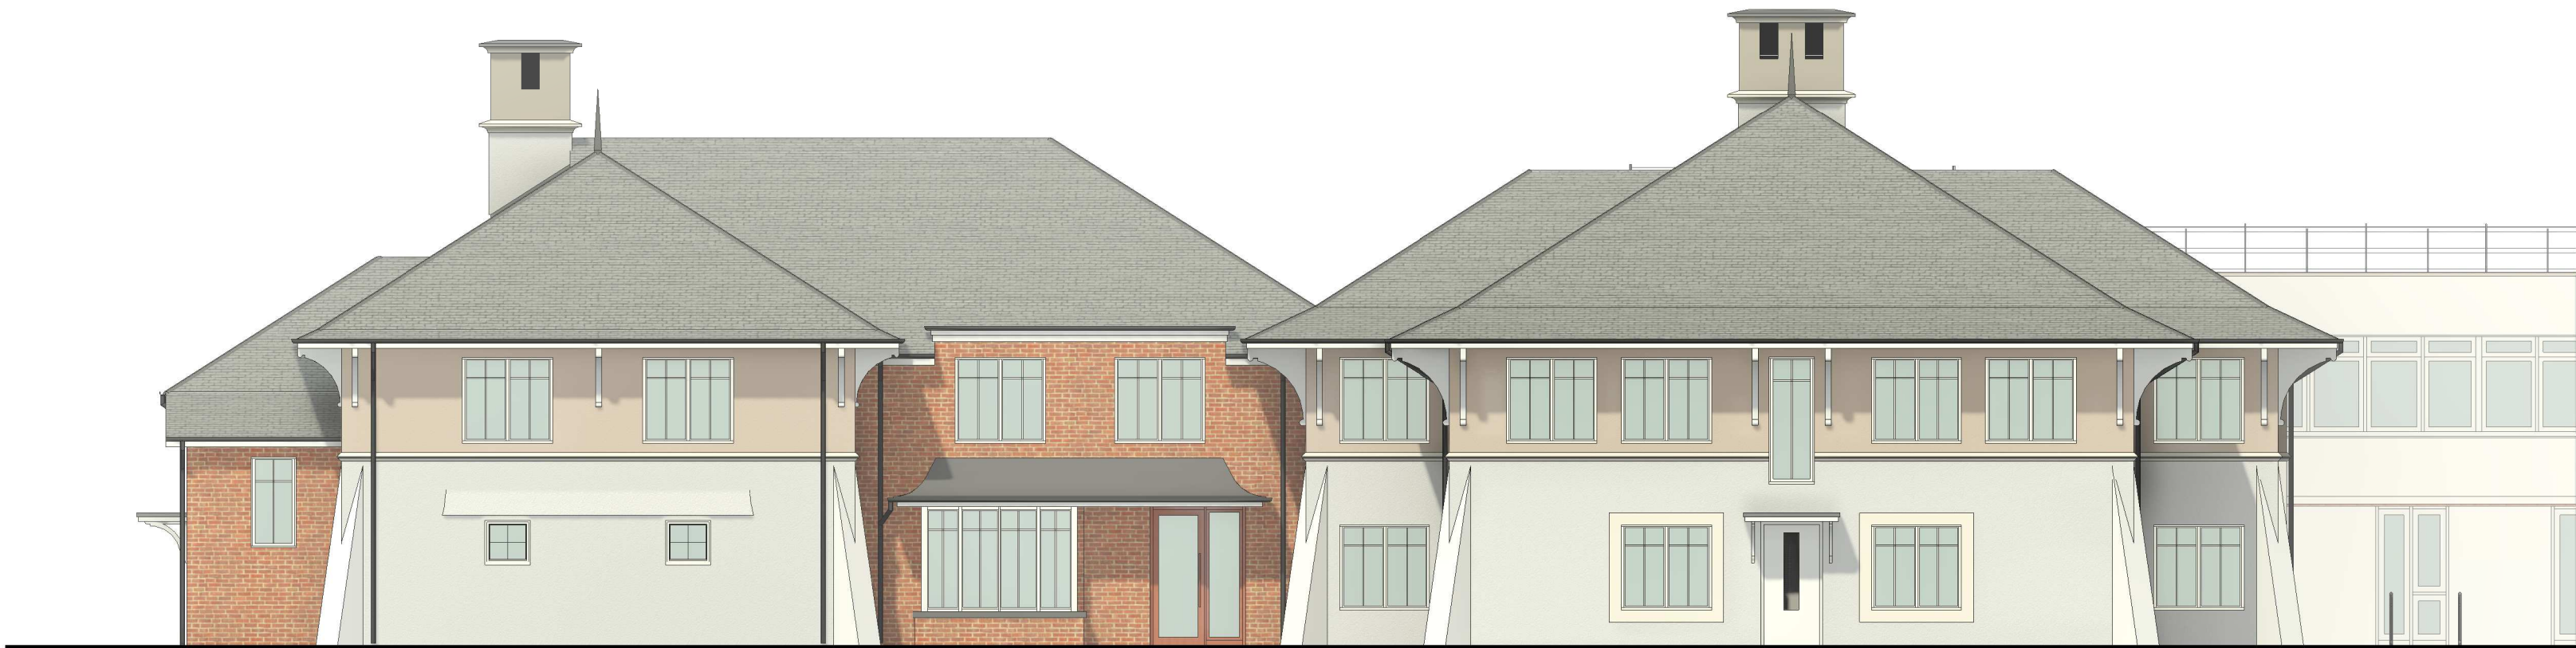

1 Braemar Lodge - North East Elevation onto Street - Alternative Roof
1 : 100



2 Braemar Lodge - South West Elevation onto Playing Field
1 : 100

 

Project
Braemar Lodge
Stratford Road, Salisbury

Client

Colten Care



WLAWilliamsLester.

1 Star Lane, Ringwood, Hampshire, BH24 1AL
www.williamslester.com 01425 485234 mail@williamslester.com

Braemar Lodge - Existing Elevations Sheet 2

Scale A1 @ 1 : 100

Revision Drawing Status

Developed Design

Suitability Suitability Description

Drawing No.

5849-WLA-ZZ-XX-DR-A-2202