


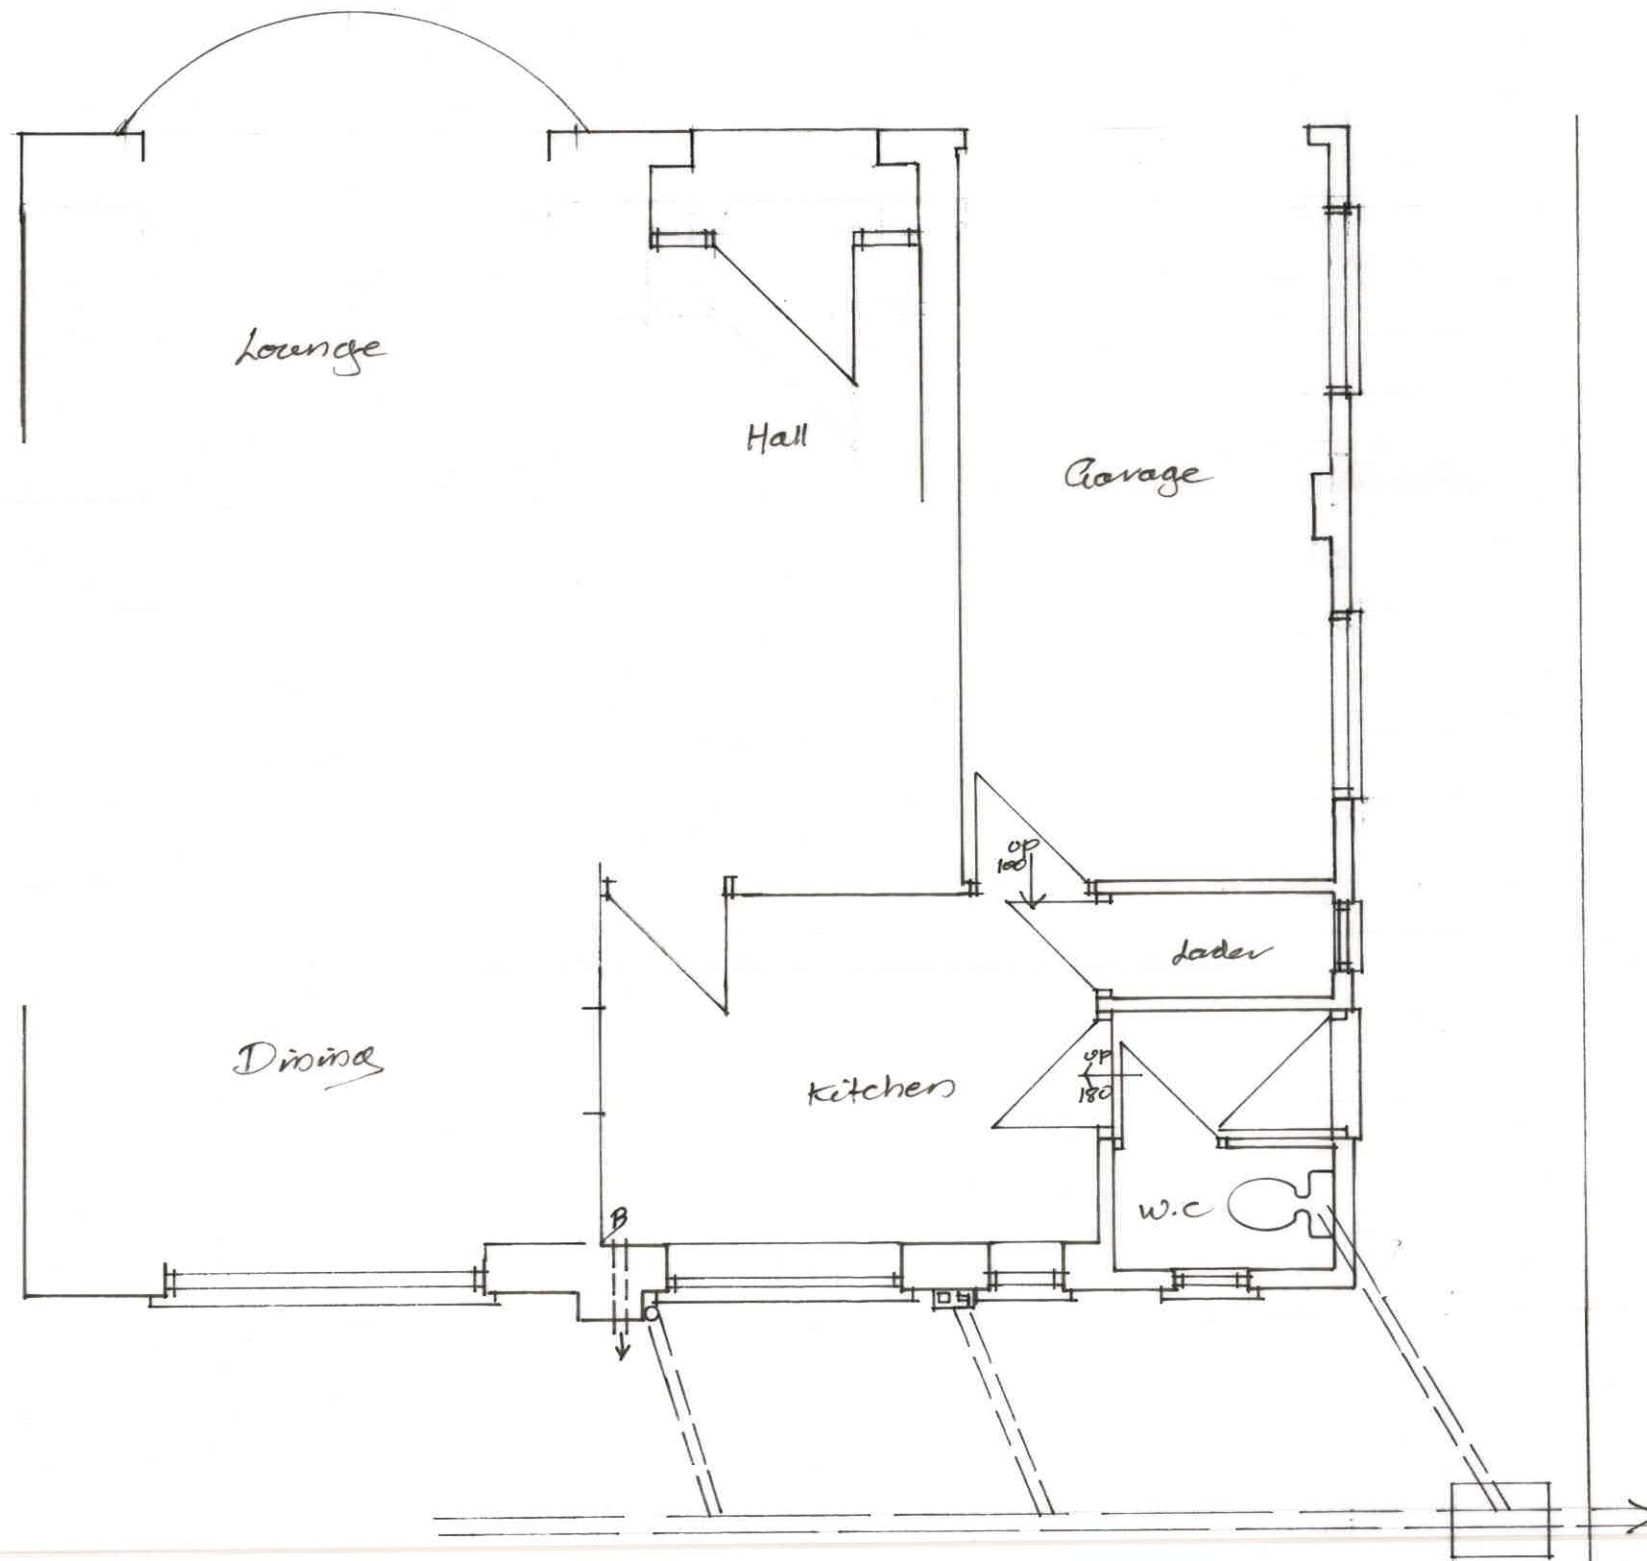

Ground Floor Plan Existing 1:50



 3 Potley Lane Corsham, Wilts SN13 9RY 01225811057	
Project 19 The Tynings Corsham	
Drawing Ground Floor Plan Existing	
Scale 1:50	Drawing No 2656/1
Date Oct 2025	Drawn Chris Hyde