


Field Boundary and existing hedge line


1 500

Proposed Block Plan 1:50

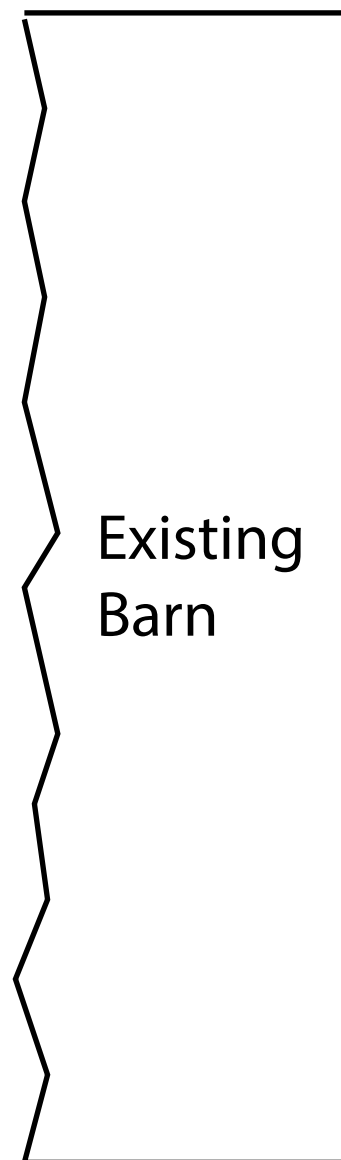


Existing
Barn

approx 3 000

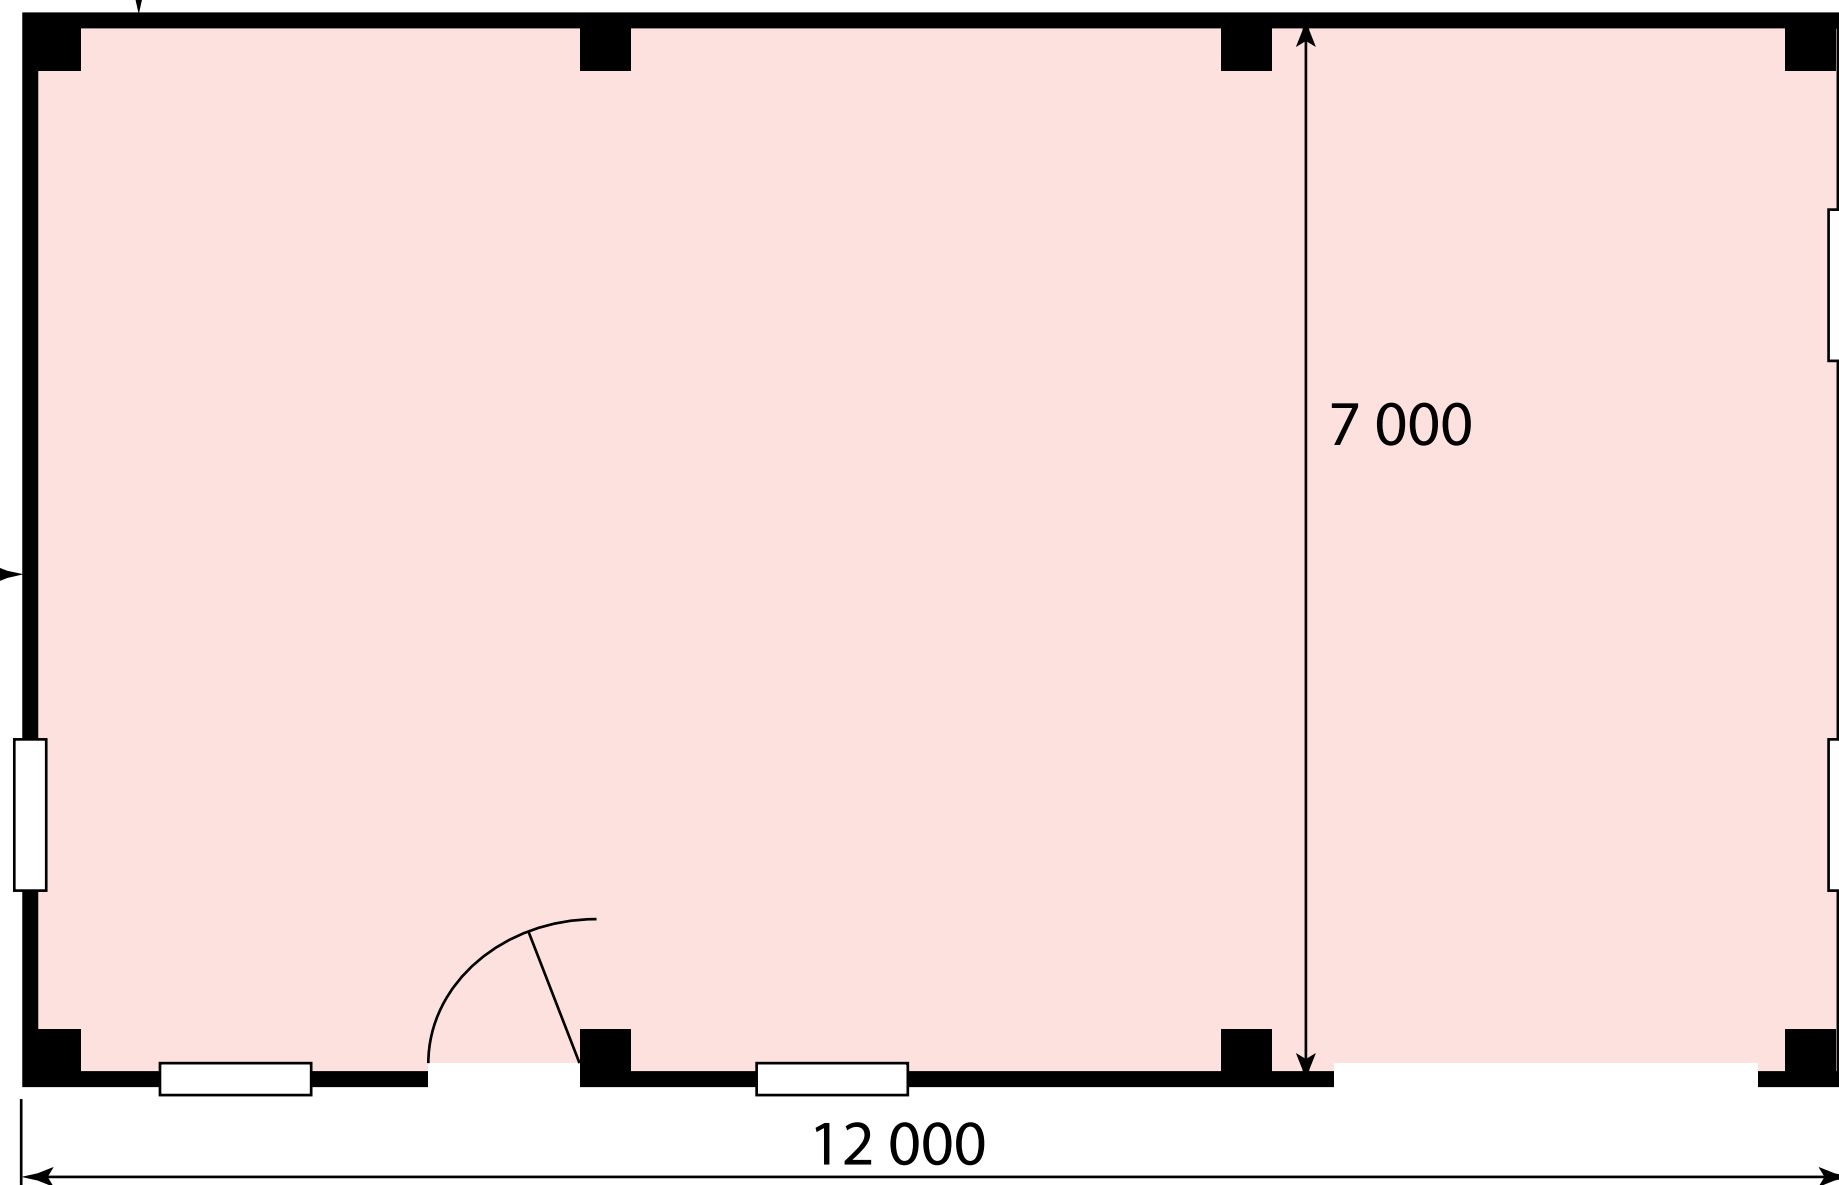

12 000


7 000

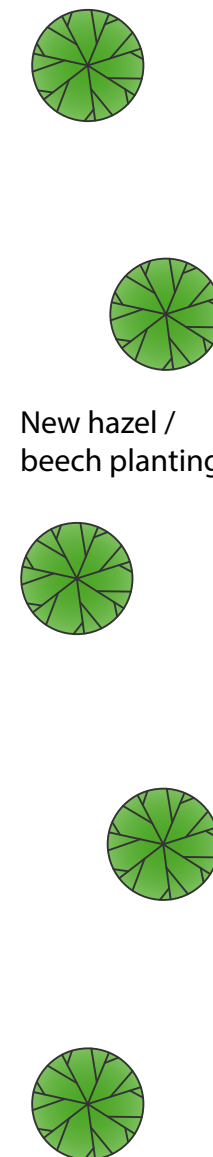

New hazel /
beech planting

- Front of proposed building (west elevation) to be aligned with front elevation of existing barn)

- Hazel / beech trees planted on south elevation

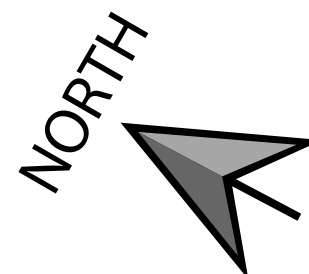

Title: Agricultural Workshop, Proposed Site Plan		
Location: Land South of Pye Lane, Broad Town, SN4 7RR		
Scale: 1:50		
 0 1 2 3 4 5m		
Date: 10/11/2025	Drawing Ref. TAW_SP_1	Drawing Size: A3