

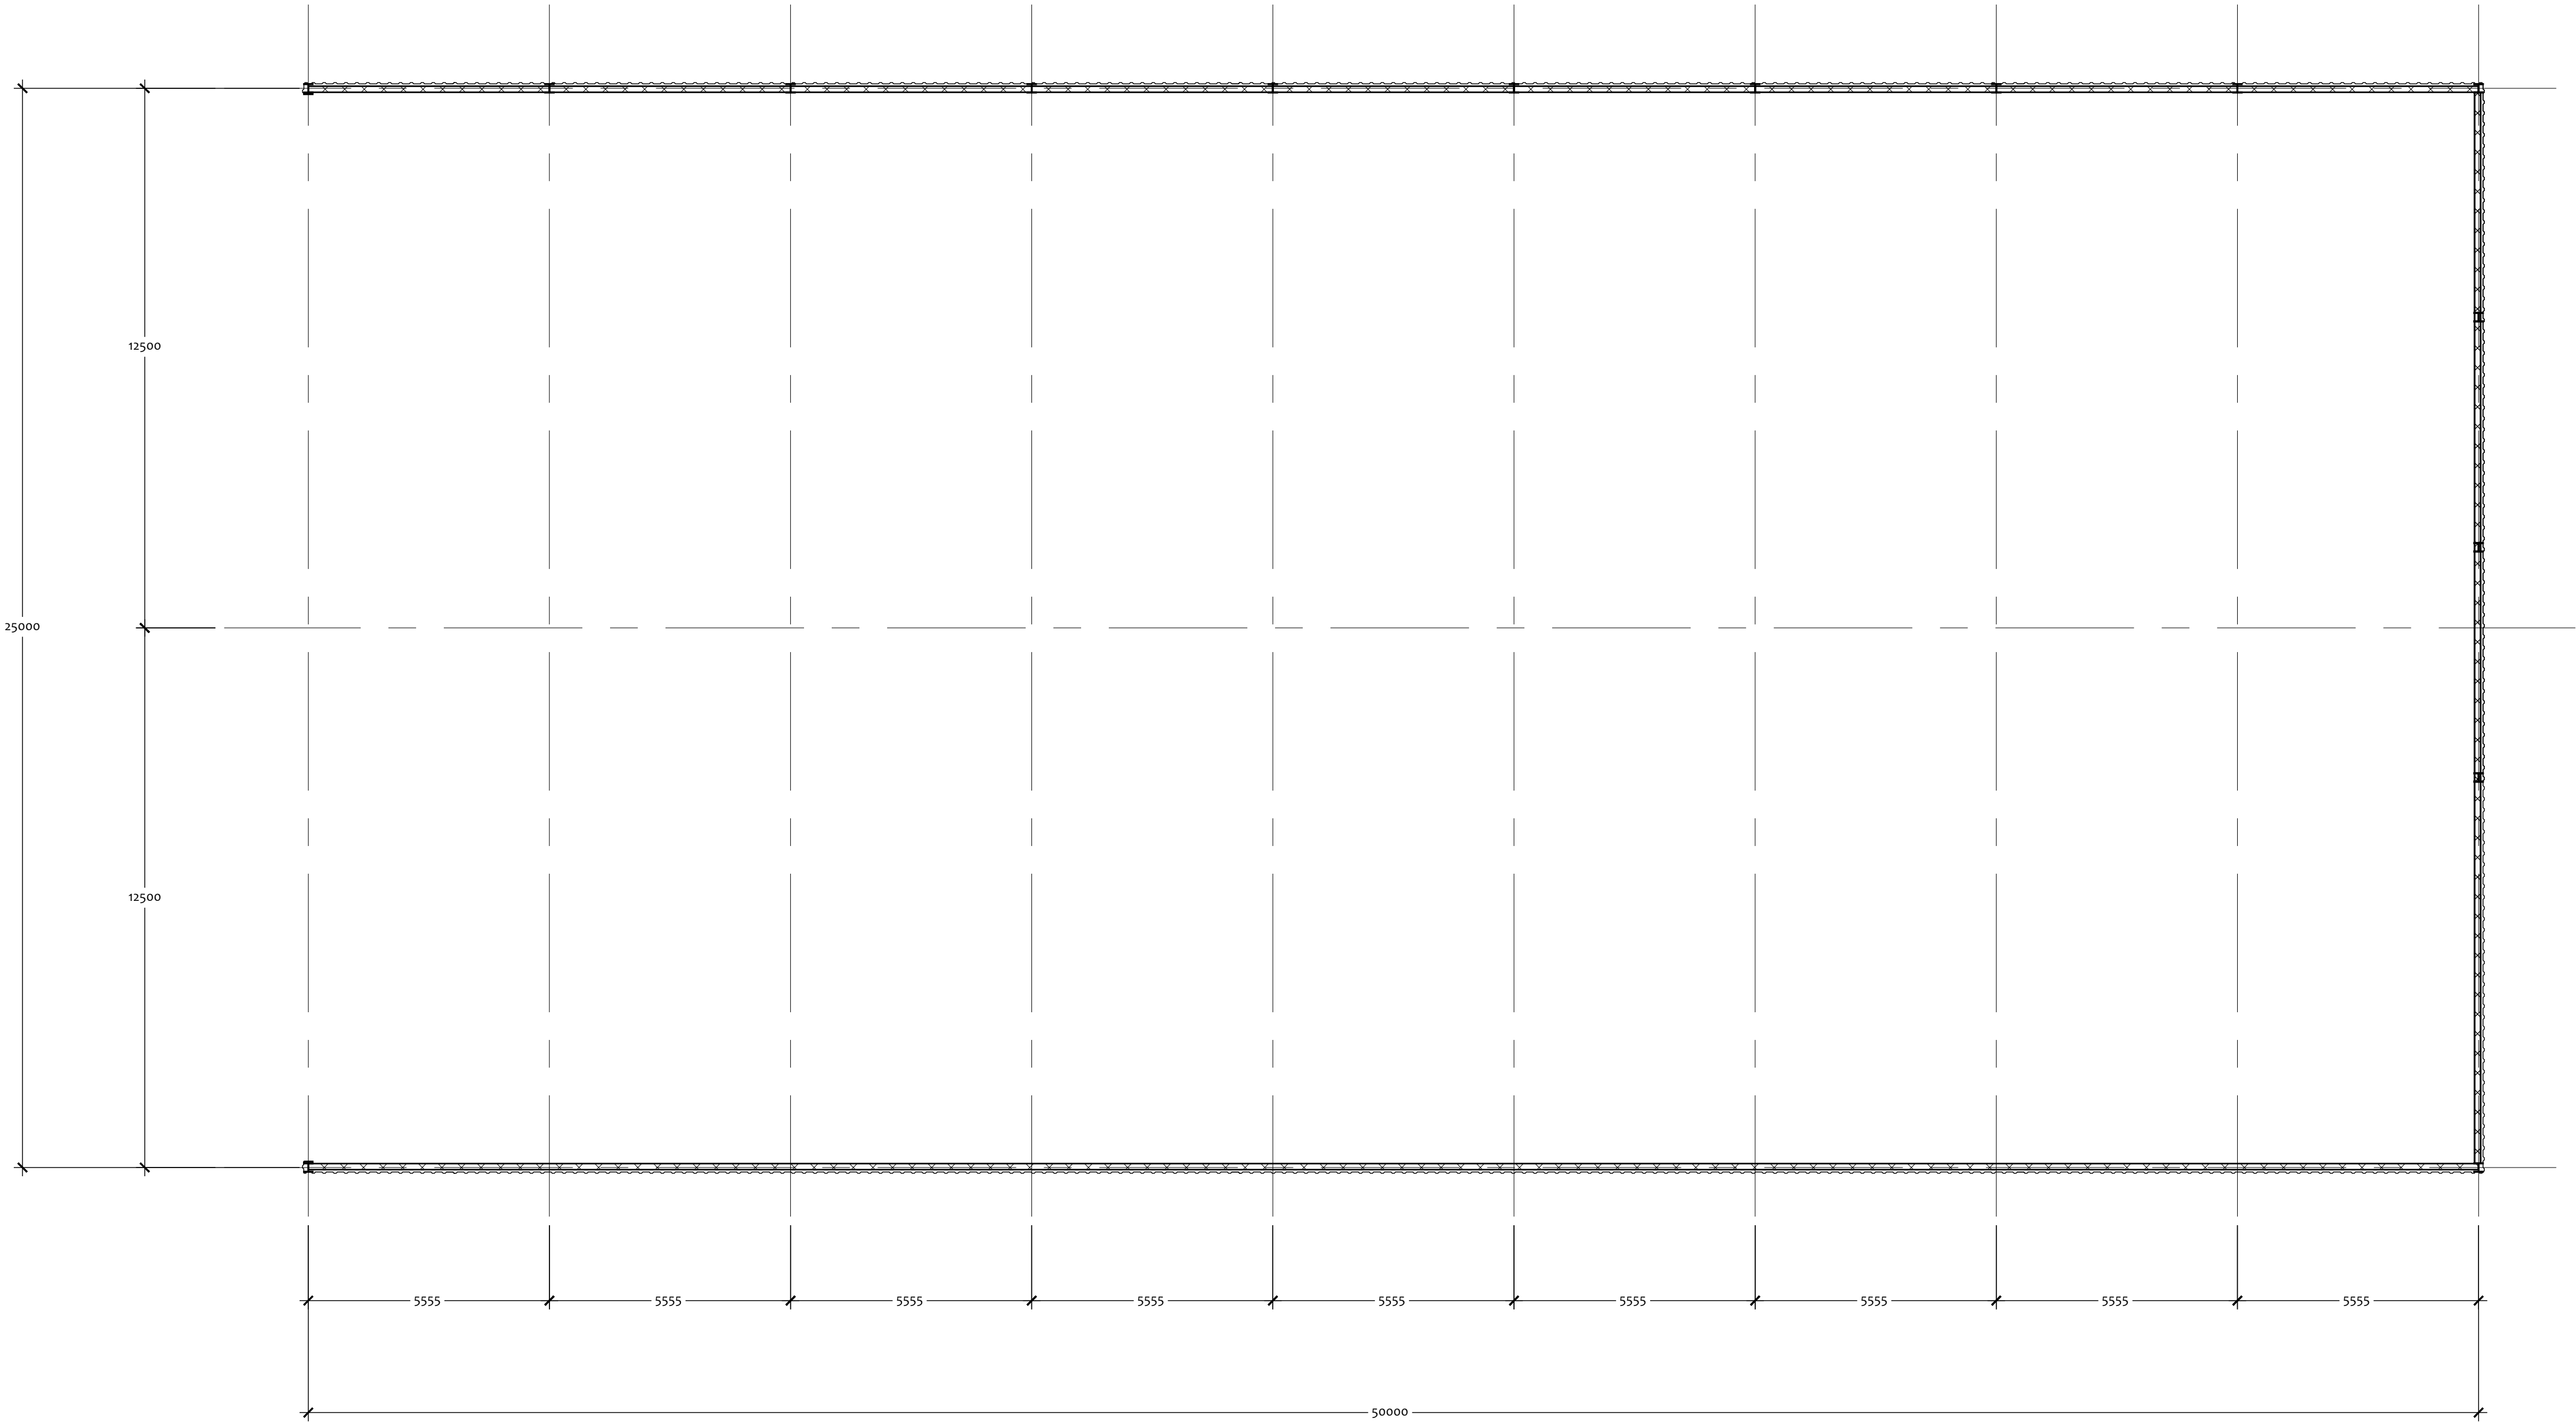


Responsibility is not accepted for errors made by others in scaling from this drawing.
All construction information should be taken from figured dimensions only.

A1 Original
Sheet Size

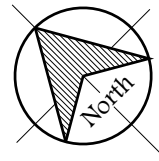

Proposed Floor Plan
(All dimensions are in mm)

 

date	rev	name	chk	note
------	-----	------	-----	------

CLIENT	MR TIMOTHY SYKES
--------	------------------

PROJECT	CHEESLEY HILL FARM CHEESLEY HILL GRITTENHAM CHIPPENHAM WILTSHIRE SN15 4JX
---------	--

DRAWING TITLE	PROPOSED HAY SHED FLOOR PLAN
---------------	---------------------------------

DATE	SCALE	DRAWN BY	CHECKED BY
11.10.2025	1:100	BH	

DRAWING NUMBER	REVISION NO.
CHF-PL-002	