
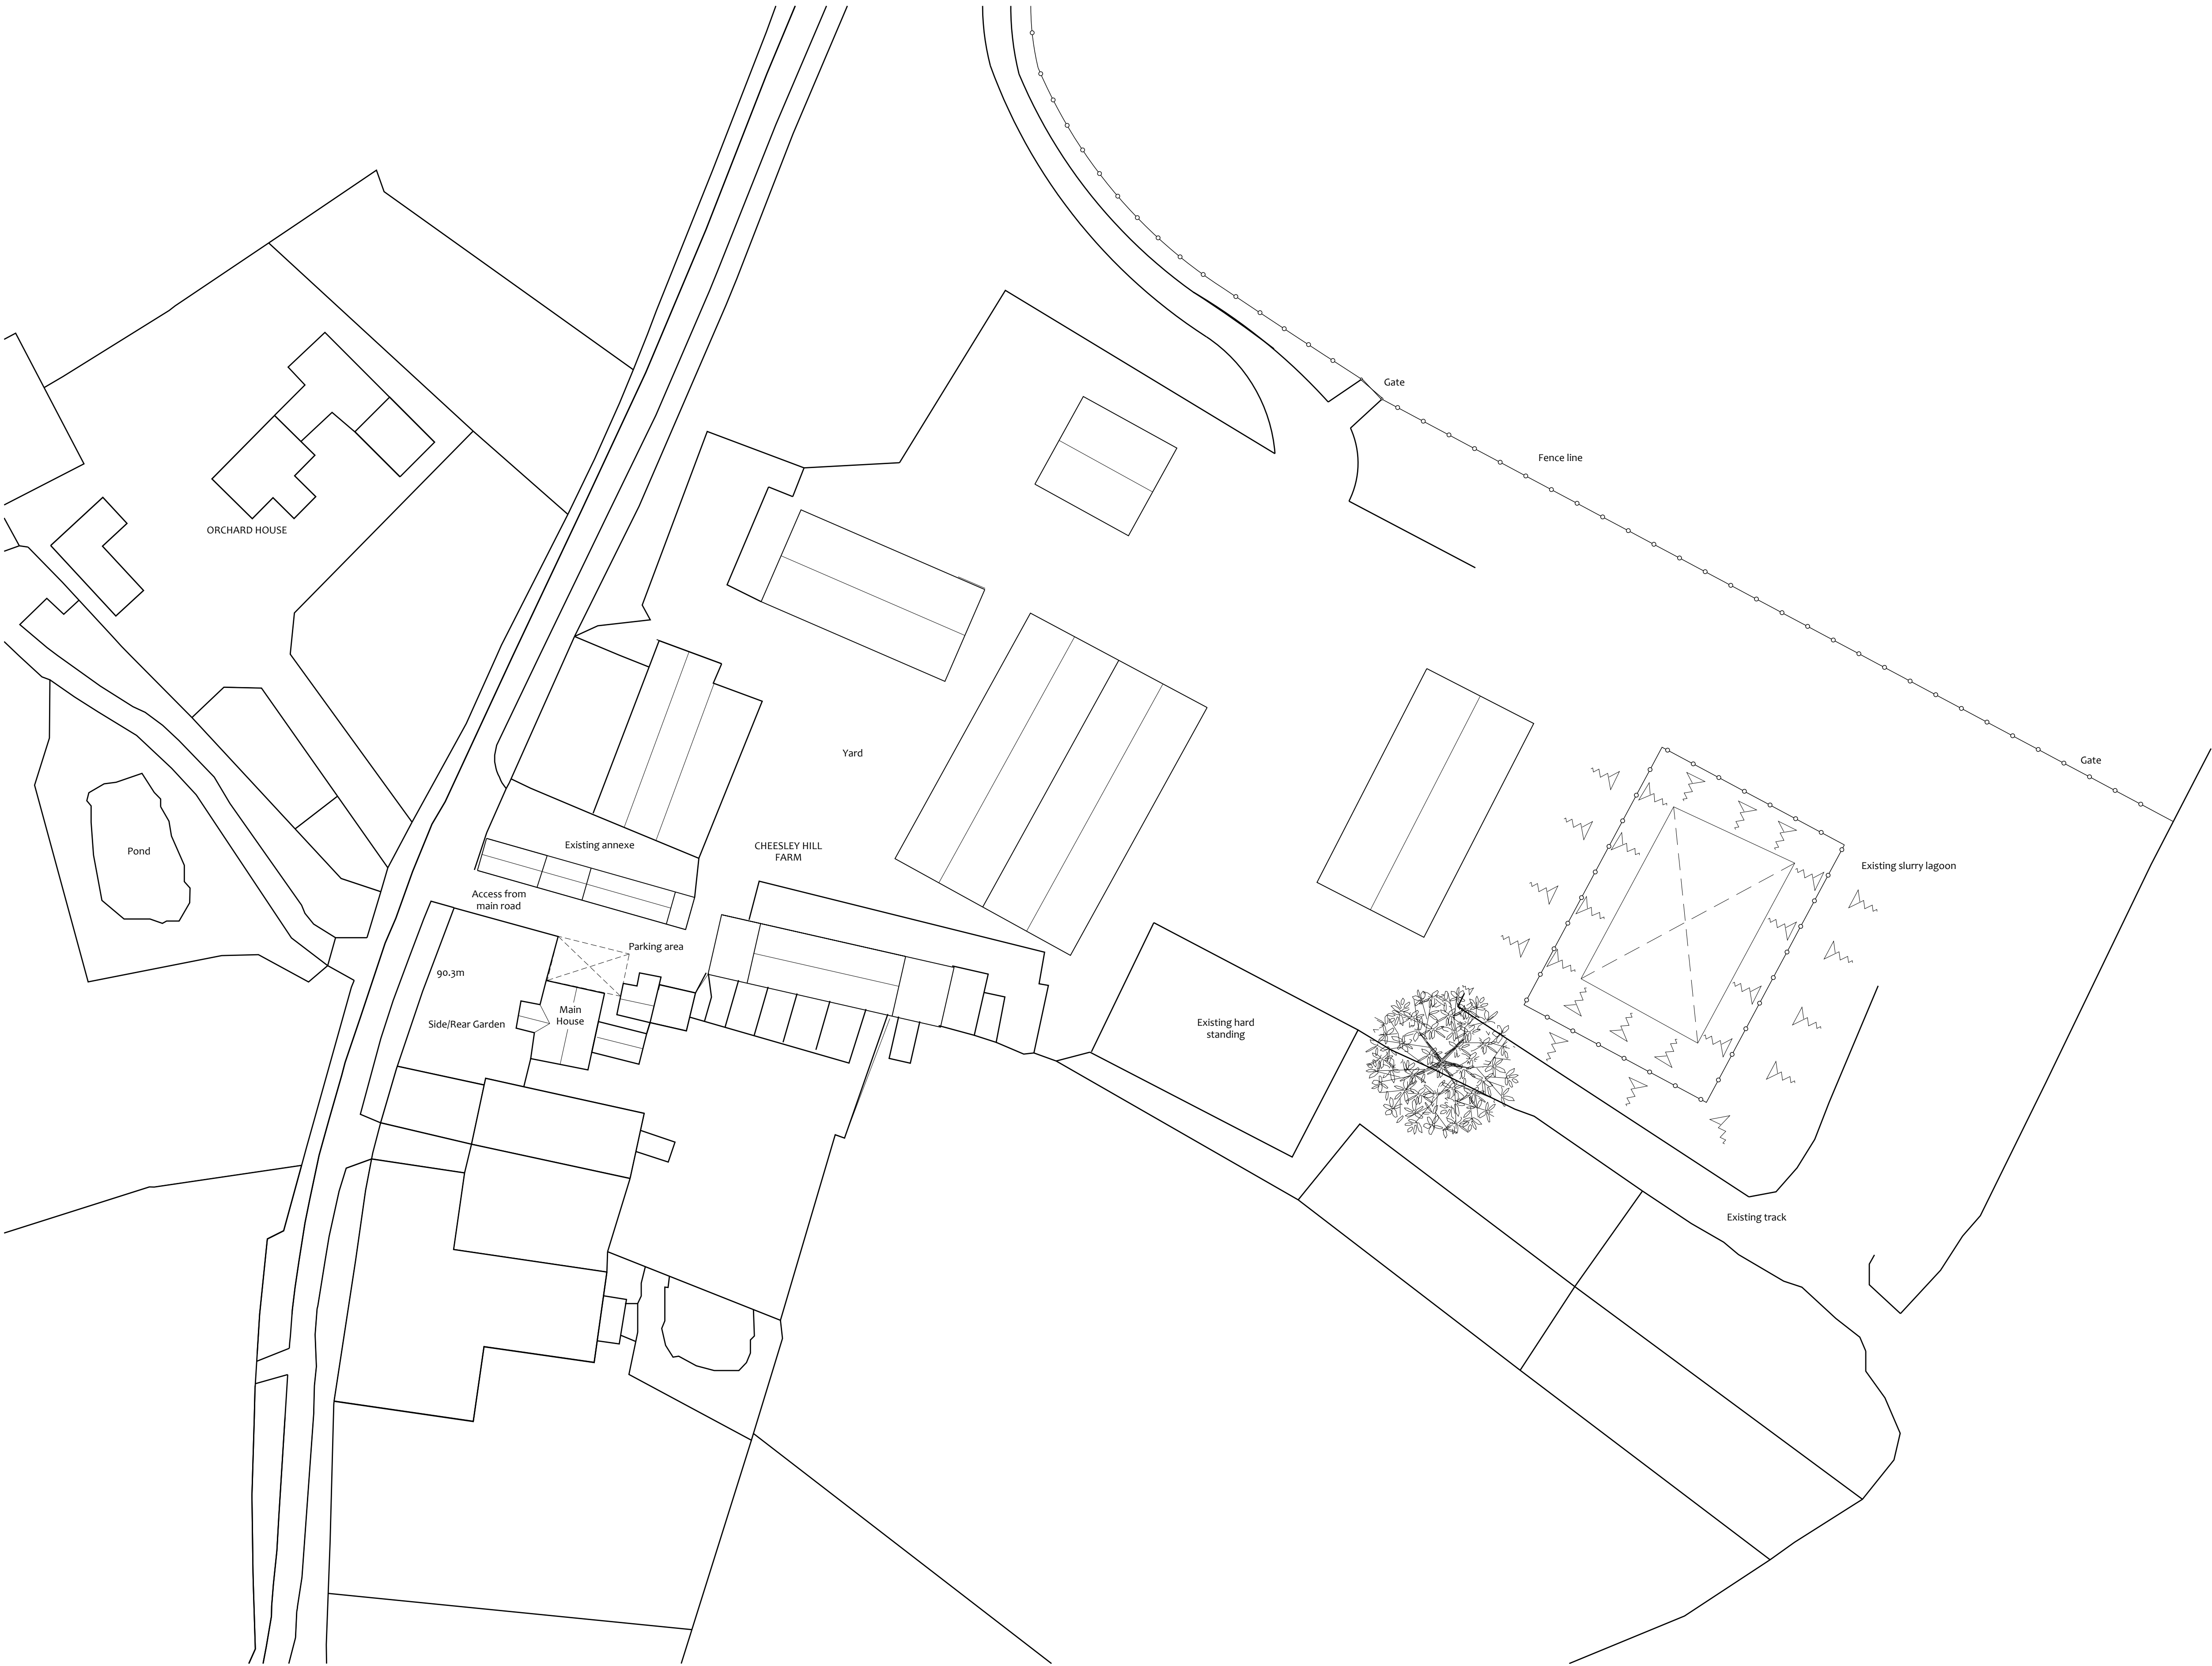


0m 10m 20m 30m 40m 50m
Scale: 1:500

Responsibility is not accepted for errors made by others in scaling from this drawing.
All construction information should be taken from figured dimensions only.

A1 Original Sheet Size

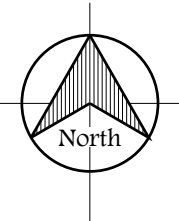

Existing Site Plan
Scale 1:500

date	rev	name	chk	note
PROJECT CHEESLEY HILL FARM CHEESLEY HILL GRITTENHAM CHIPPENHAM WILTSHIRE SN15 4JX				
DRAWING TITLE PROPOSED HAY SHED EXISTING SITE PLAN				
DATE 03.11.2025	SCALE 1:500	DRAWN BY BH	CHECKED BY	
DRAWING NUMBER CHF-EX-001			REVISION NO.	