



Responsibility is not accepted for errors made by others in scaling from this drawing.
All construction information should be taken from figured dimensions only.


A1 Original
Sheet Size

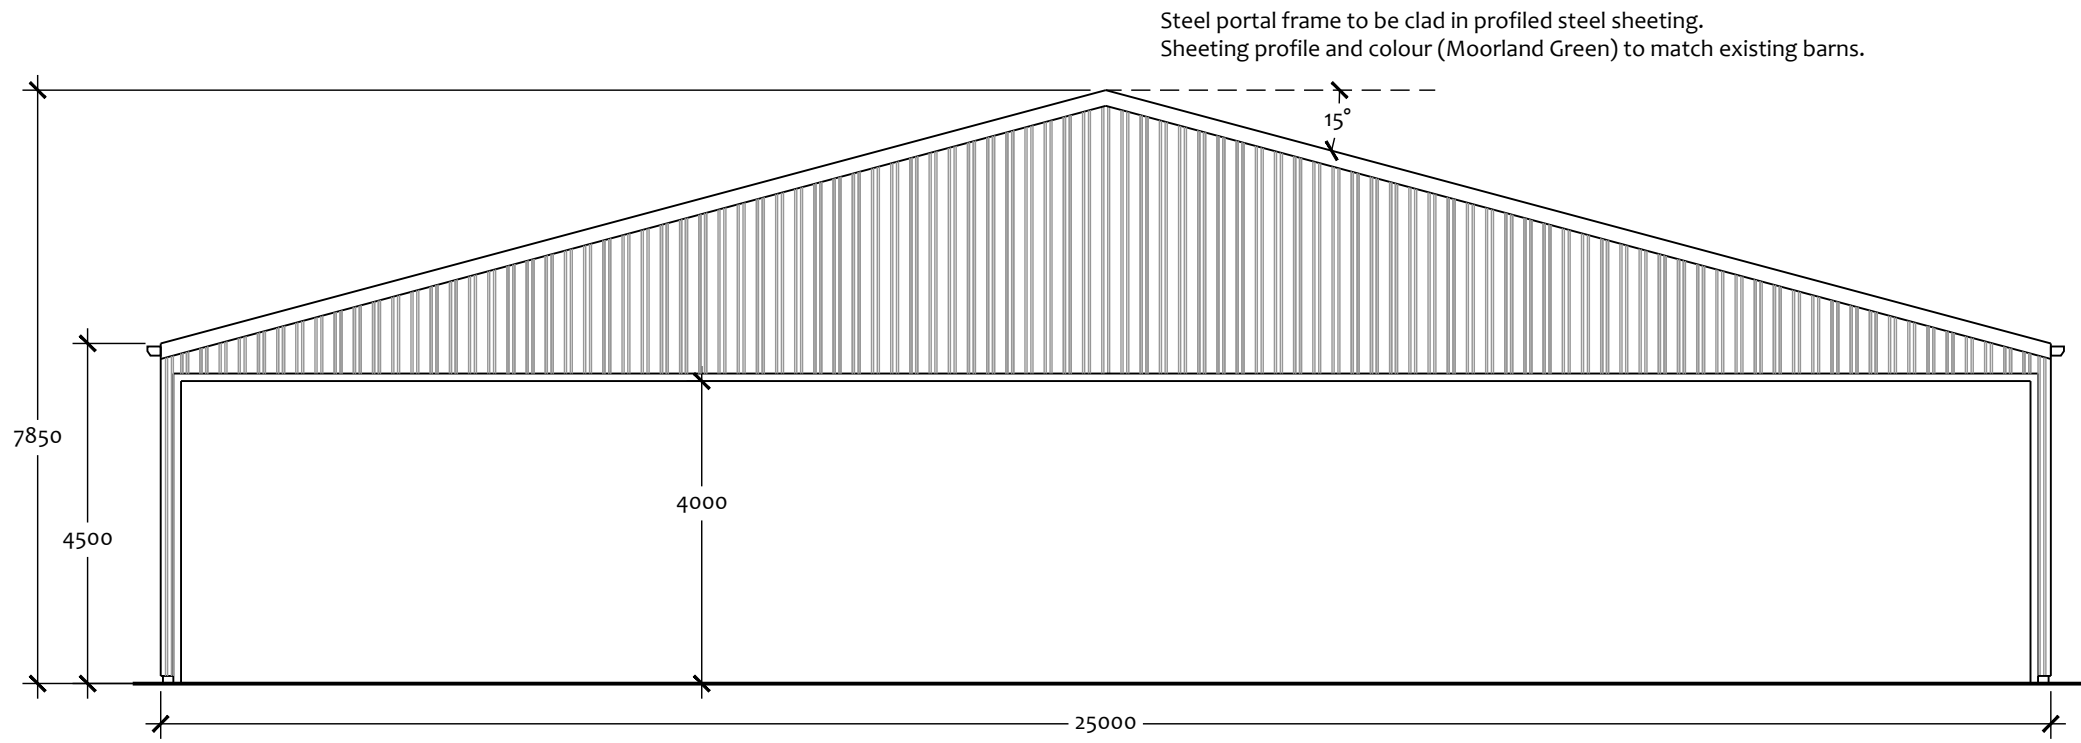


North-West Elevation

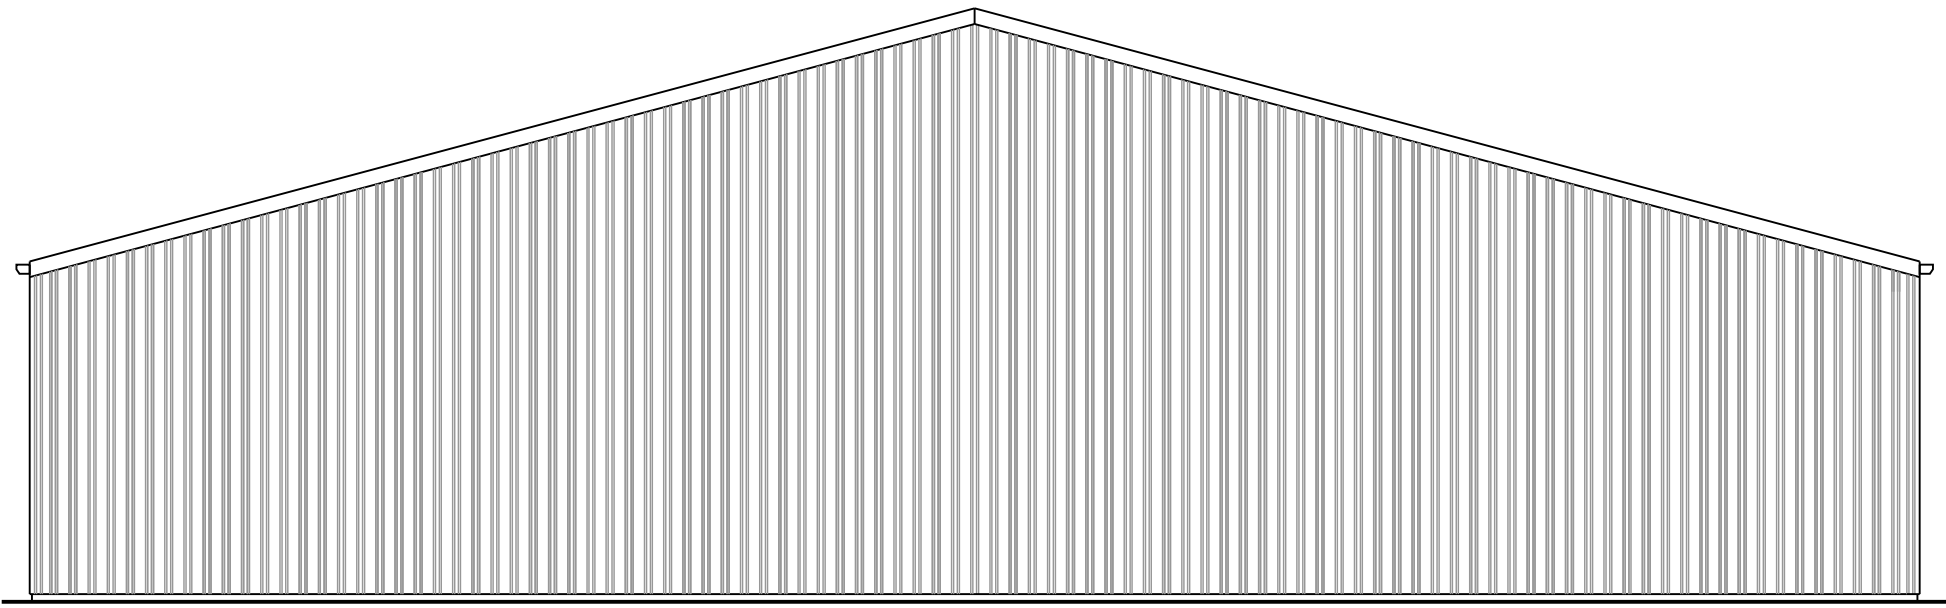

South-East Elevation

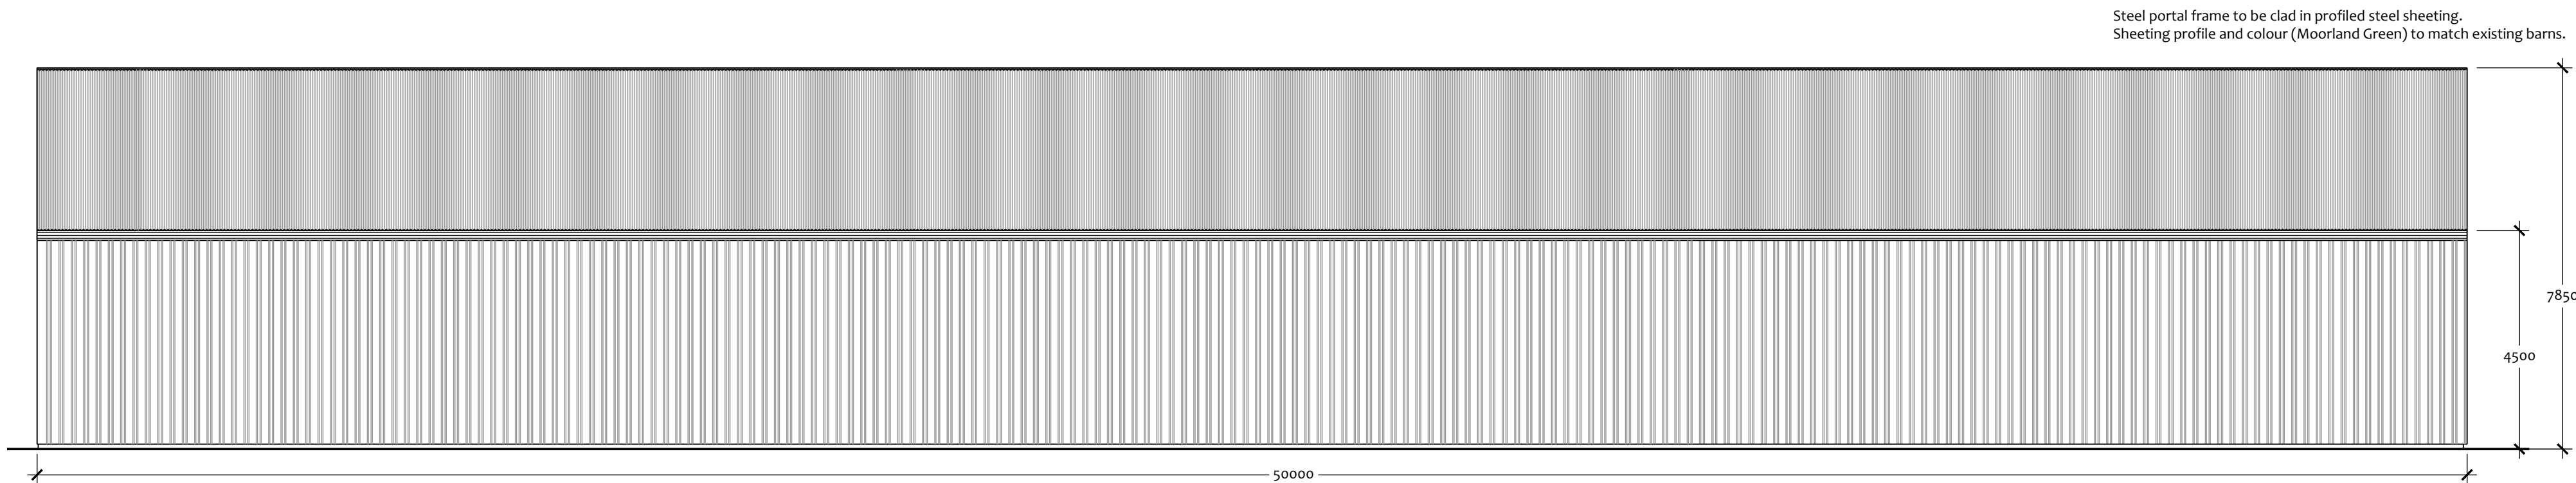


North-East Elevation

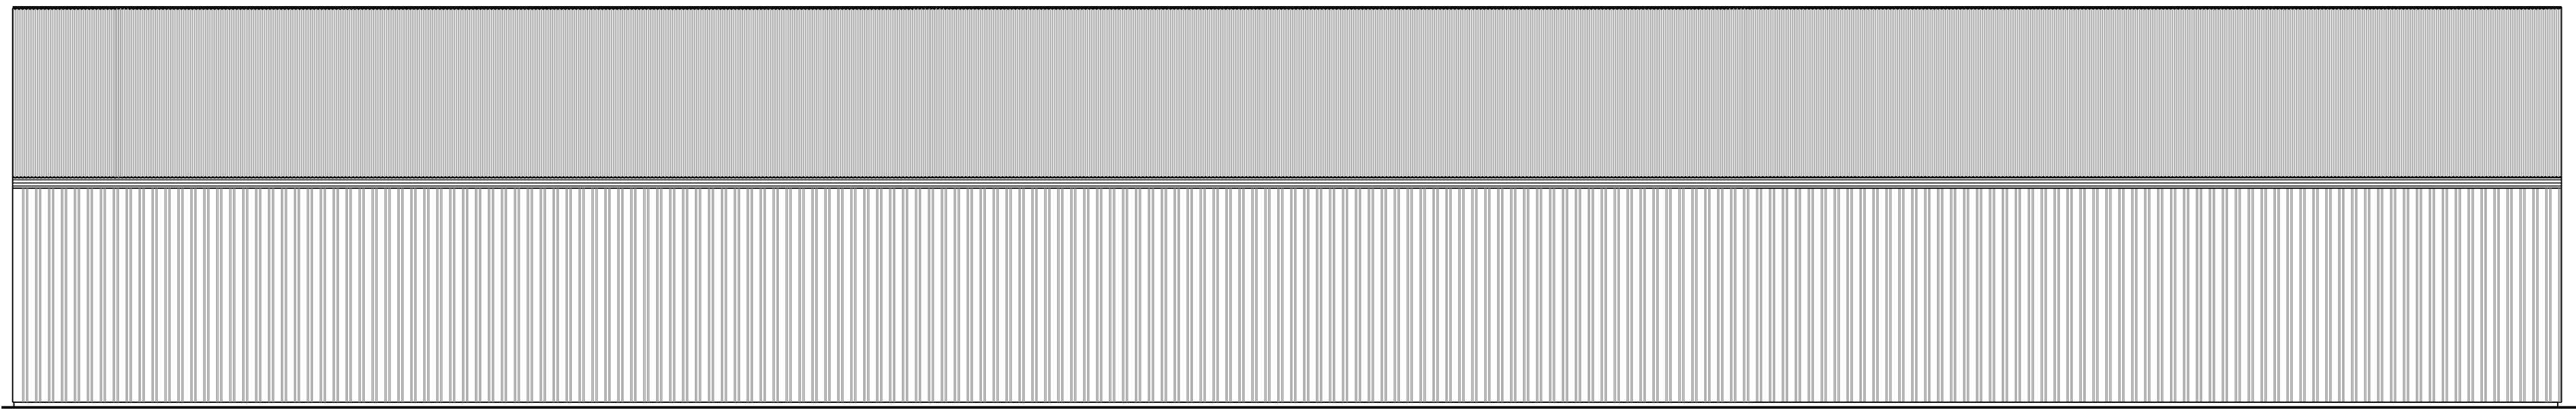

South-West Elevation

All dimensions are in mm.

 

date	rev	name	chk	note
------	-----	------	-----	------

CLIENT	MR TIMOTHY SYKES			
--------	------------------	--	--	--

PROJECT	CHEESLEY HILL FARM CHEESLEY HILL GRITTENHAM CHIPPENHAM WILTSHIRE SN15 4JX			
---------	--	--	--	--

DRAWING TITLE	PROPOSED HAY SHED ELEVATIONS			
---------------	---------------------------------	--	--	--

DATE	SCALE	DRAWN BY	CHECKED BY
11.10.2025	1:100	BH	

DRAWING NUMBER	REVISION NO.
CHF-PL-003	