


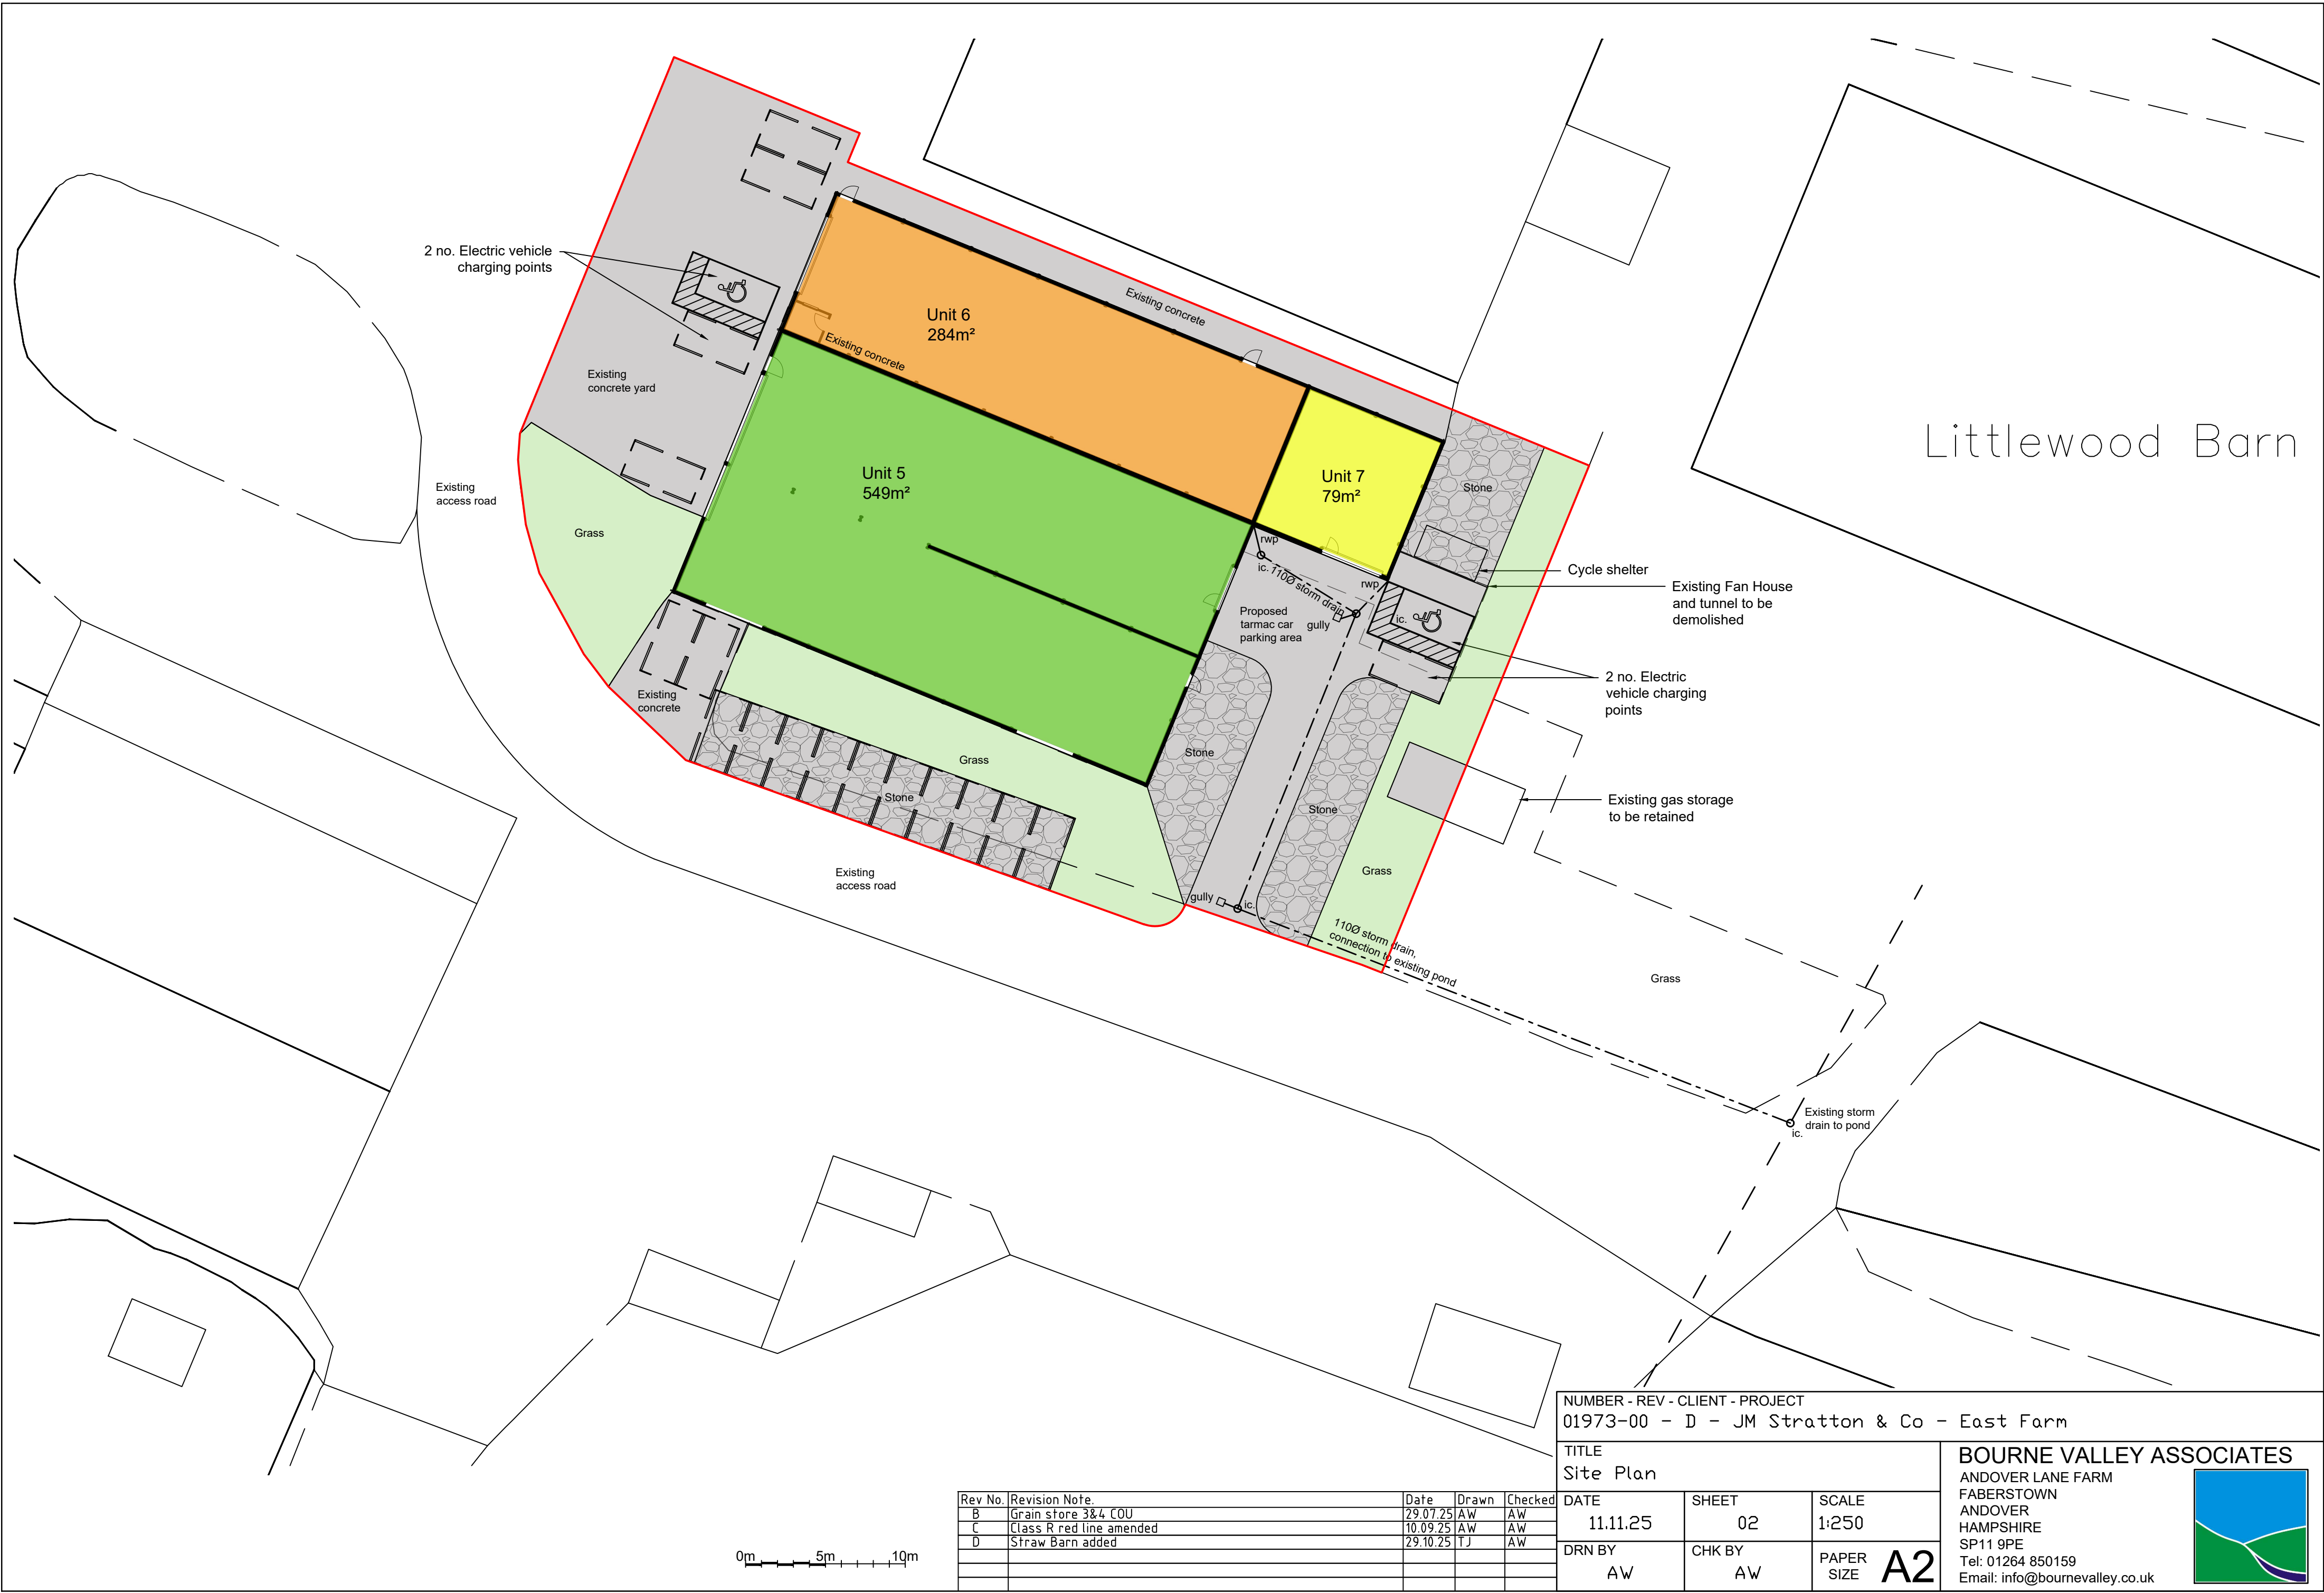

Rev No.	Revision Note.	Date	Drawn	Checked
B	Grain store 3&4 COU	29.07.25	AW	AW
C	Class R red line amended	10.09.25	AW	AW
D	Straw Barn added	29.10.25	TJ	AW

NUMBER - REV - CLIENT - PROJECT
01973-00 - D - JM Stratton & Co - East Farm

TITLE
Site Plan

DATE
11.11.25

DRN BY
AW

SHEET
02

CHK BY
AW

SCALE
1:250

PAPER SIZE
A2

BOURNE VALLEY ASSOCIATES

ANDOVER LANE FARM
FABERSTOWN
ANDOVER
HAMPSHIRE
SP11 9PE
Tel: 01264 850159
Email: info@bournevalley.co.uk

