

General Notes

This drawing is copyright. It may not be reproduced or disclosed either wholly or in part without written consent from DALE ROBERTS DESIGN. All dimensions are to be checked on site prior to commencement of work. Figured dimensions are to be taken in preference to scaled dimensions. If in doubt ask DALE ROBERTS DESIGN.

This drawing could be subject to a Planning / Building Regulations application and should this be the case all works undertaken prior to approval are at the contractors / clients risk.

This drawing has received Planning approval dated:

This drawing has received Building Regulations approval dated:

External Materials Schedule:



Walls:
Multi buff/brown facing brick to match existing

Windows & Doors:
Double glazed UPVC white

Roof:
Artificial grey slate to match existing

Fascias, soffits and barge boards in white UPVC

Rainwater Goods:
UPVC black to match existing

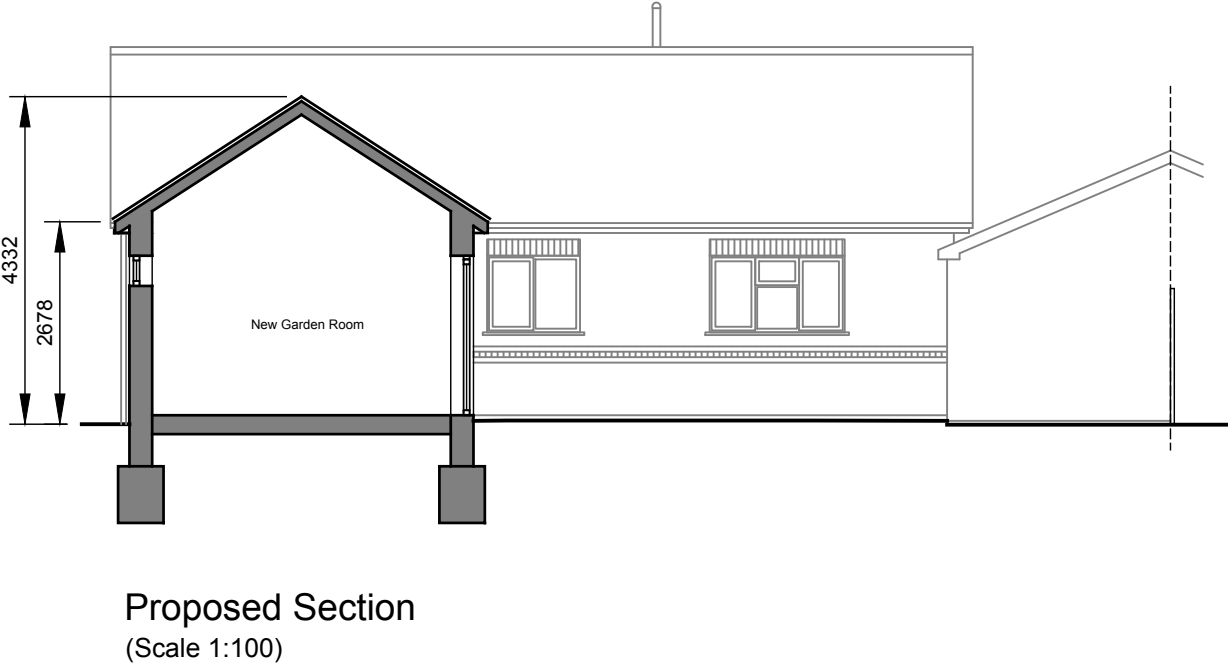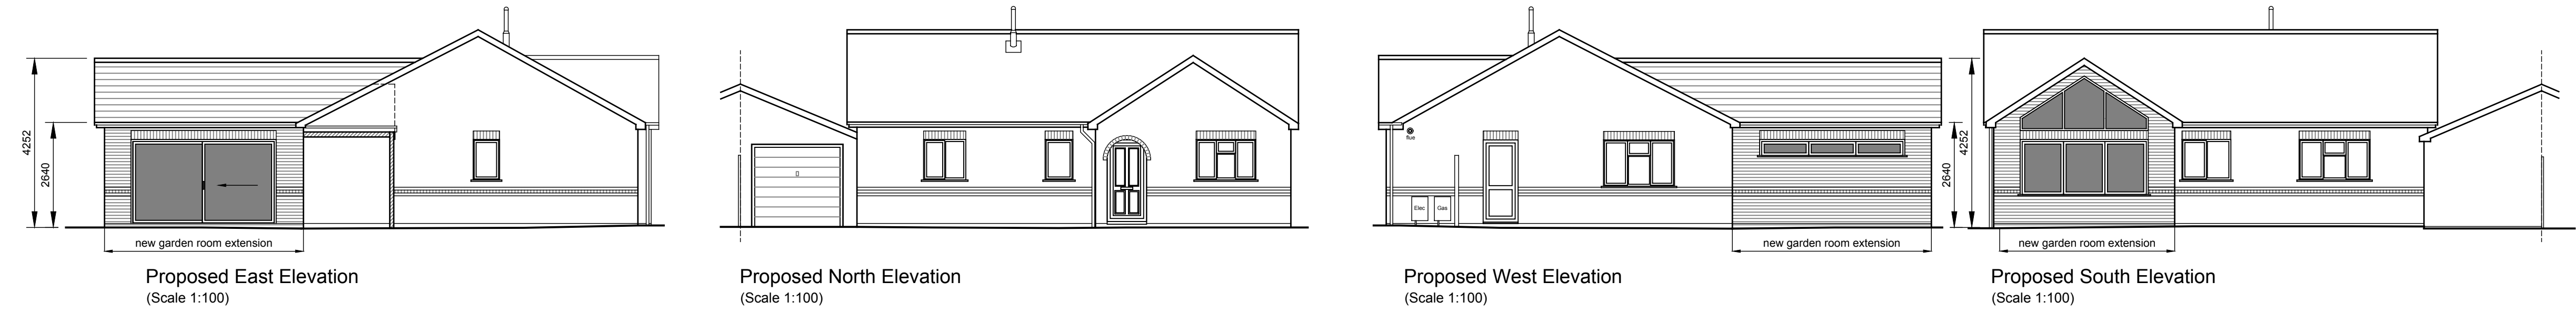

No.	Revisions	Date
-----	-----------	------

Client
THE BEST BUILD TEAM

Project
PROPOSED GARDEN ROOM
4 COOPERS CLOSE
AMESBURY
SP4 7QN

Drawing Title
PROPOSED FLOOR PLAN & ELEVATIONS



DALE ROBERTS DESIGN
ARCHITECTURAL SERVICES

The Studio 22 Brickley Lane Devizes Wiltshire SN10 3BQ	Scale 1:50, 1:100 @ A1	Date OCT 25
T 01380 819900 E info@drdesigns.co.uk W www.drdesigns.co.uk	Drawn LAR	Checked
Drawing No. 25019 / P100		