




PLOT 1 - GARAGE

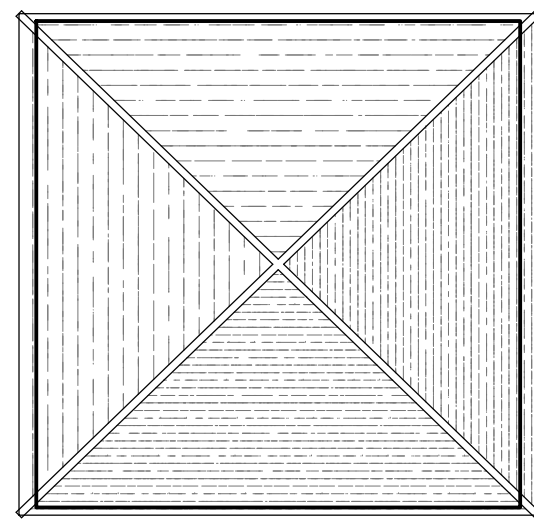


ROOF PLAN

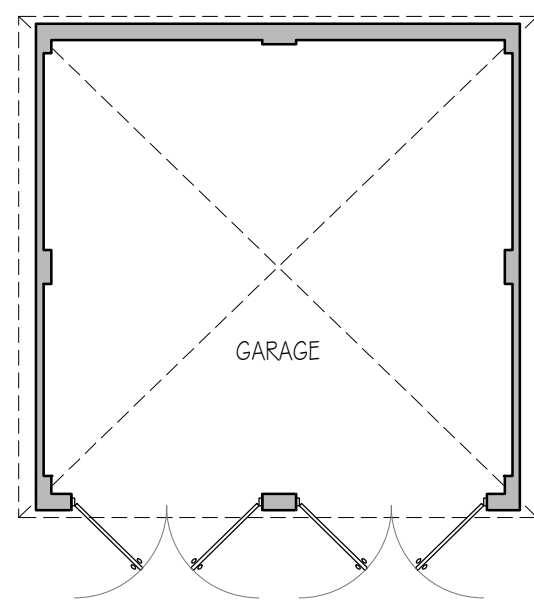

GROUND FLOOR PLAN

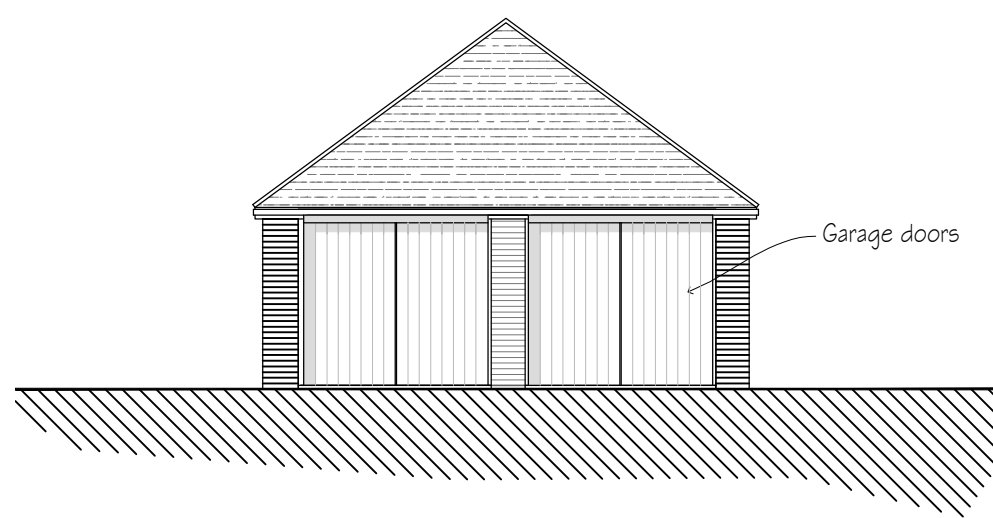


FRONT ELEVATION

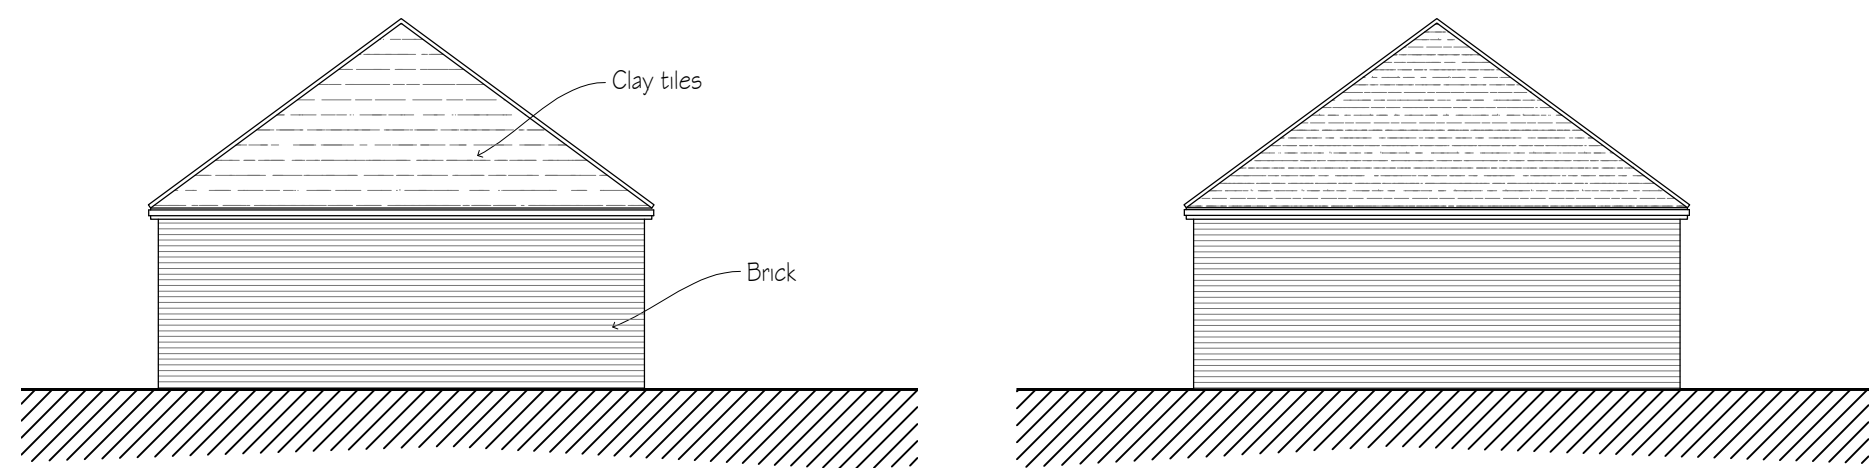


SIDE ELEVATION

SIDE ELEVATION

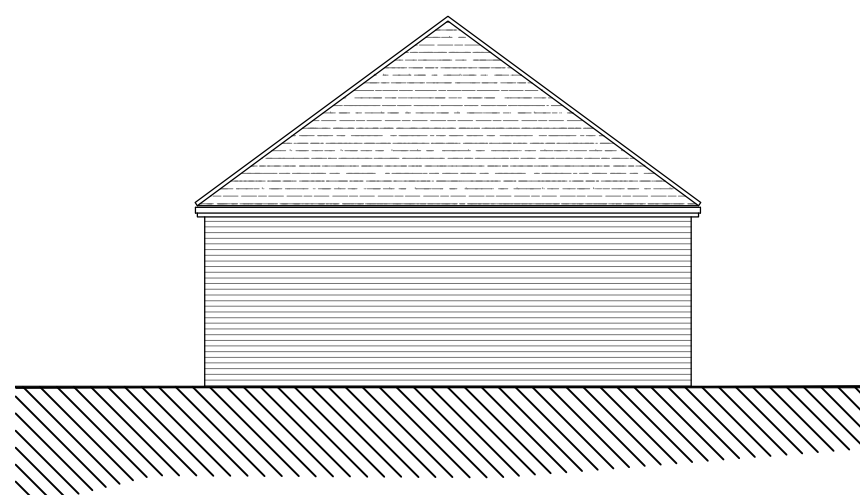


BACK ELEVATION


PLOTS 2 AND 4 - GARAGE

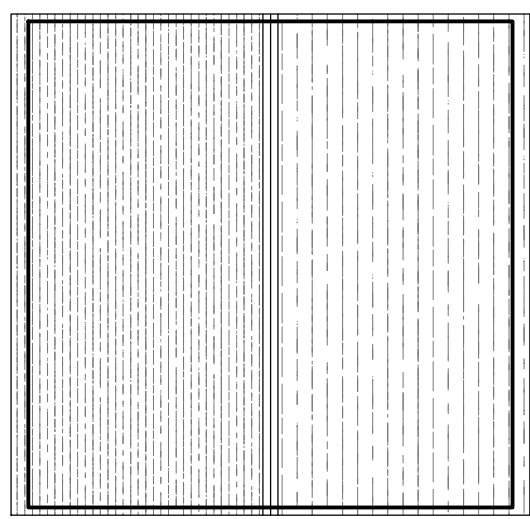


ROOF PLAN

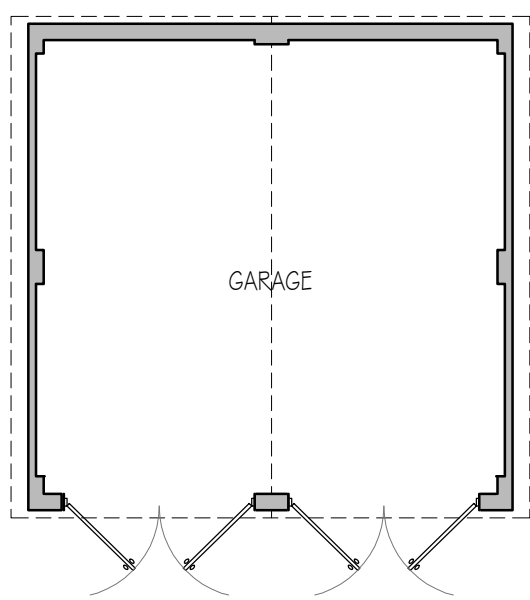

GROUND FLOOR PLAN

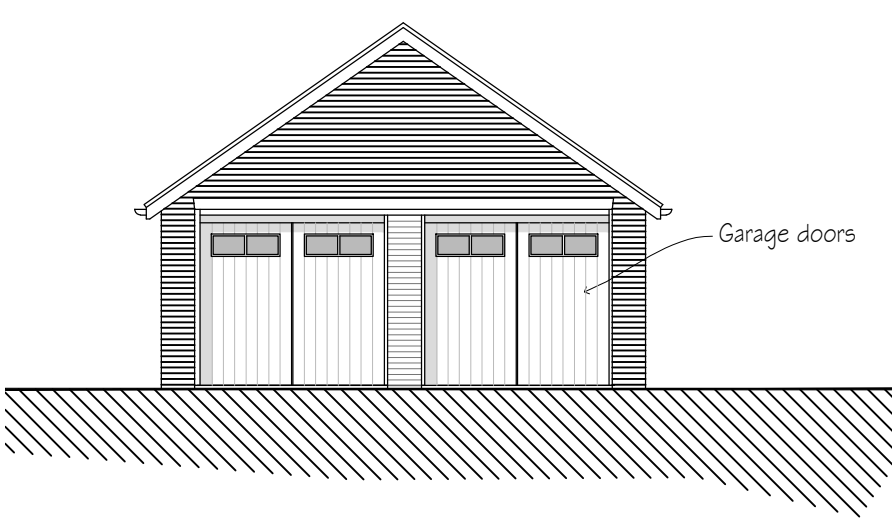


FRONT ELEVATION

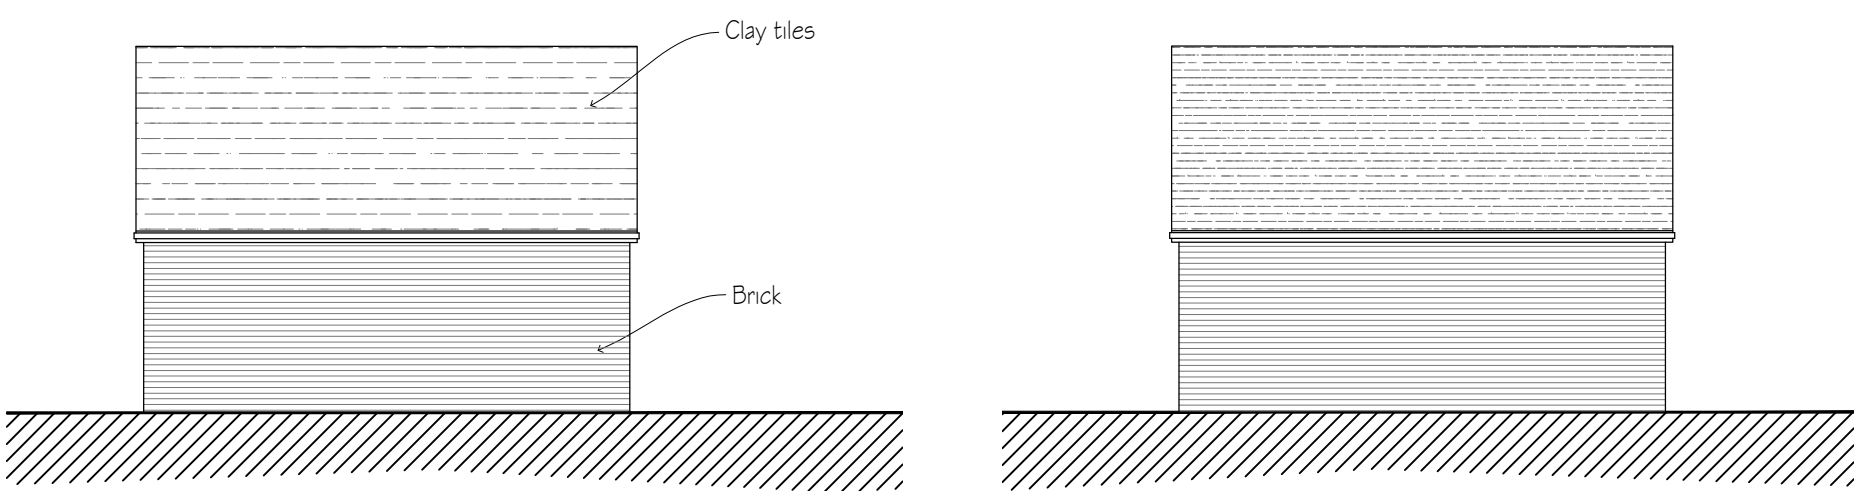

SIDE ELEVATION

SIDE ELEVATION

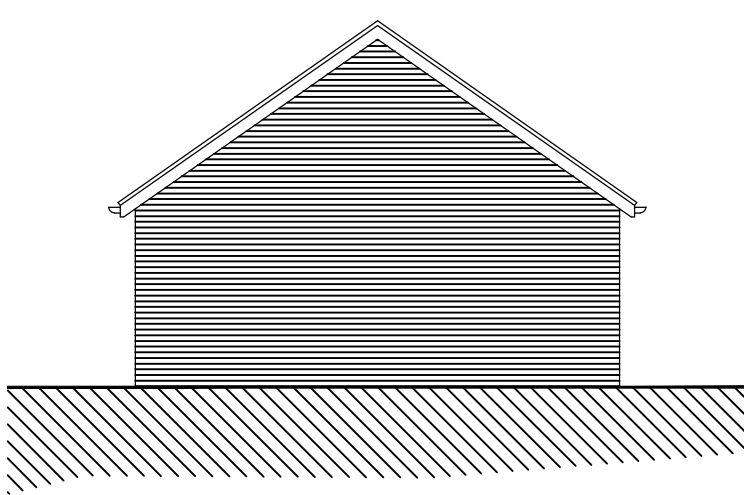

BACK ELEVATION

revisions initial date

Contractors, Sub Contractors and Suppliers are to check all relevant dimensions and levels of site and buildings before commencing any shop drawings or building work.

This drawing is copyright and may not be reproduced in any part of form without the written consent of Fowler Architecture and Planning

project
LAND IN EAST GRAFTON
East Grafton
Wiltshire
SN8 3DB

planning

drawing
Design Scheme -
Garages, Plots 1, 2 & 4

scale
1:100 @A1

drawn by
EG

date
May '25

250104-14
drawing no

rev

FOWLER
ARCHITECTURE & PLANNING

39 High Street
Pewsey
Wiltshire
SN9 5AF
tel (01672) 569444
enquiries@faap.co.uk

