

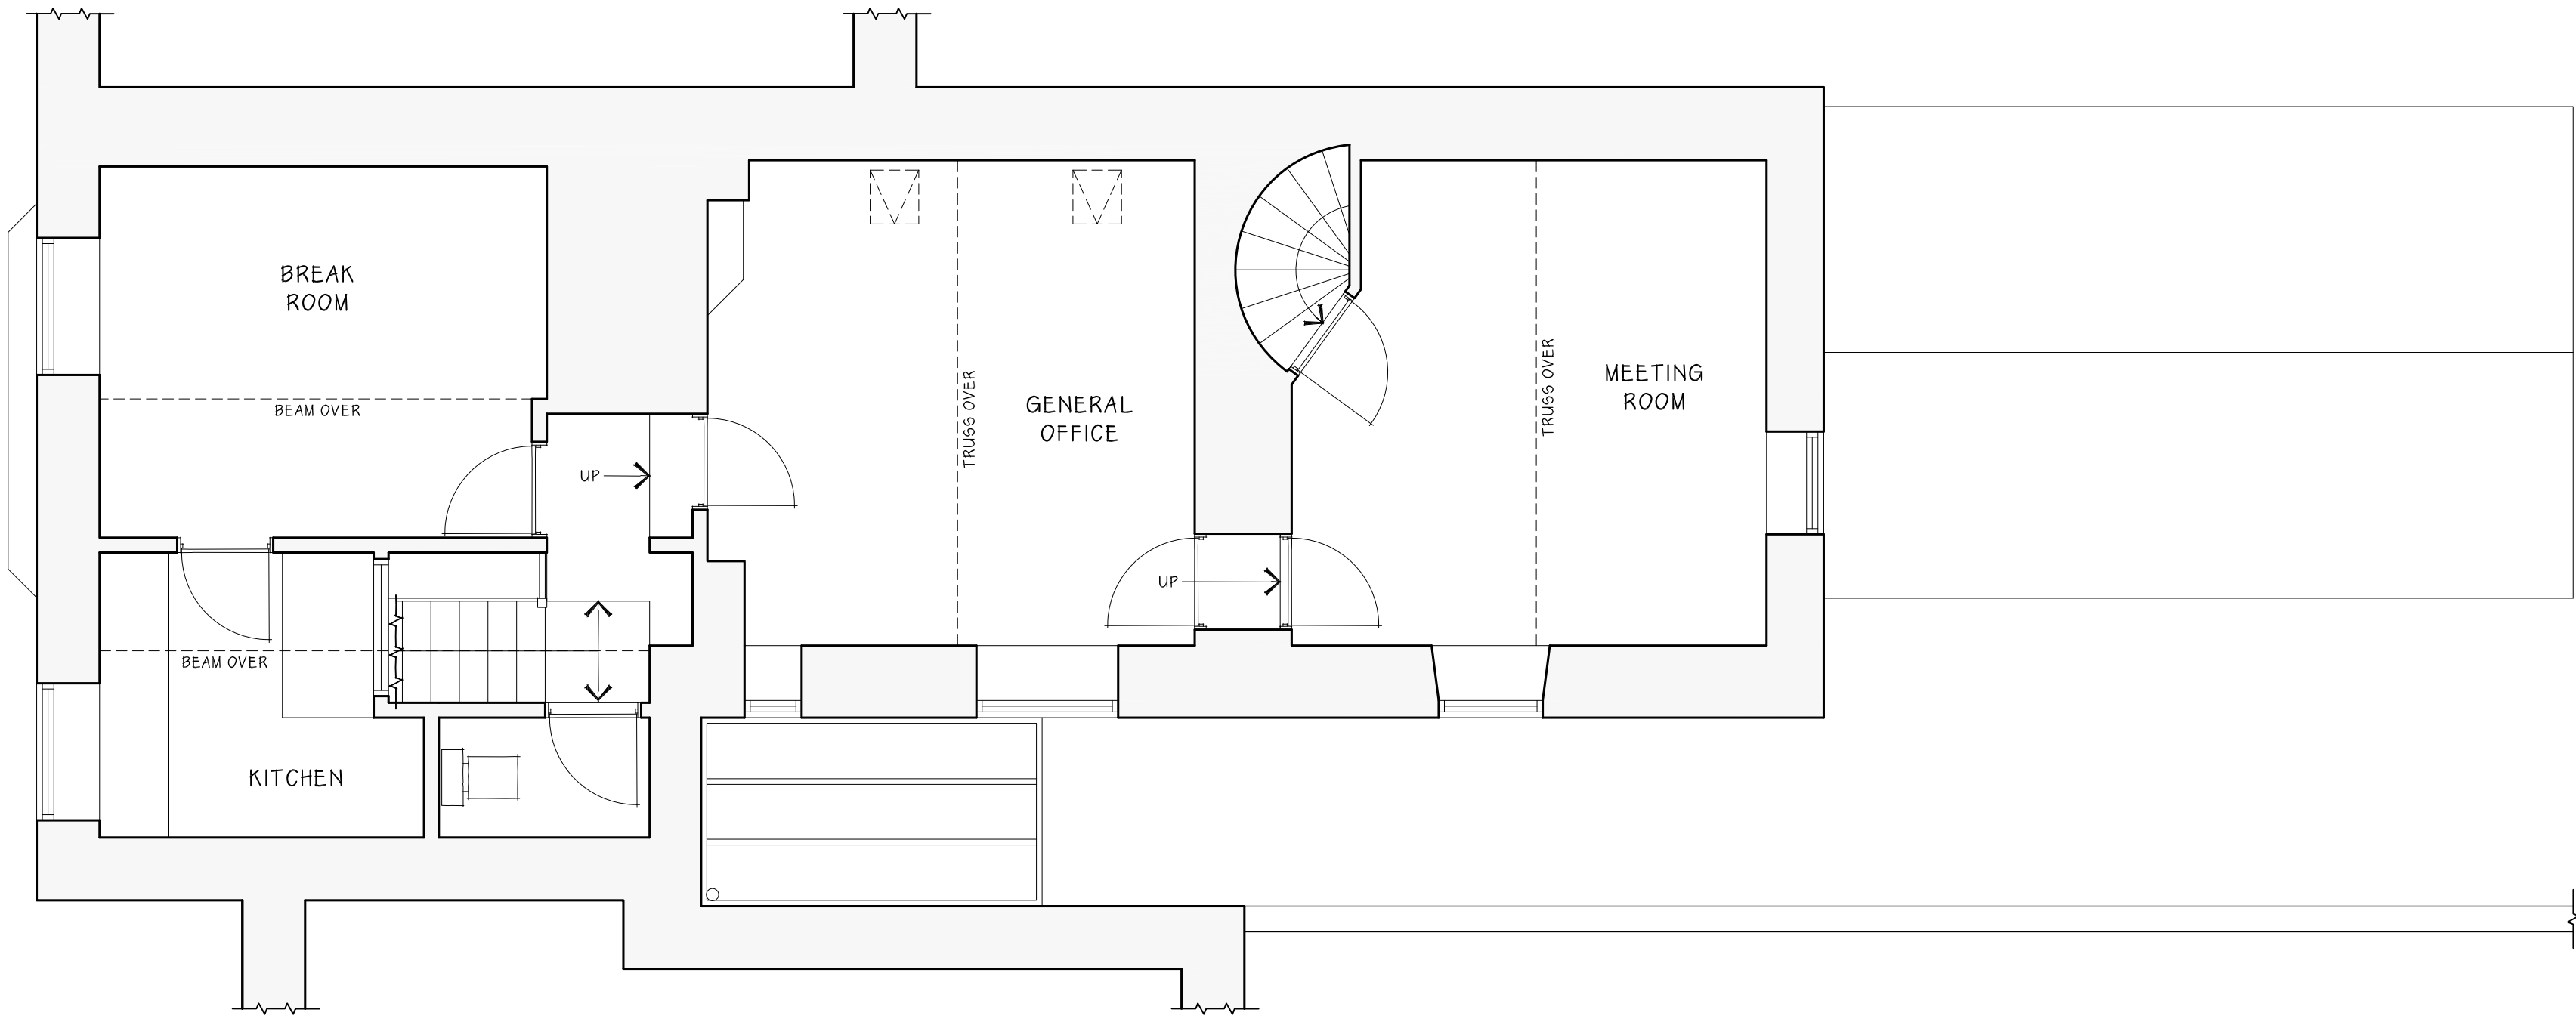


This drawing is copyright of CLARK & MASLIN Ltd and may not be copied or reproduced without permission.
Figured dimensions are to be taken in preference to scaled dimensions.
Large scale drawings to have preference to small scale drawings.
Dimensions for fixed-in items are to be checked on site prior to manufacture.

REV	DETAIL OF REVISION	BY	DATE
-----	--------------------	----	------

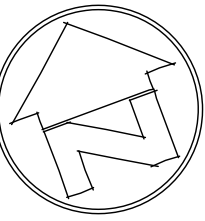

EXISTING FIRST FLOOR PLAN

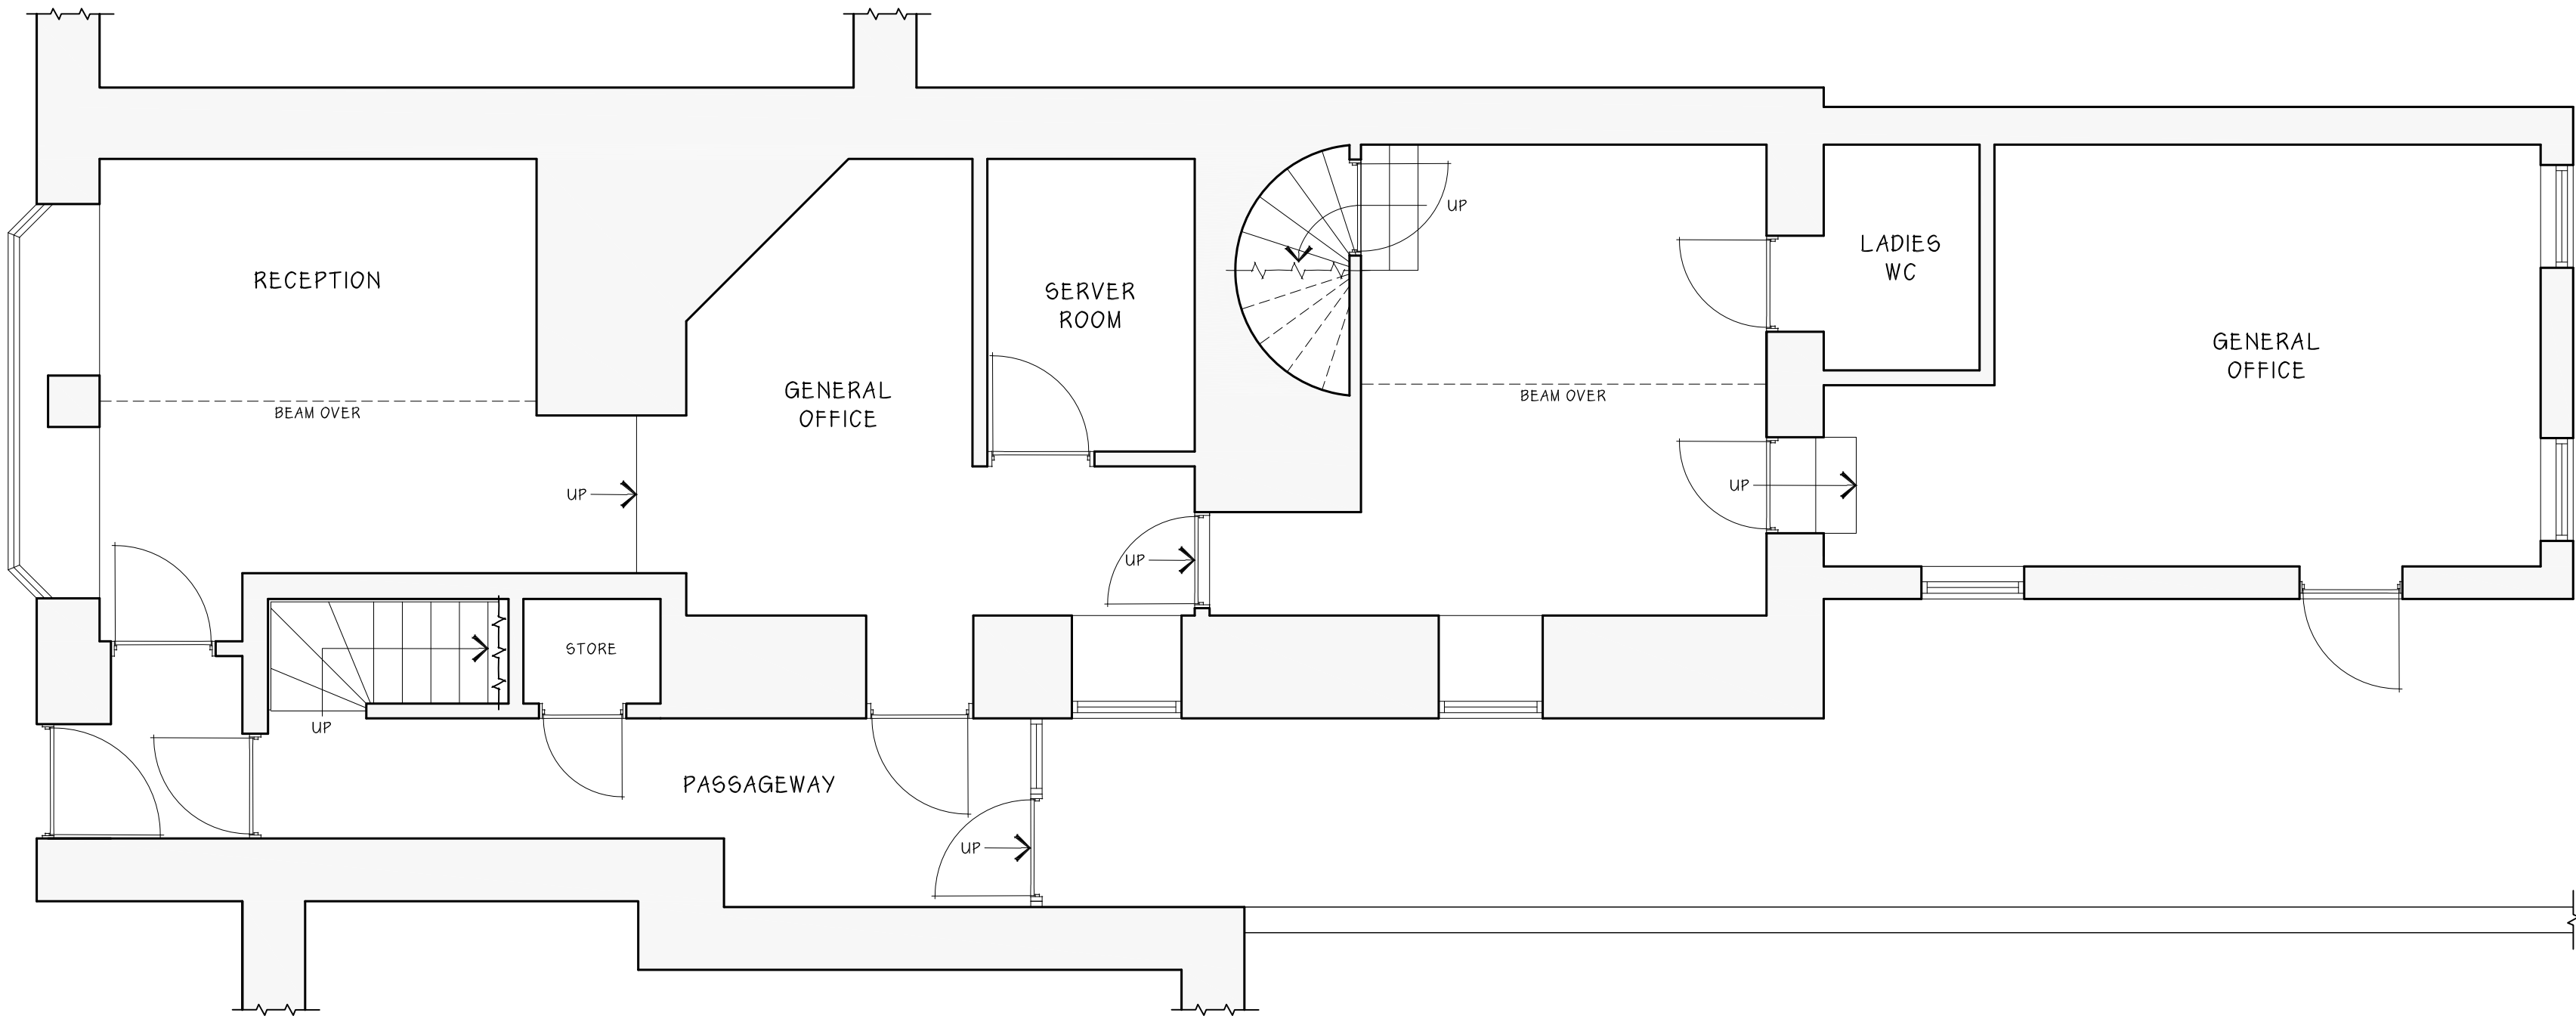

EXISTING GROUND FLOOR PLAN

SURVEY DRAWING

 CLARK & MASLIN Unit 5, Charlton Business Park Crudwell Road, Malmesbury Wiltshire, SN16 9RU Telephone: 01464 822911 www.clarkandmaslin.co.uk Planning Architecture Conservation			
Client: MR J. BRYCE			
Project: PROPOSED CHANGE OF USE TO RESIDENTIAL, 95 HIGH STREET, CRICKLADE, WILTSHIRE, SN6 6DF			
Description: EXISTING GROUND & FIRST FLOOR PLAN			
Scale: 1:50	PG Size: A1	Drawn: -	Date: NOV '25
Drawing No: 5858/01		Revision: -	