

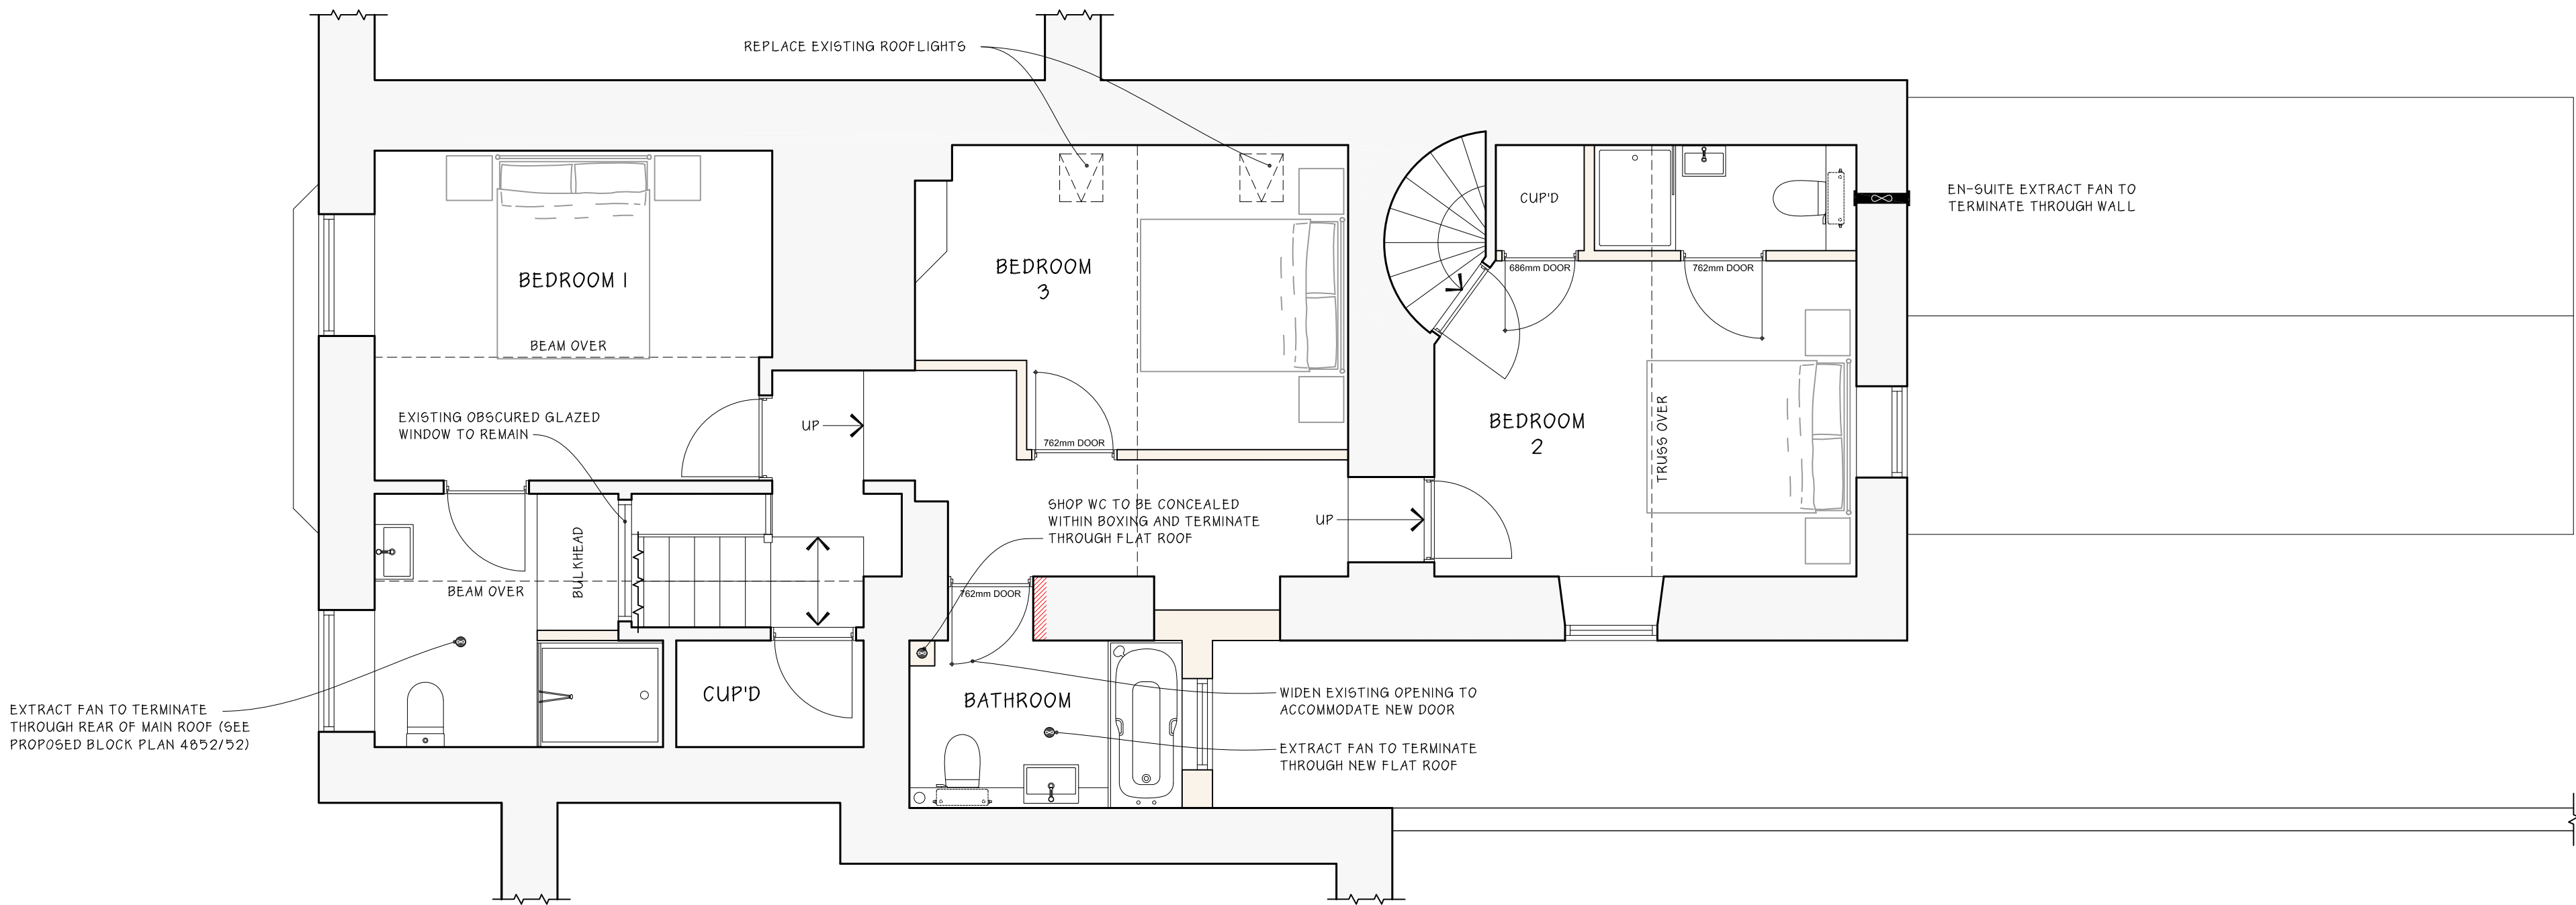


This drawing is copyright of CLARK & MASLIN Ltd and may not be copied or reproduced without permission.
Figured dimensions are to be taken in preference to scaled dimensions.
Large scale drawings to have preference to small scale drawings.
Dimensions for fixed-in items are to be checked on site prior to manufacture.

REV	DETAIL OF REVISION	BY	DATE
-----	--------------------	----	------

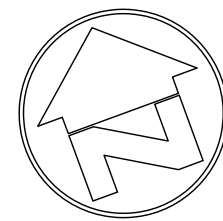

PROPOSED FIRST FLOOR PLAN

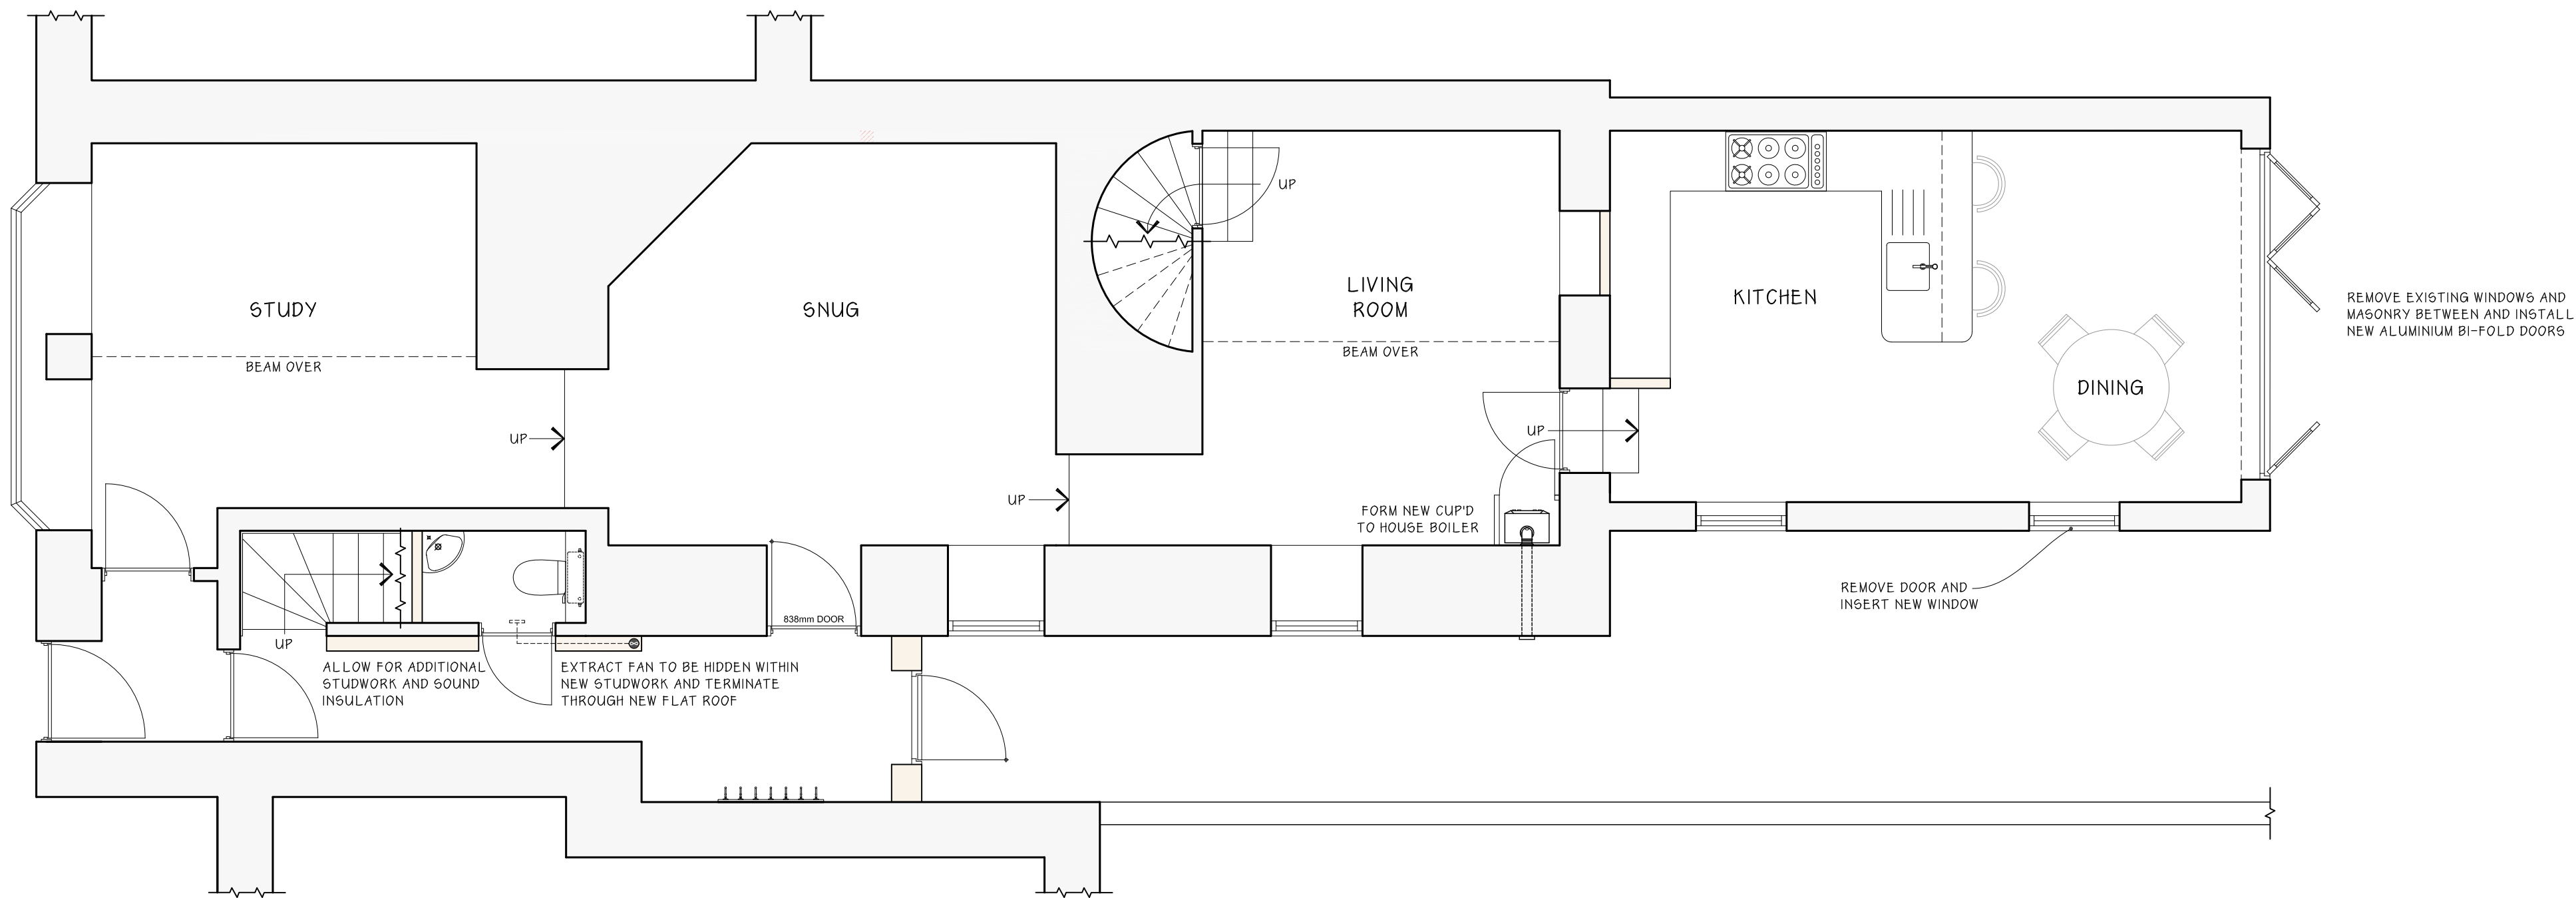

PROPOSED GROUND FLOOR PLAN

PLANNING DRAWING



Client: MR J. BRYCE			
Project: PROPOSED CHANGE OF USE TO RESIDENTIAL, 95 HIGH STREET, CRICKLADE, WILTSHIRE, SN6 6DF			
Description: PROPOSED GROUND & FIRST FLOOR PLAN			
Scale: 1:50	PG Size: A1	Drawn: -	Date: NOV '25
Drawing No: 5858/50		Revision: -	